



ARCHITECTURAL DRAWINGS TO BE
READ IN CONJUNCTION WITH
ARCHITECTURAL SPECIFICATION,
SCHEDULES AND ENGINEERS'
DOCUMENTS.

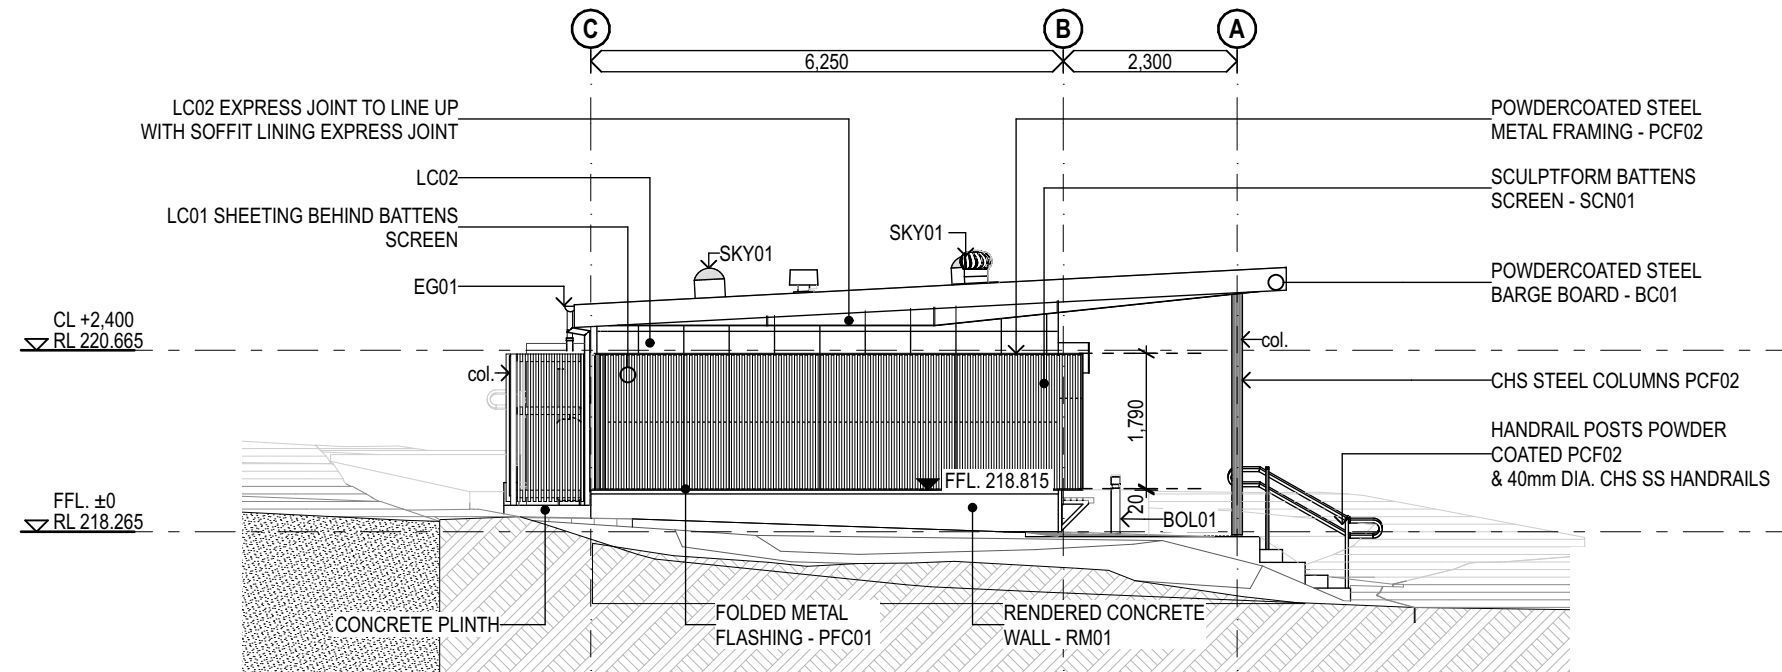

1
-
SOUTH ELEVATION
Scale 1:100

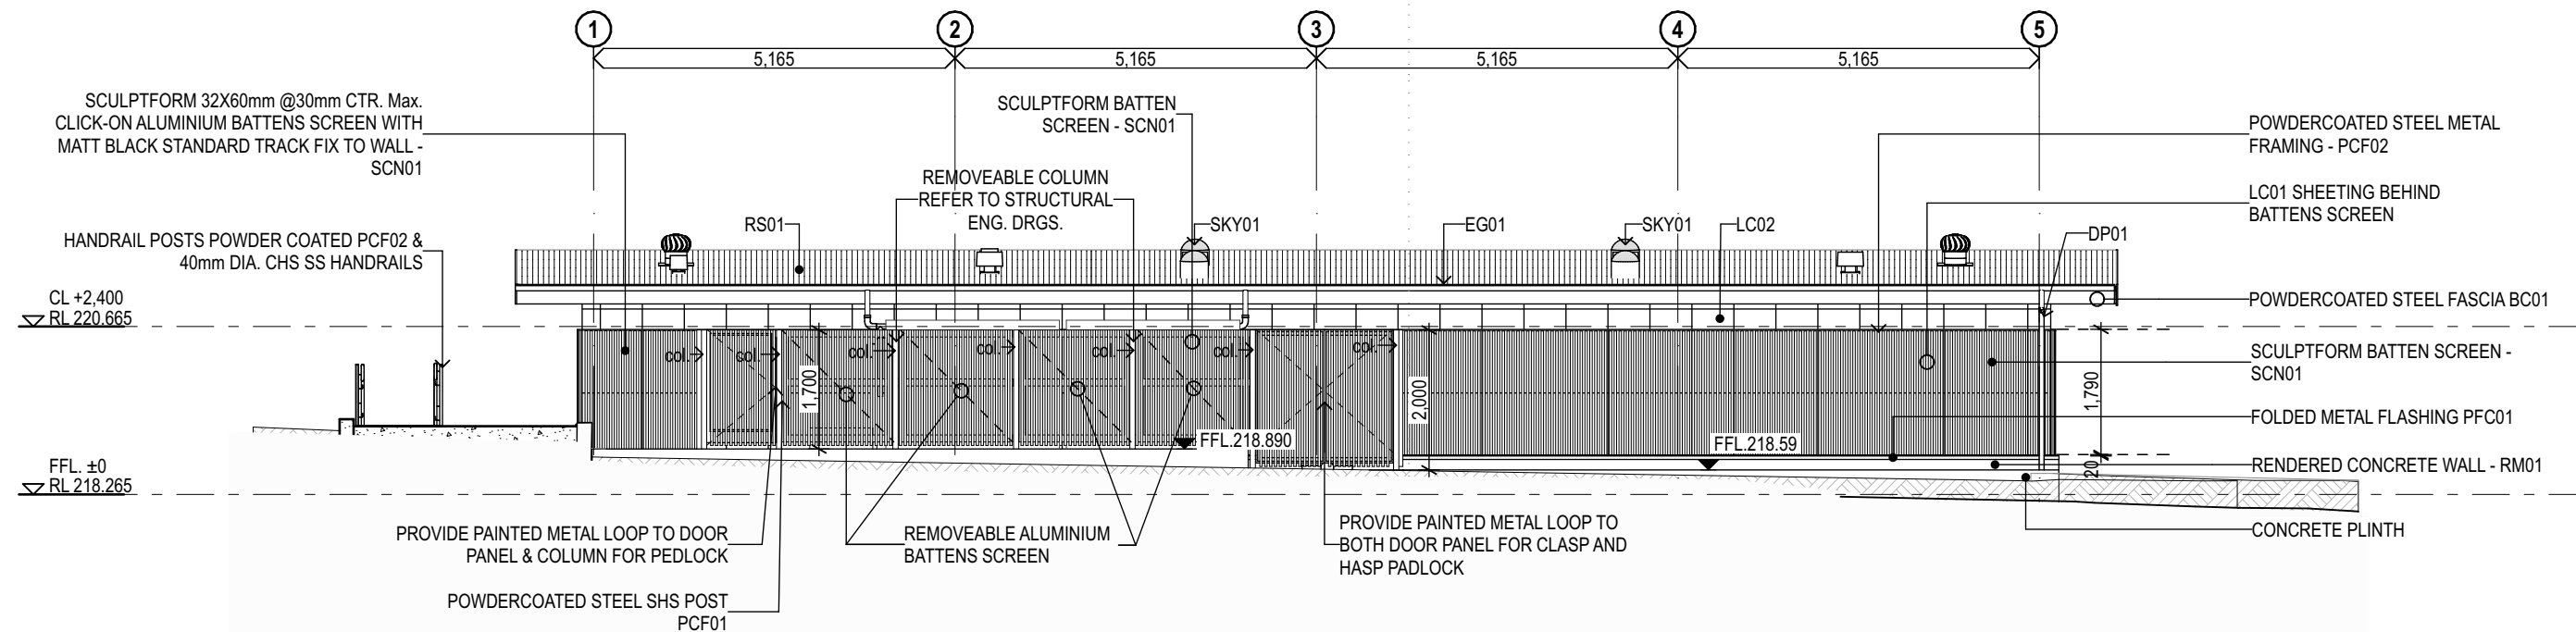

2
-
WEST ELEVATION
Scale 1:100

ISSUE FOR CONSTRUCTION 11/9/2025 *dash*architects

Level 2, 141-149 Ifould St, Adelaide, SA, 5000 t8223 1655
adelaide@dasharchitects.com.au www.dasharchitects.com.au
ABN 82 059 685 059

Amendments			
Issue	Date	Amendment	Checked by
0	11/9/2025	Issue For Construction	-

☒	Information/Comments
☐	Approval
☐	Tender
☐	Construction

Note to Contractors
Do not scale off drawings. Contractor is responsible for verifying all dimensions on site and must notify the Architect of discrepancies prior to commencing works. Figured dimensions take precedence. Drawings are to be read in conjunction with the specification and any other documents forming part of the contract. Modifications to electronic copies of documentation cannot be made without the express written approval of DASH Architects.

Client:
City of Mitcham

Project:
**Hawthorndene Oval Change
Rooms and Public Toilet
Facility**

Sheet:
ELEVATIONS

Scale **1:100 at A3**
No. in Set **12**
Drawn **AH / EMCK**
Reviewed **DH**
Project No. **DA214021**

WD12
Drawing Number

0
Revision

Print Date: 11/9/2025