

CONCEPT		
Revision	Amendment	Date
A	CONCEPT	2023.09.06



DESIGN INTENT

- ANGLED FIBRE CEMENT CLADDING WITH EXPRESSED JOINTS
- TIMBER-LOOK ALUMINIUM BATTENS ABOVE DOOR HEAD LEVEL. OPEN FOR VENTILATION
- ALUMINIUM FRAMED DOORS
- BLACK FRAMING SUITE, CAPPING & EXPOSED COLUMNS
- FIBRE CEMENT SOFFIT LINING & CEILING
- TIMBER-LOOK BATTENS TO CLAD SERVICE DOORS

CITY OF

MITCHAM

MANSON OVAL
PUBLIC TOILETS

40 SARGENT PARADE
BELLEVUE HEIGHTS, SA, 5050

DATE:
FEBRUARY 2024

DRAWING:
3D VISUALIZATION


SCALE:
N.T.S. @ A3

SK03

PROJECT NUMBER:
2023099

DRAWN BY:
S.B.


CONCEPT		
Revision	Amendment	Date
A	CONCEPT	2023.09.06

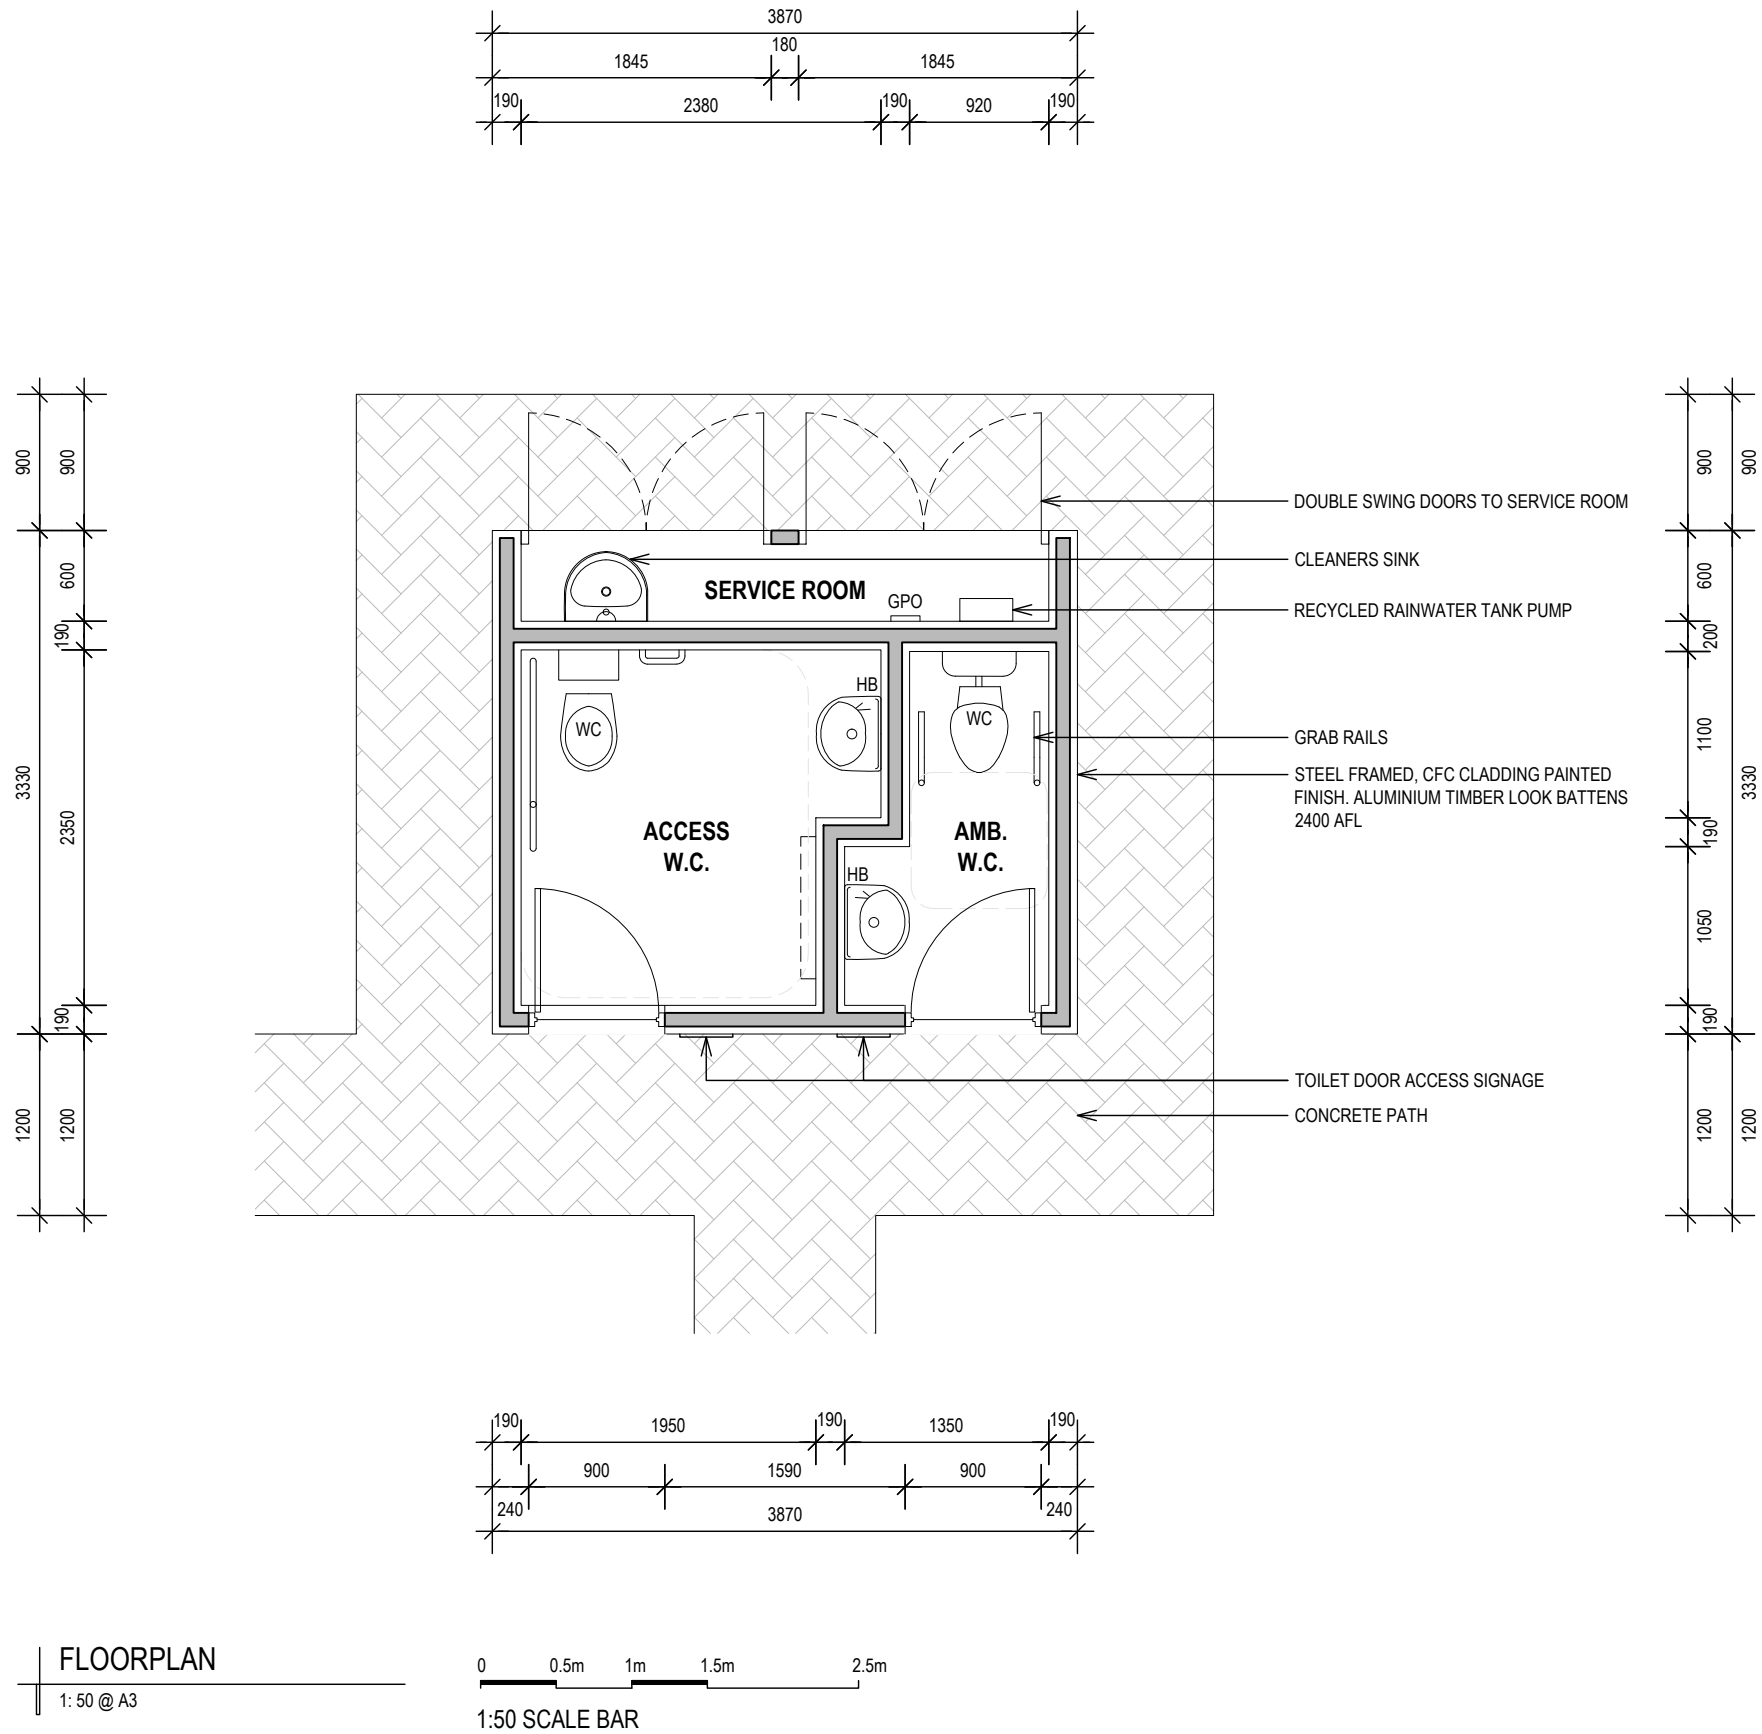

**MANSON OVAL
PUBLIC TOILETS**
40 SARGENT PARADE
BELLEVUE HEIGHTS, SA, 5050

DATE: FEBRUARY 2024
DRAWING: FLOORPLAN
SCALE: 1: 50 @ A3

SK02

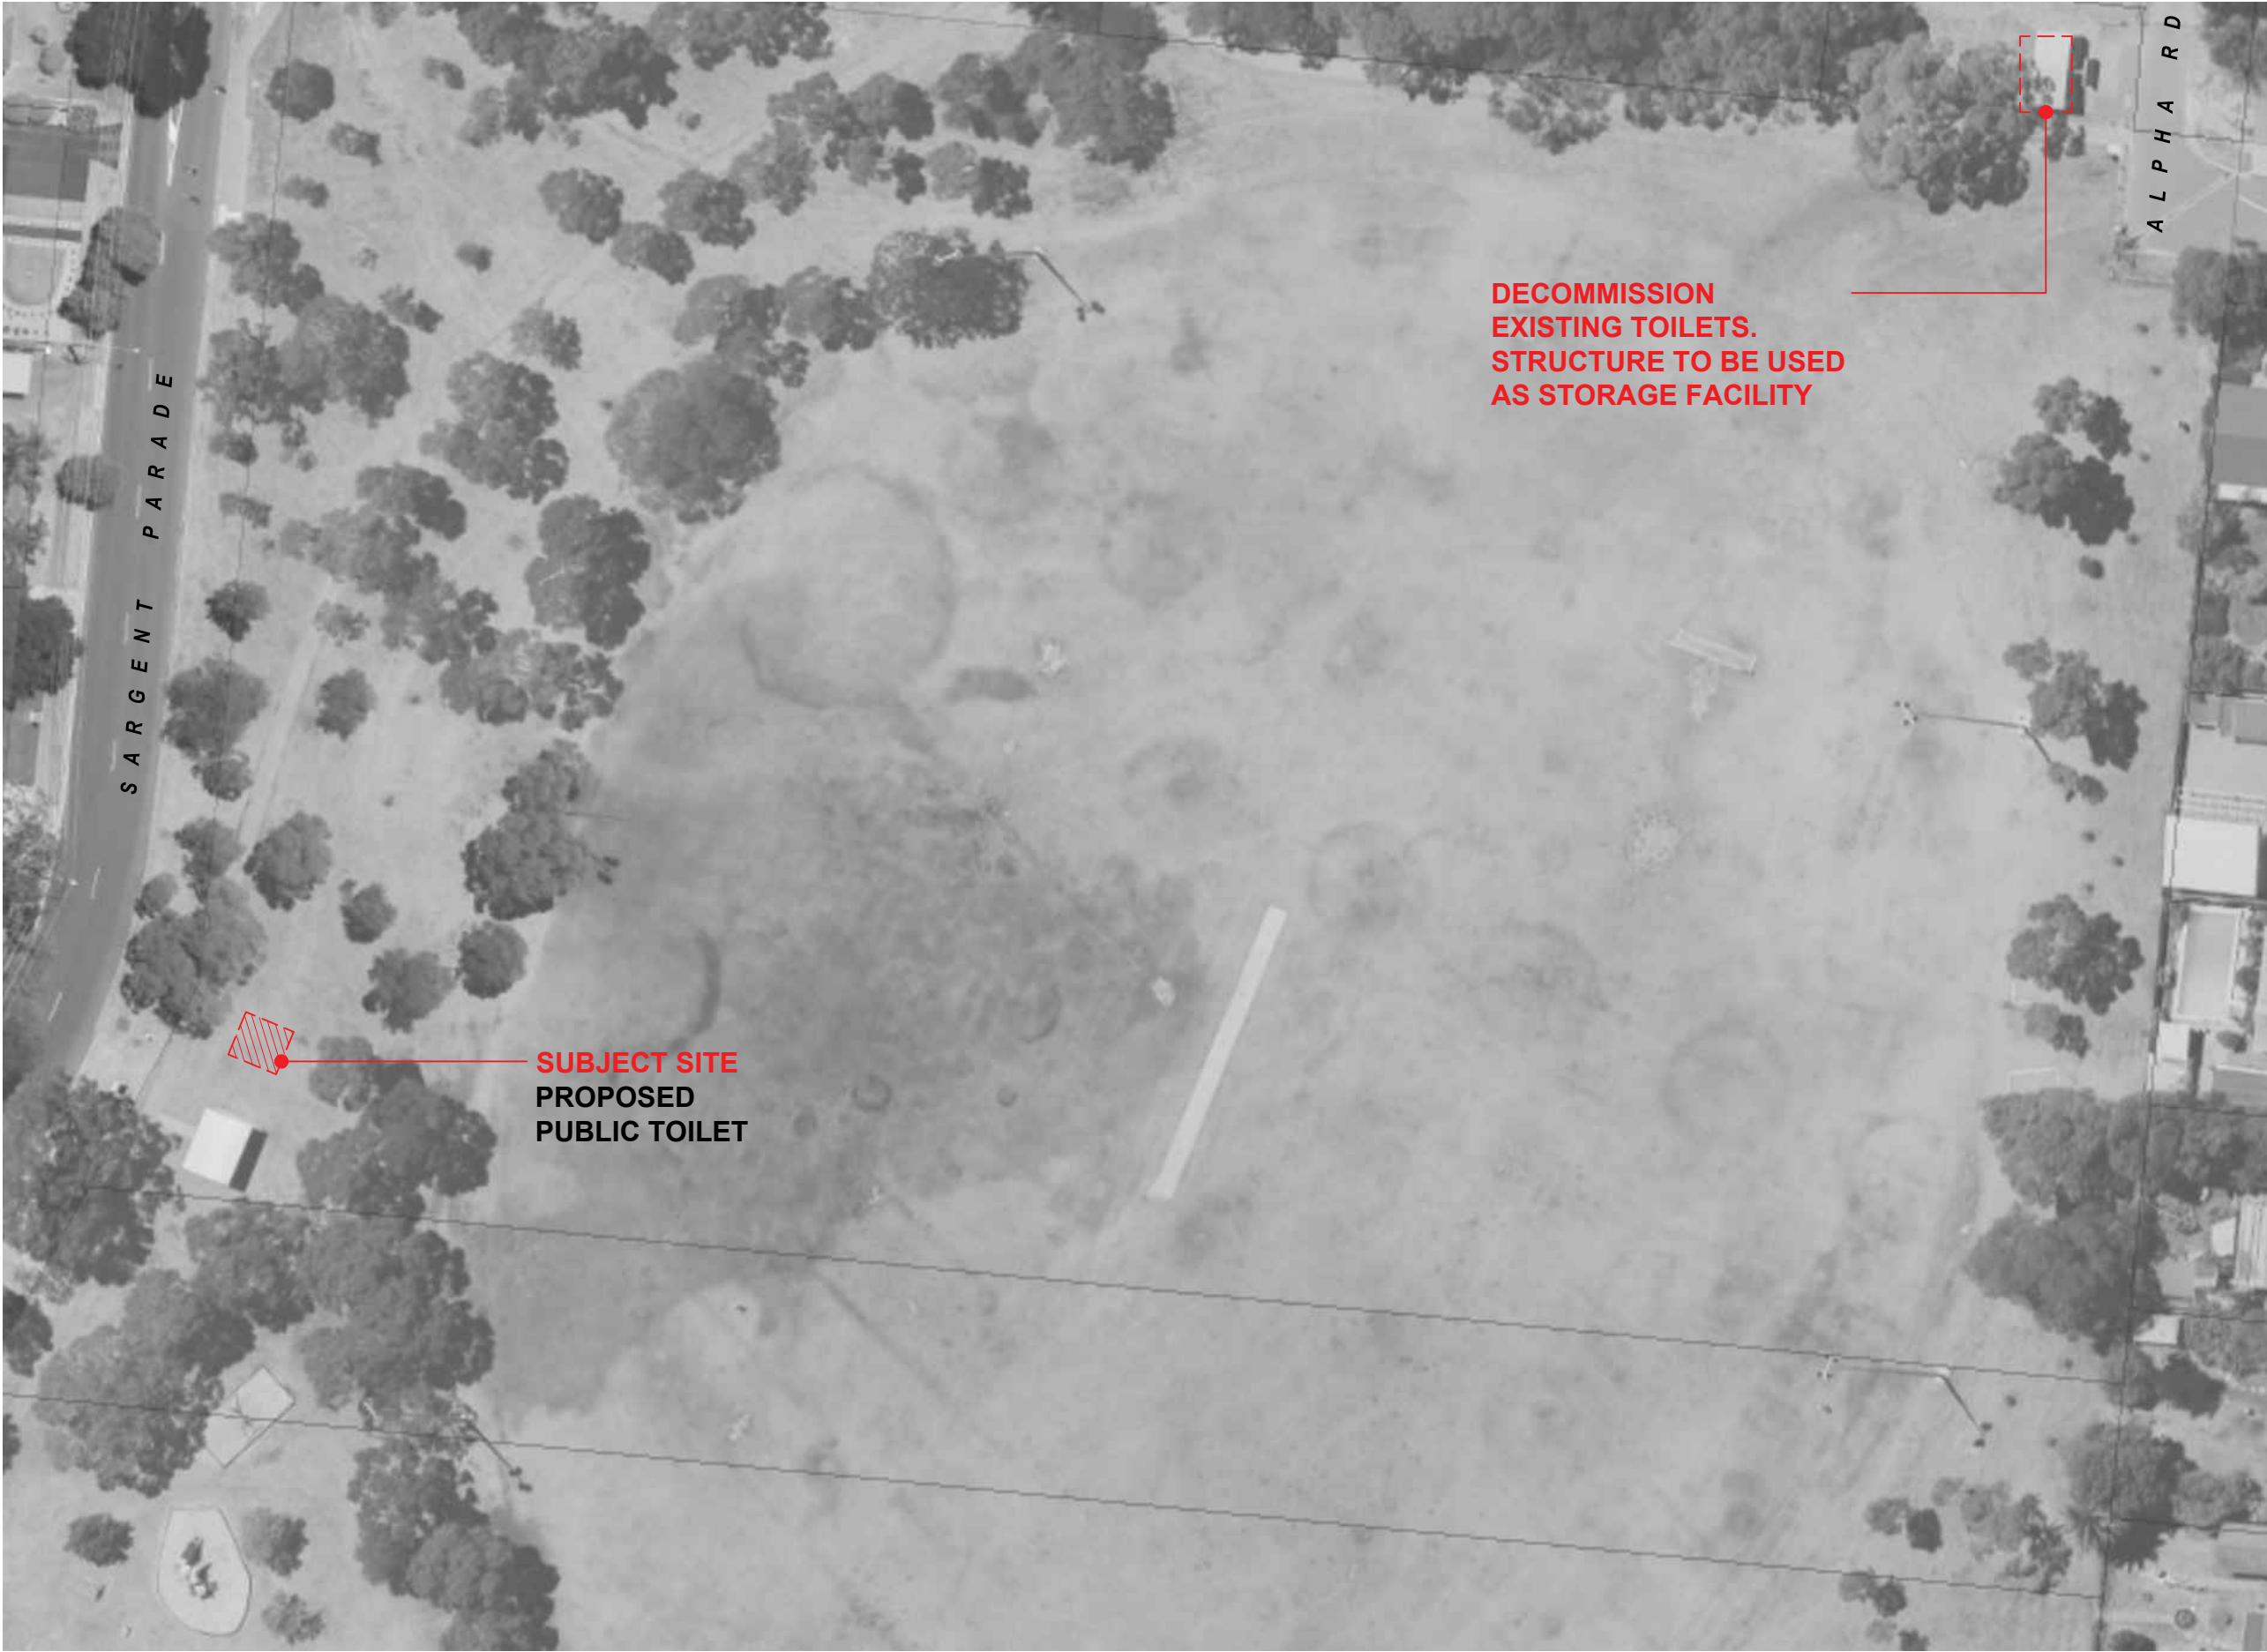

CONCEPT		
Revision	Amendment	Date
A	CONCEPT	2023.09.06



**MANSON OVAL
PUBLIC TOILETS**

40 SARGENT PARADE
BELLEVUE HEIGHTS, SA, 5050

DATE:	FEBRUARY 2024
DRAWING:	LOCATION PLAN
SCALE:	N.T.S. @ A3

SK00

PROJECT NUMBER:	2023099
DRAWN BY:	S.B.



CONCEPT		
Revision	Amendment	Date
A	CONCEPT	2023.09.06

SITE PLAN
1: 350 @ A3



**MANSON OVAL
PUBLIC TOILETS**
40 SARGENT PARADE
BELLEVUE HEIGHTS, SA, 5050

DATE: FEBRUARY 2024
DRAWING: SITE PLAN
SCALE: 1: 350 @ A3

SK01

PROJECT NUMBER: 2023099
DRAWN BY: S.B.