



CONCEPT IMAGERY



CONCEPT IMAGERY



CONCEPT IMAGERY

CITY OF



MITCHAM




CONCEPT IMAGERY

CITY OF



MITCHAM

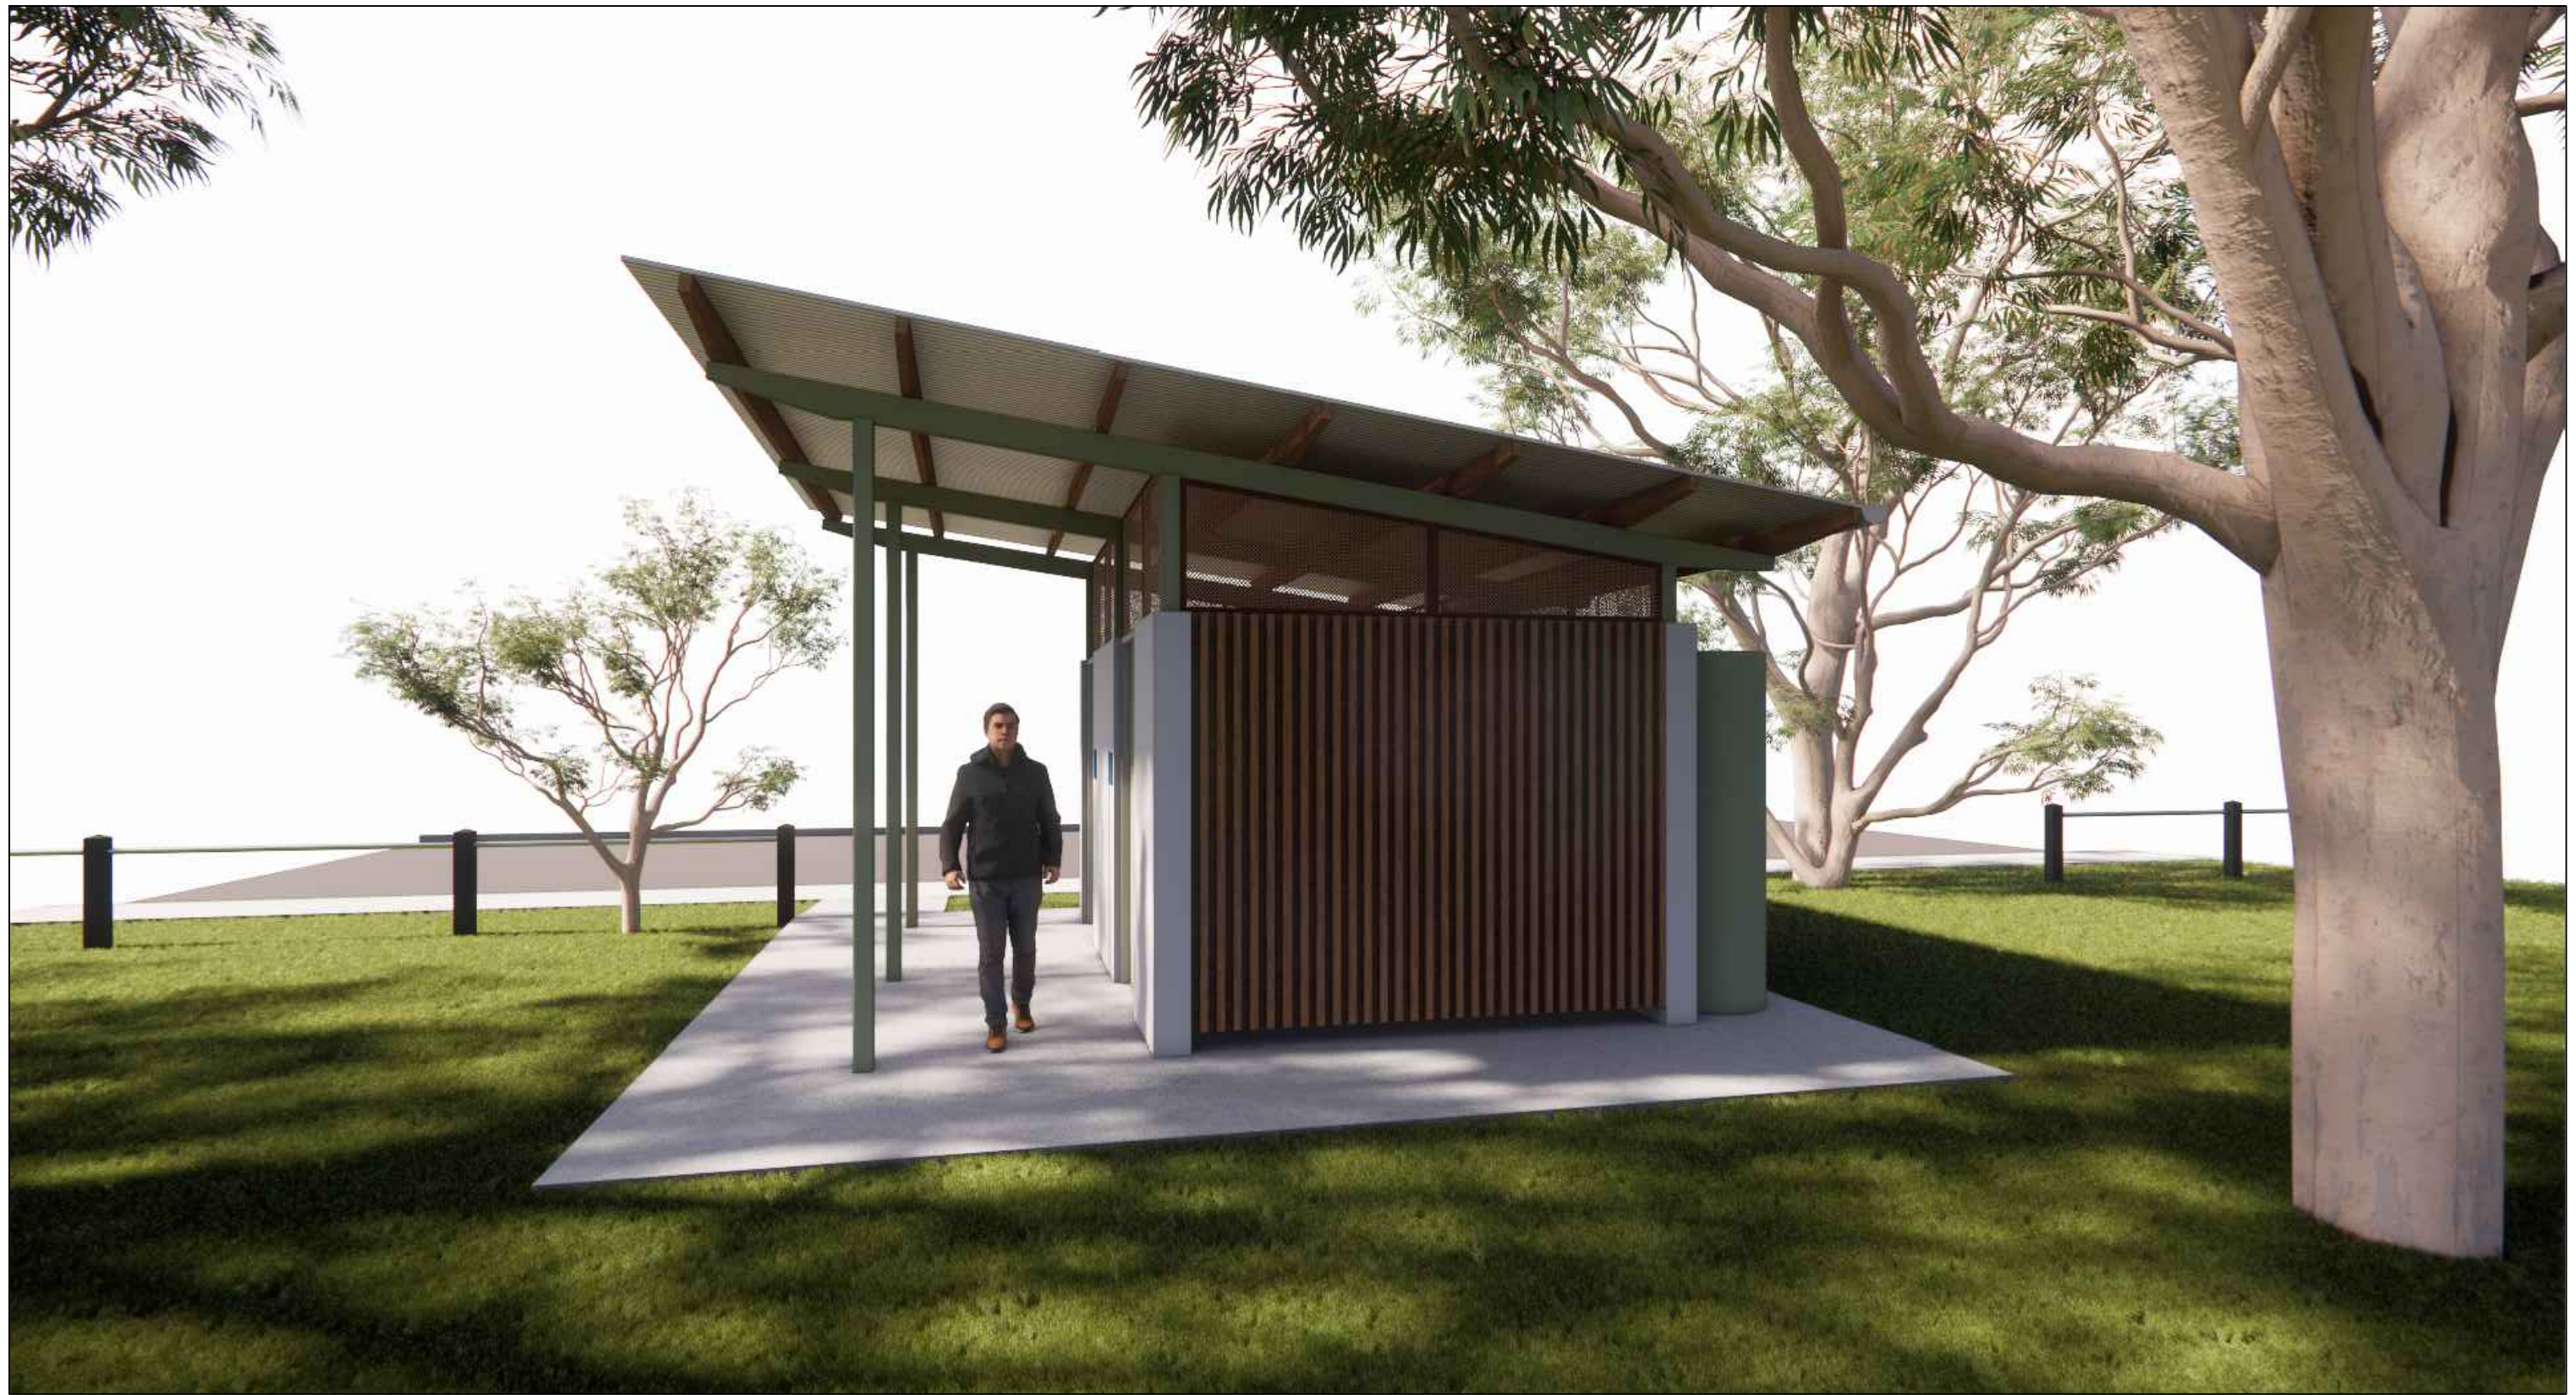


CONCEPT IMAGERY




PROPOSED LOCALITY PLAN

SCALE 1:750

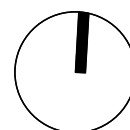


- | | |
|----|-------------------|
| 01 | NEW PUBLIC TOILET |
| 02 | RESERVE |
| 03 | BMX TRACK |
| 04 | PLAYGROUND |
| 05 | GAZEBO |
| 06 | BUS STOP |

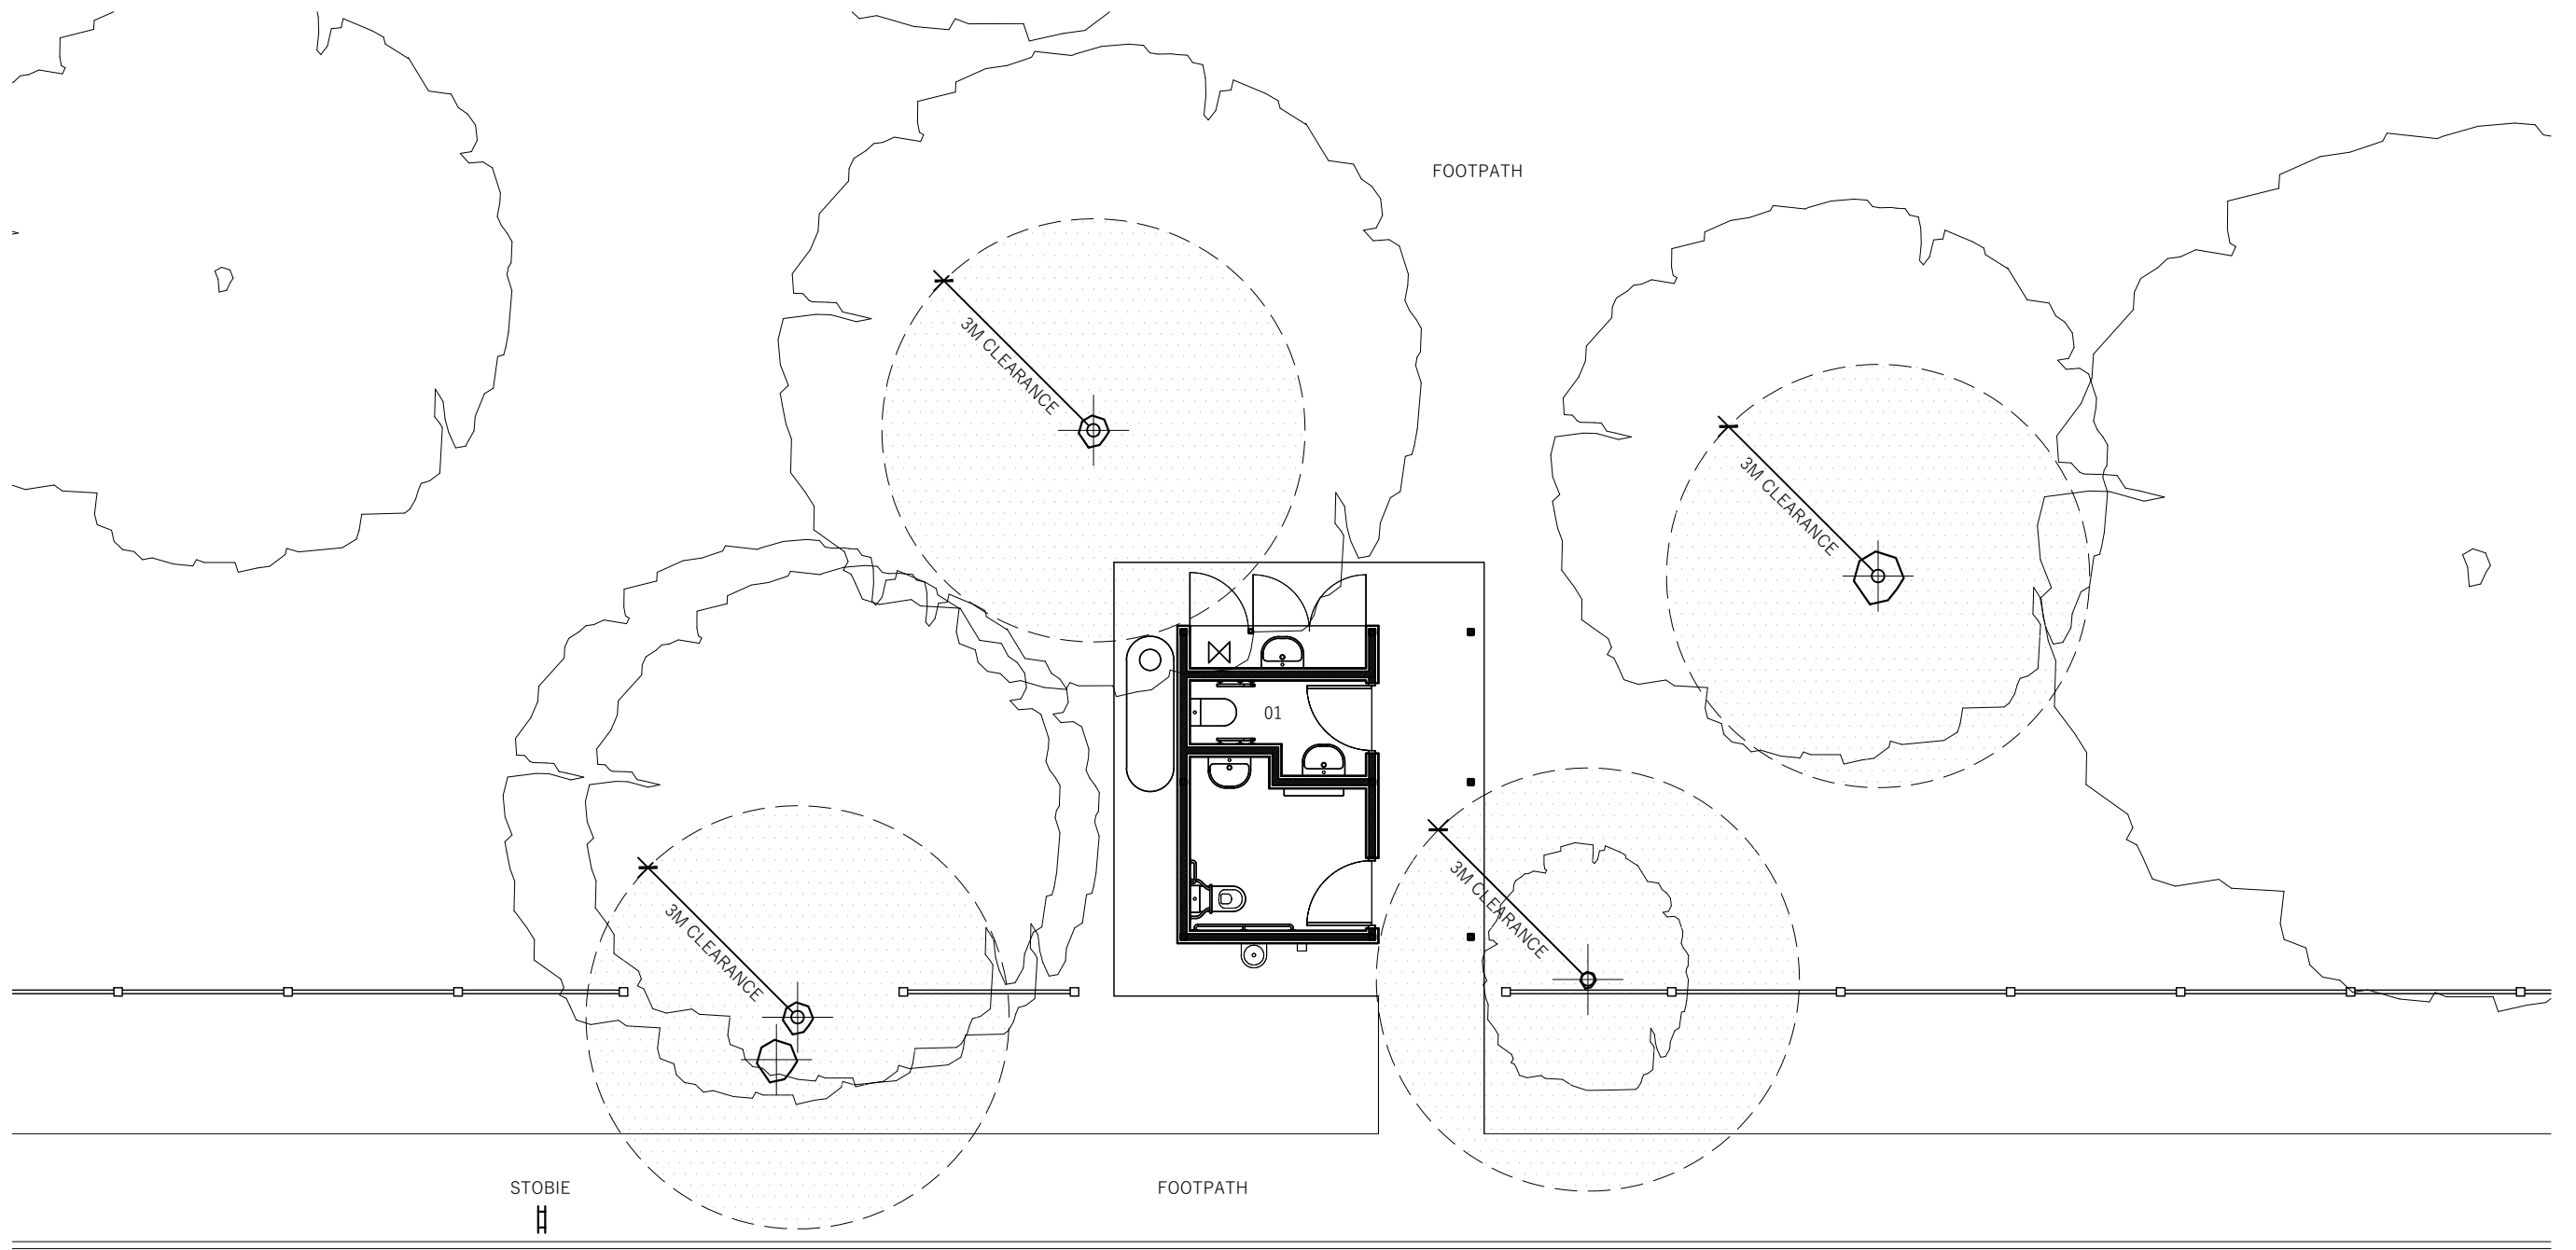


S U F F O L K R O A D

PROPOSED SITE PLAN


SCALE 1:100

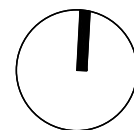

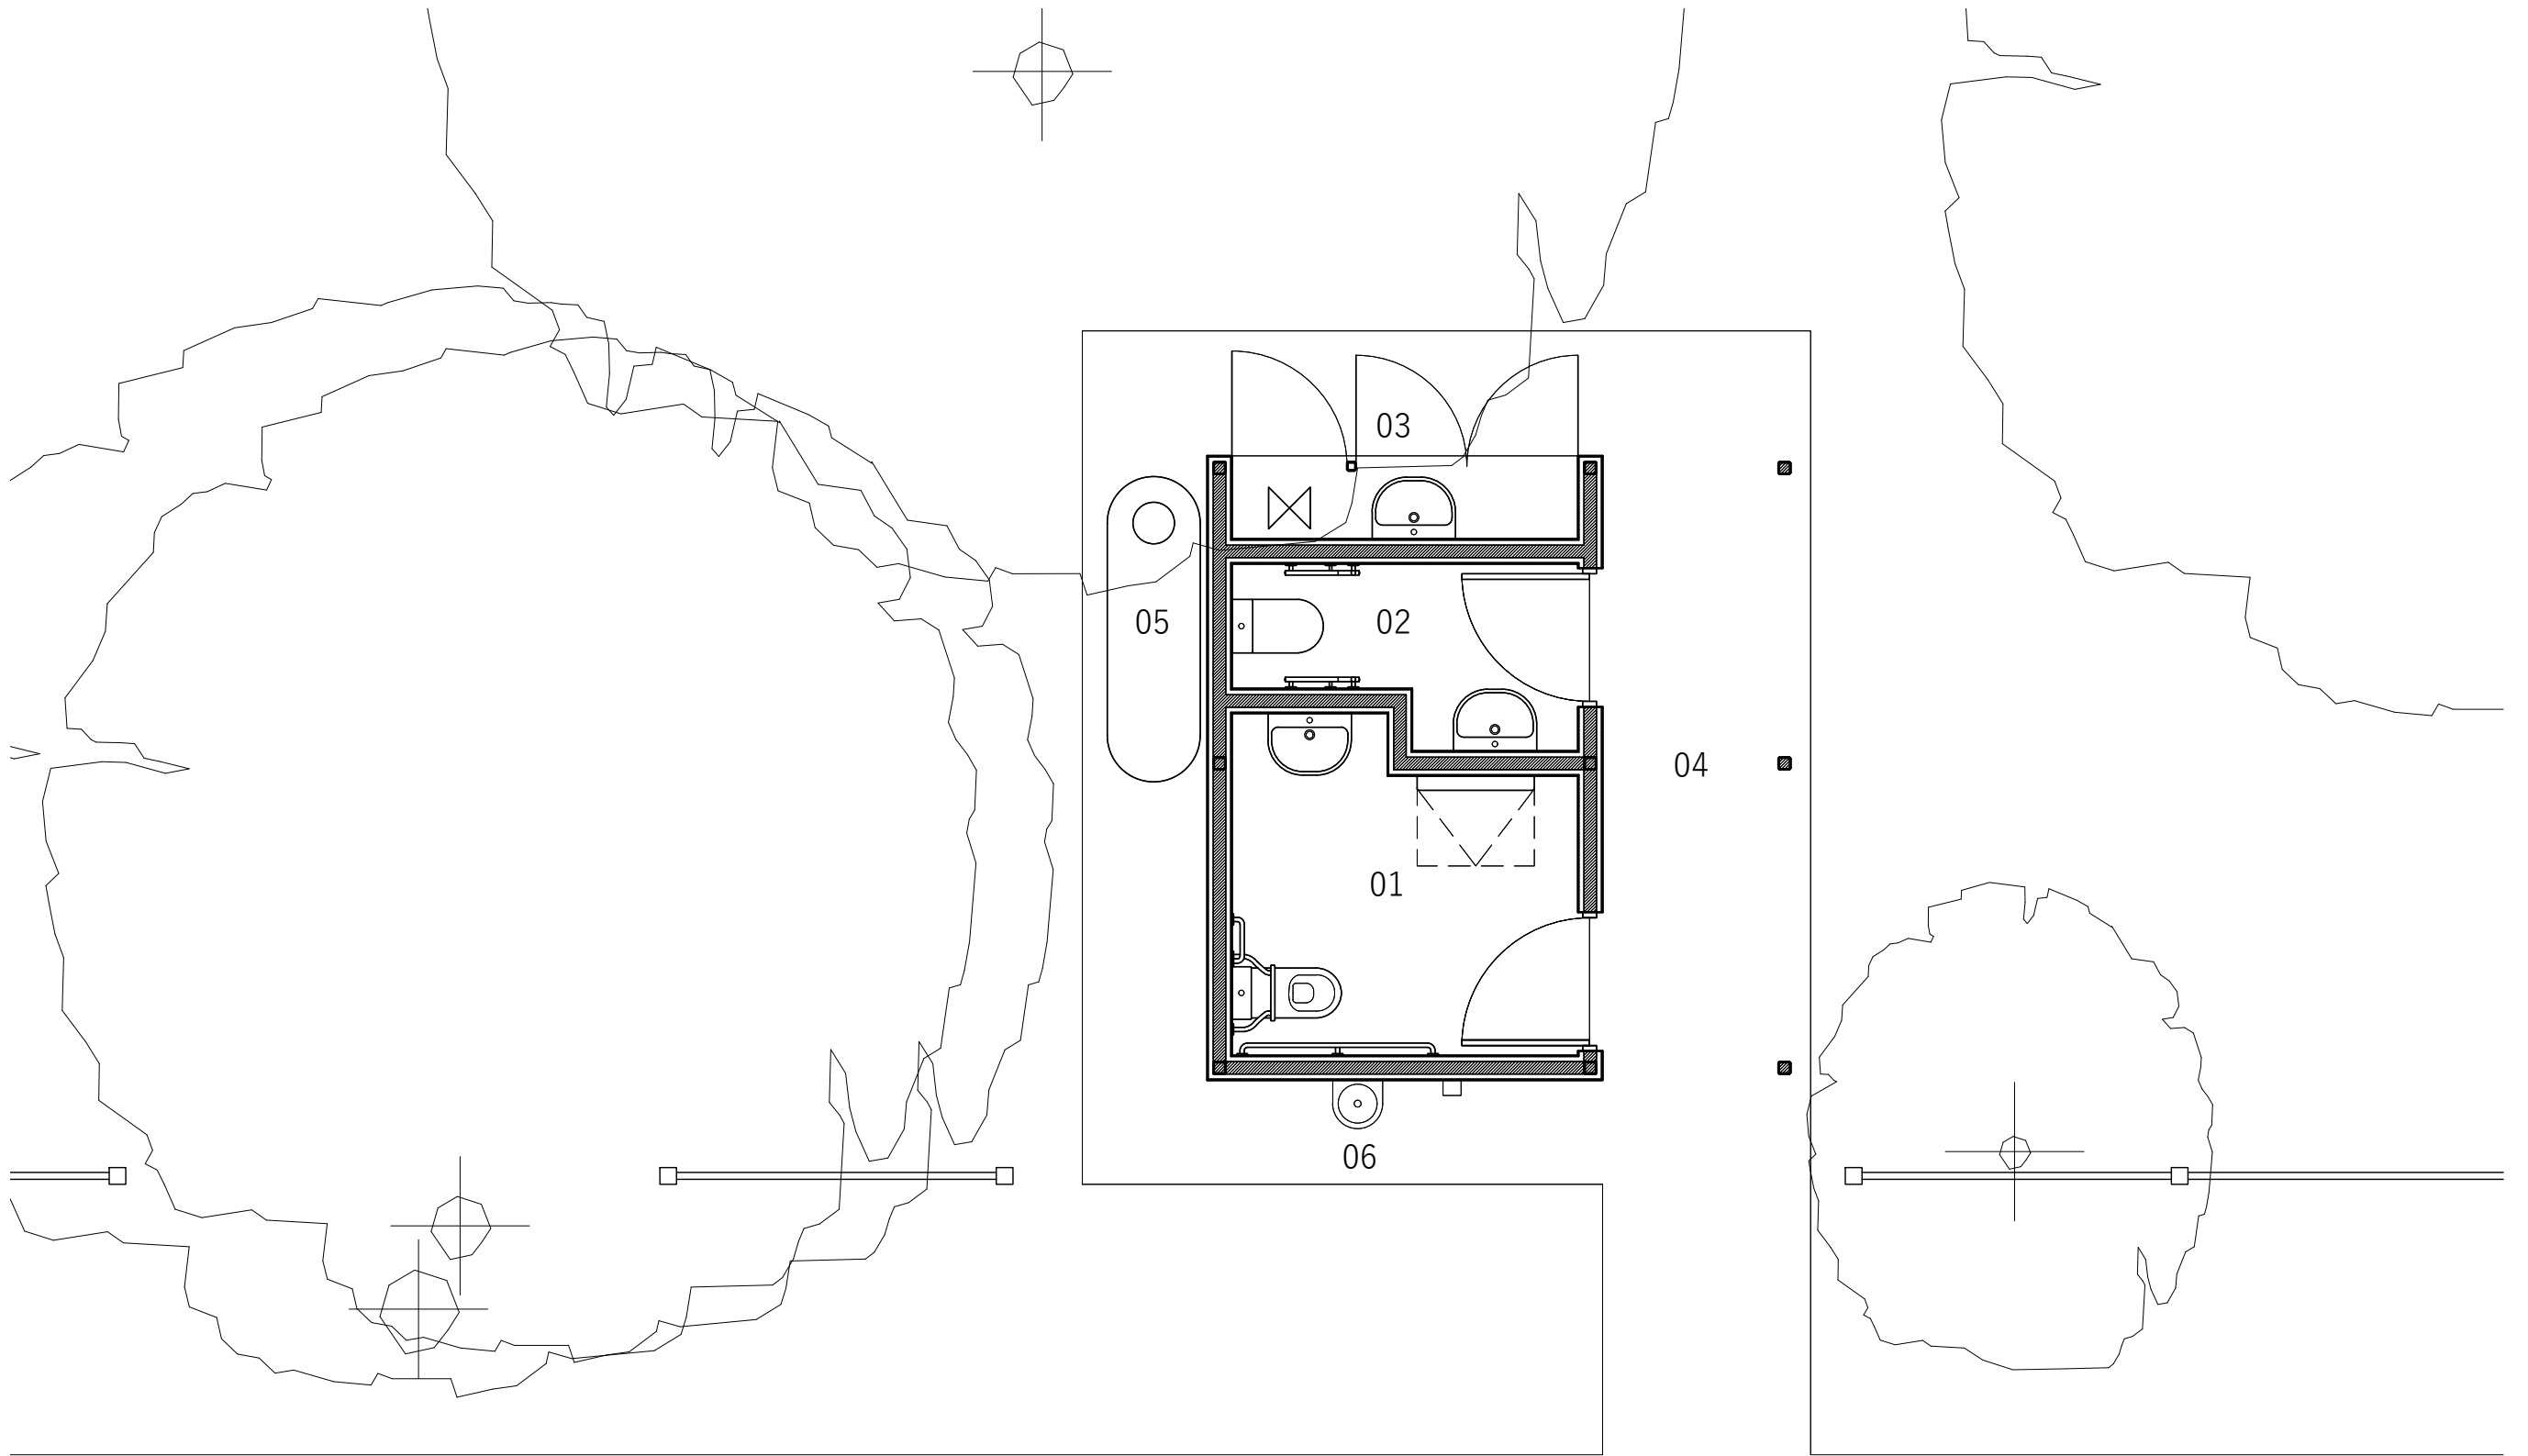


PROPOSED FLOOR PLAN

SCALE 1:50

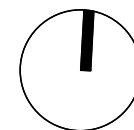


- 01 ACCESSIBLE WC
- 02 AMBULANT WC
- 03 SERVICE SPACE
- 04 VERANDAH
- 05 RAINWATER TANK
- 06 WATER FOUNTAIN & DOG BOWL

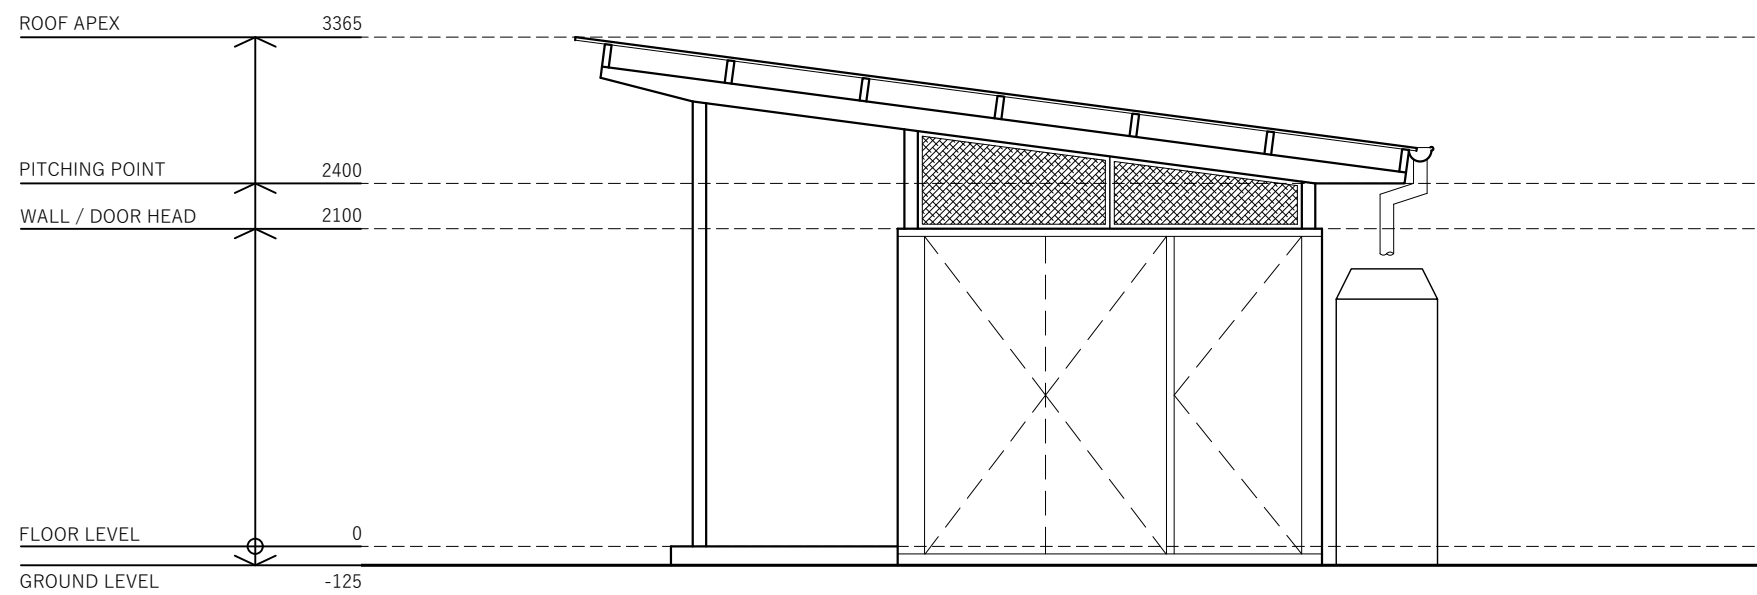

NORTH ELEVATION SCALE 1:50




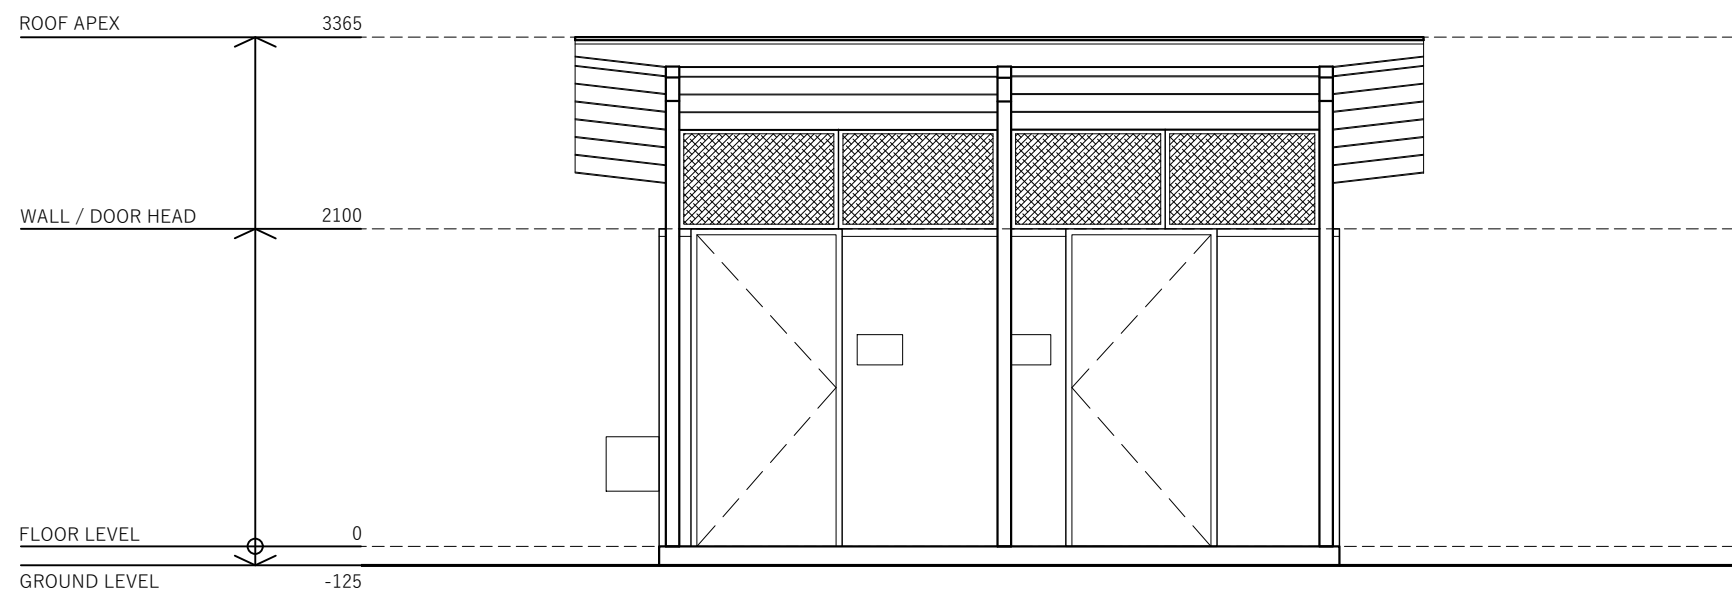

EAST ELEVATION


SCALE 1:50



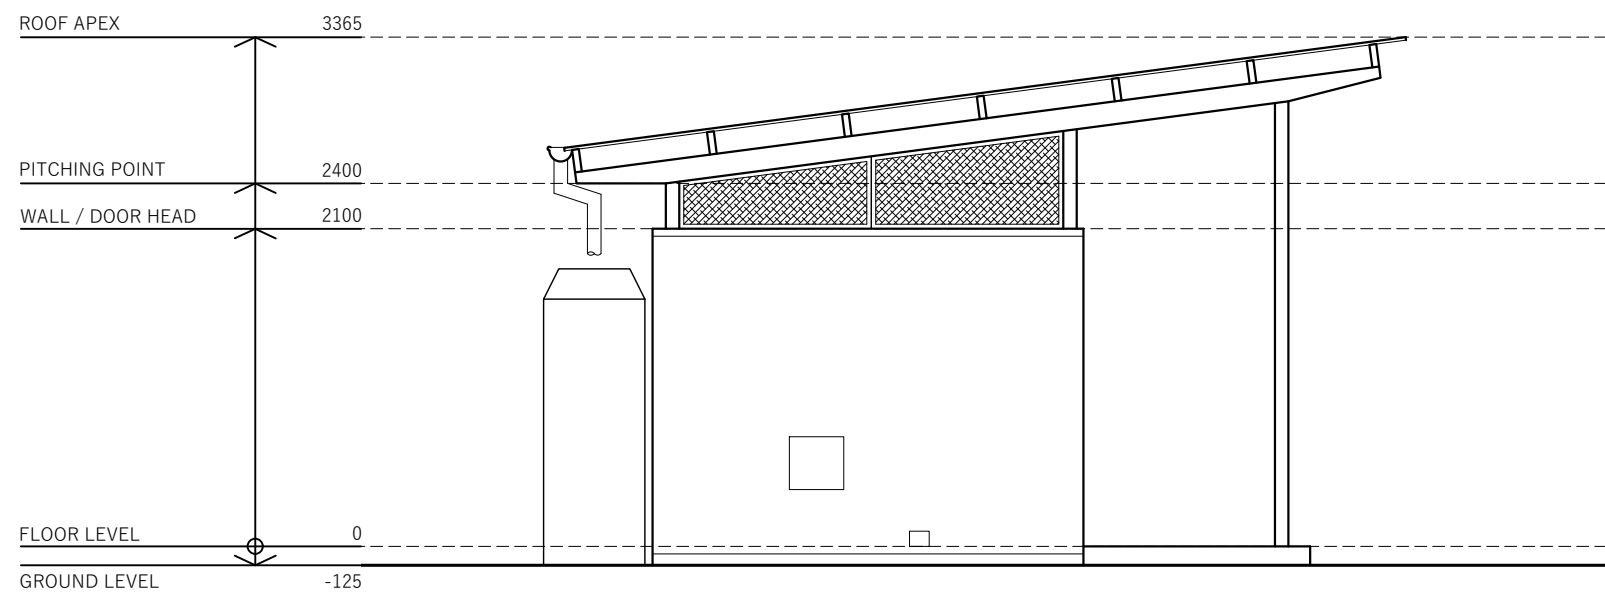

SOUTH ELEVATION SCALE 1:50



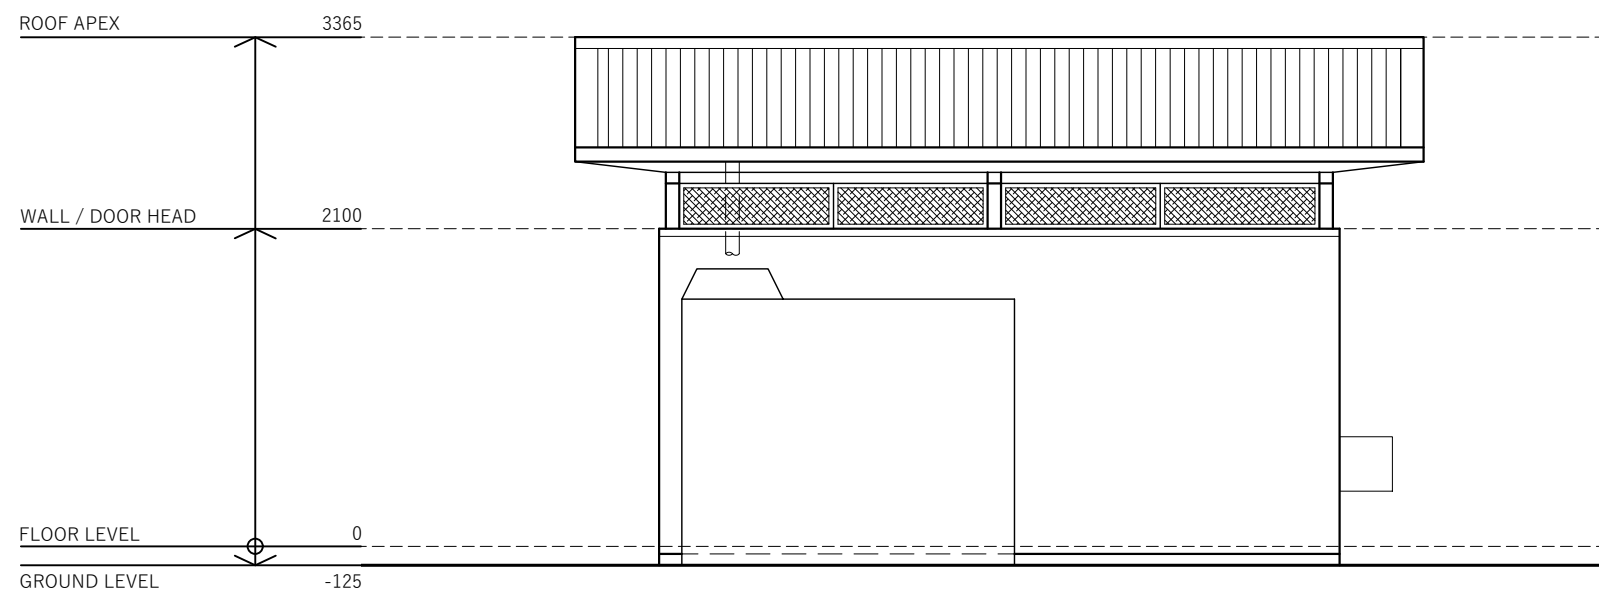

WEST ELEVATION

SCALE 1:50

