

10 20
scale bar units in mm


50

100

200

300


ARCHITECTURAL DRAWINGS TO BE
READ IN CONJUNCTION WITH
ARCHITECTURAL SPECIFICATION,
SCHEDULES AND ENGINEERS'
DOCUMENTS.

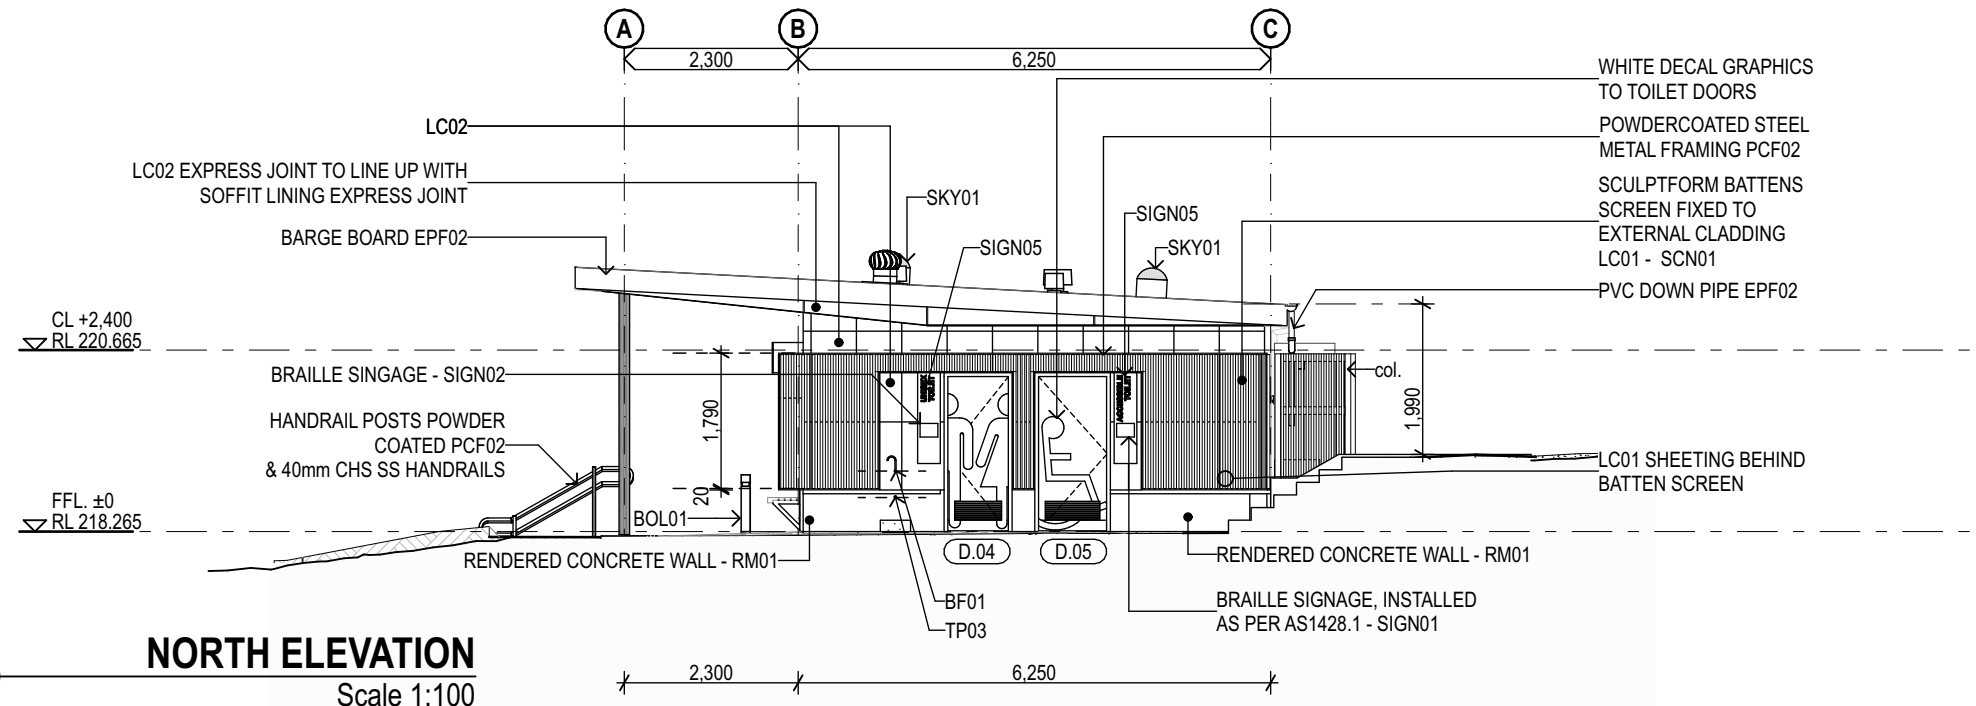

NORTH ELEVATION

Scale 1:100

T2
TENDER ADDENDUM 2

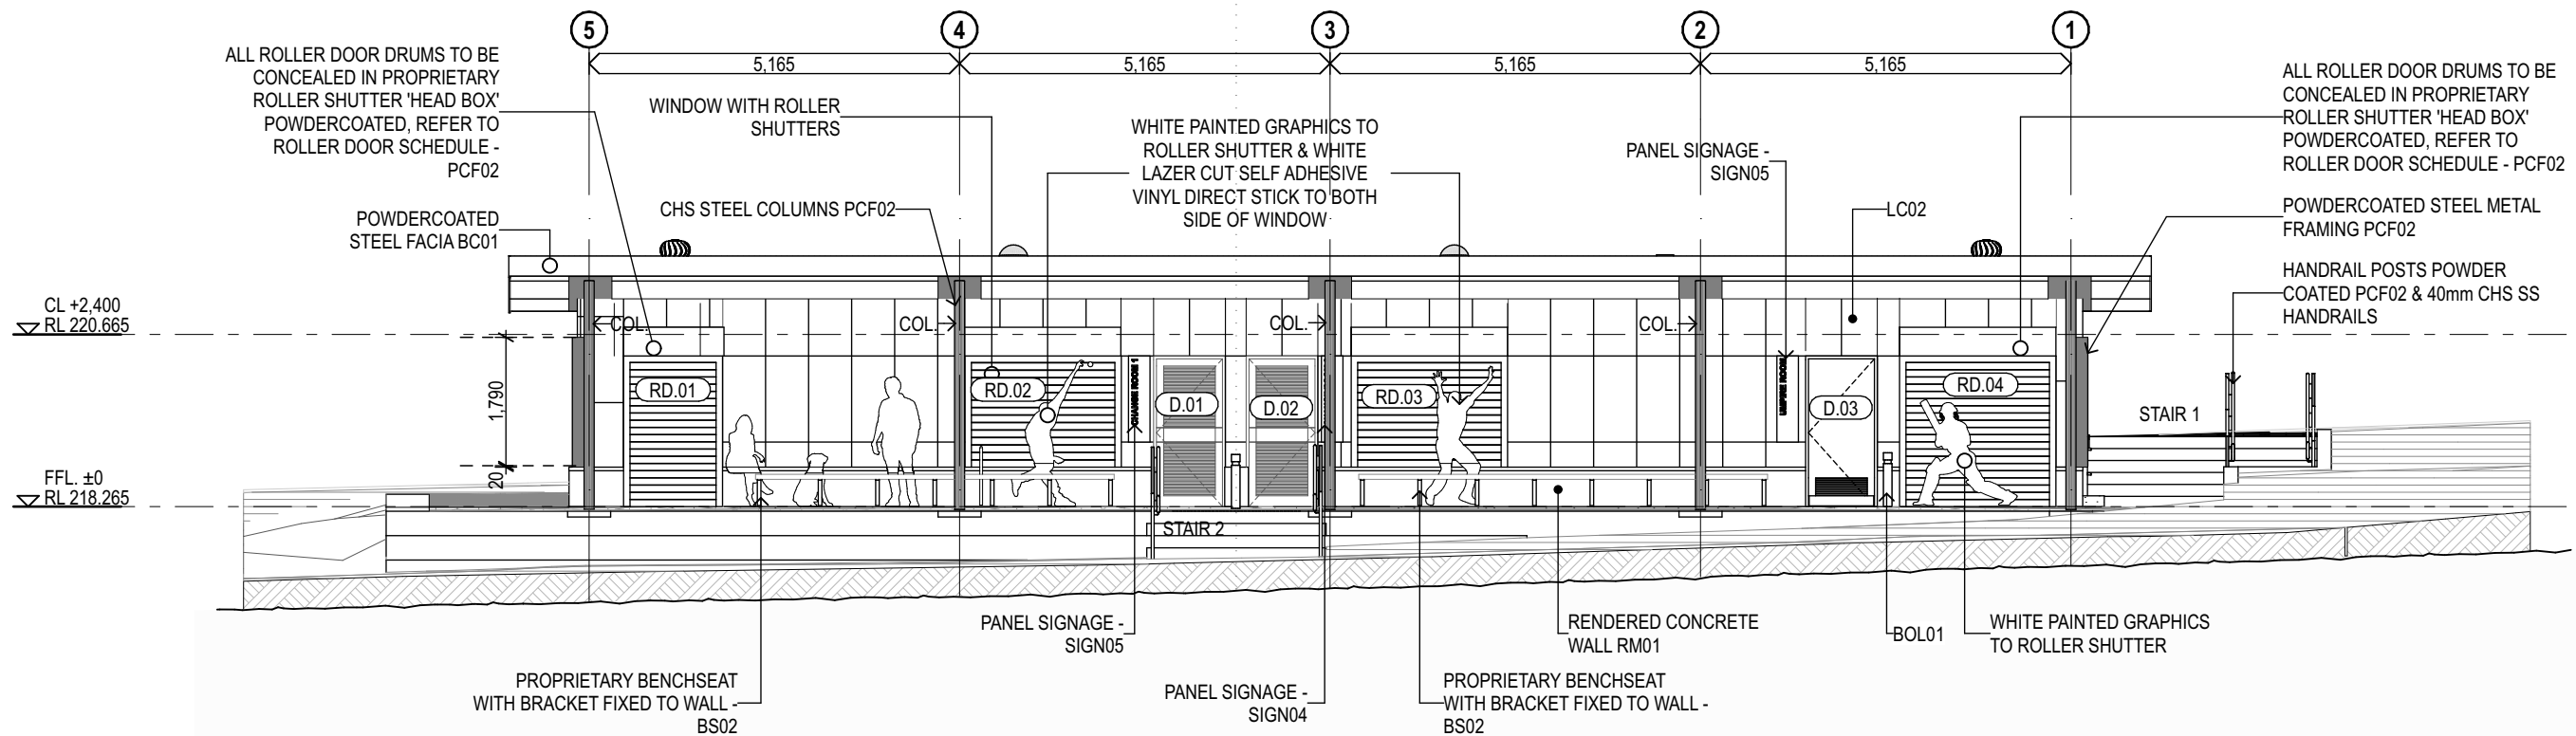

EAST ELEVATION

Scale 1:100

ISSUE FOR CONSTRUCTION 11/9/2025 *dash*architects

Level 2, 141-149 Ifould St, Adelaide, SA, 5000 t8223 1655
adelaide@dasharchitects.com.au www.dasharchitects.com.au
ABN 82 059 685 059

Amendments

Issue	Date	Amendment	Checked by
0	11/9/2025	Issue For Construction	-

- ☒ Information/Comments
- ☐ Approval
- ☐ Tender
- ☐ Construction

Note to Contractors

Do not scale off drawings. Contractor is responsible for verifying all dimensions on site and must notify the Architect of discrepancies prior to commencing works. Figured dimensions take precedence. Drawings are to be read in conjunction with the specification and any other documents forming part of the contract. Modifications to electronic copies of documentation cannot be made without the express written approval of DASH Architects.

Client:

City of Mitcham

Project:

Hawthorndene Oval Change
Rooms and Public Toilet
Facility

Sheet:

ELEVATIONS

Scale 1:100 at A3

No. in Set 11

Drawn AH / EMCK

Reviewed DH

Project No. DA214021

WD11

Drawing Number

0

Revision

Print Date: 11/9/2025