




Concept Plans



Site Plan

Scale: **1:2000 @ A3**

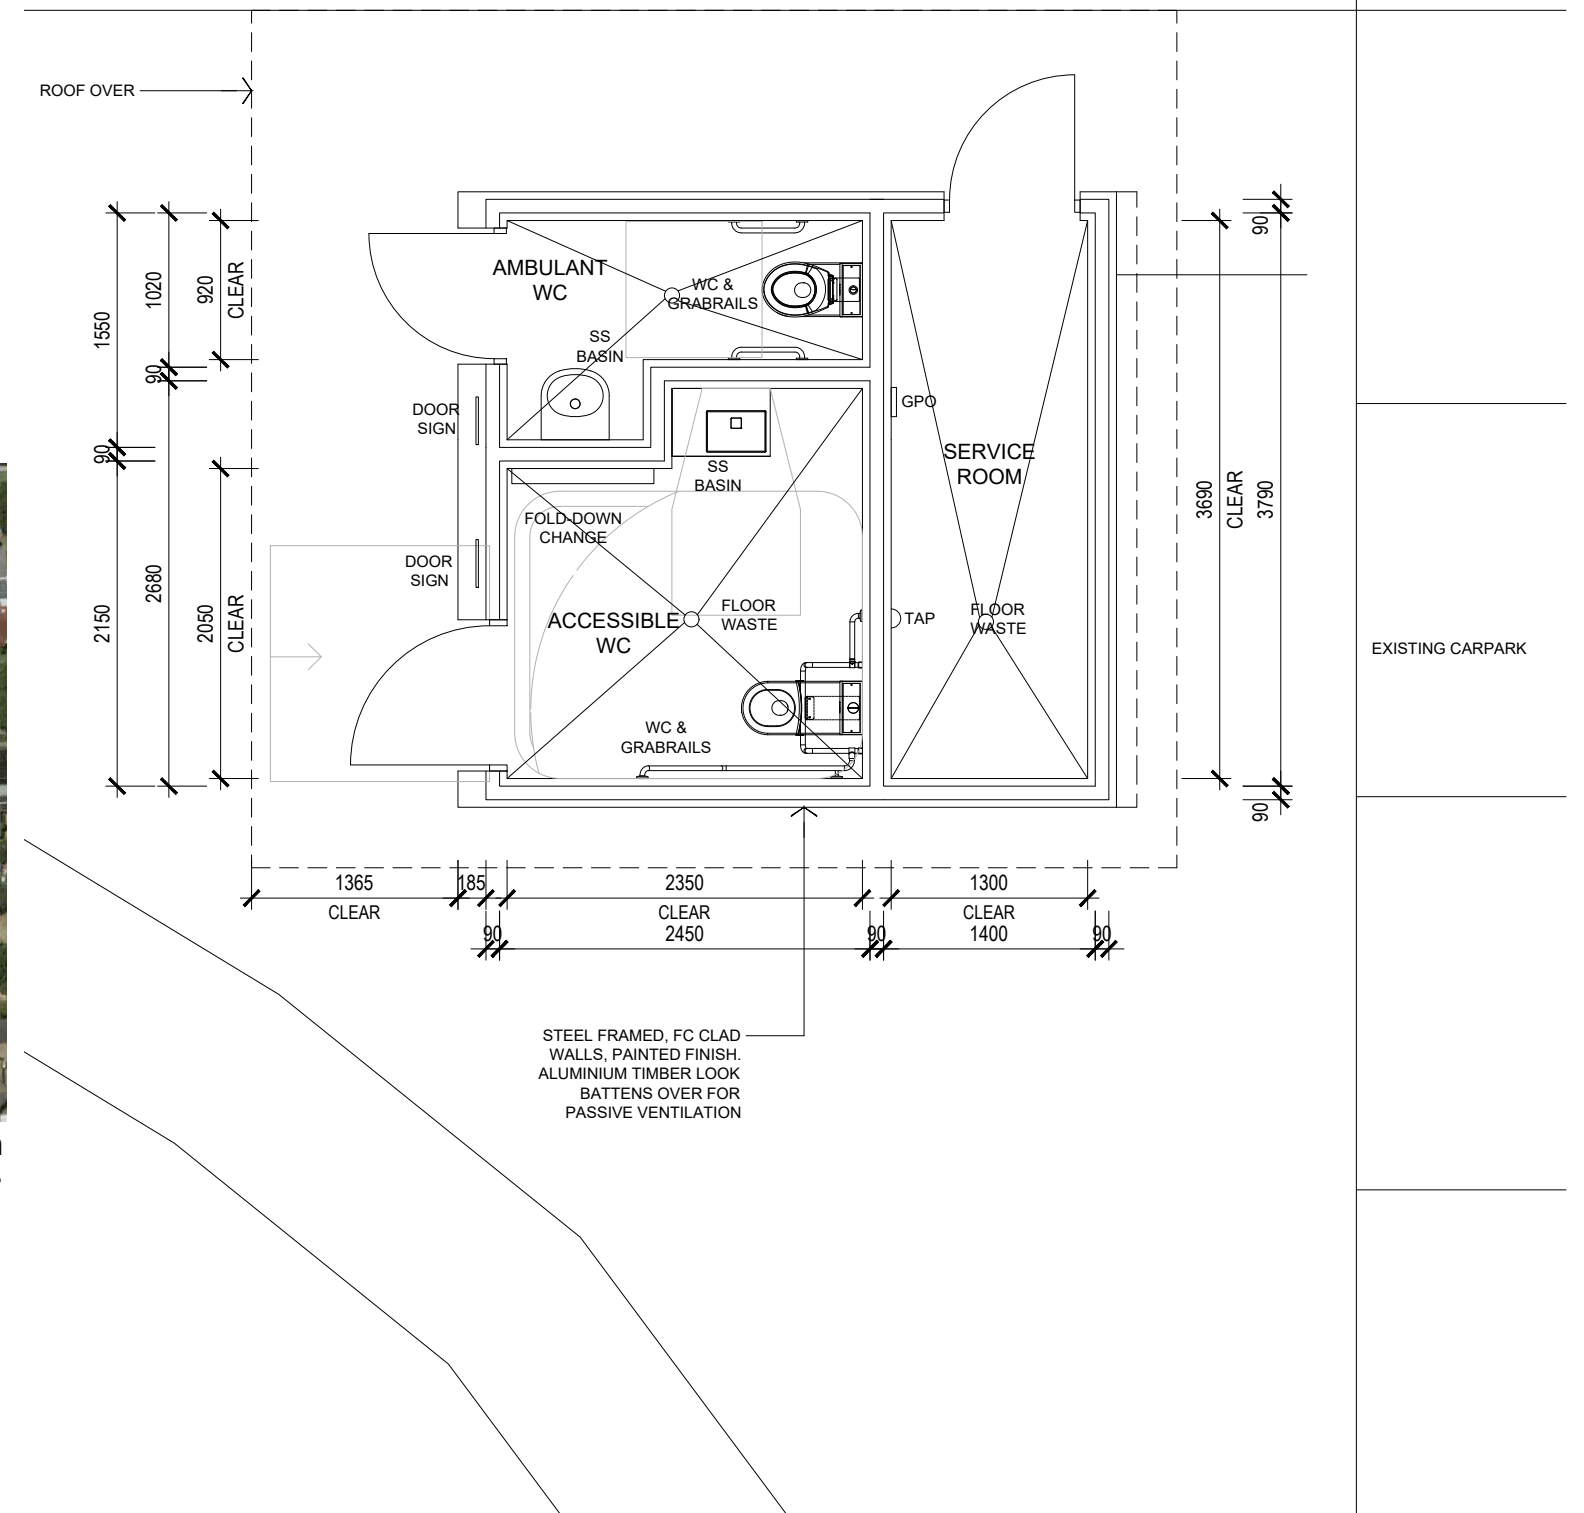


Ground Floor Plan

Scale: **1:50 @ A3**



AA BAILEY RESERVE PUBLIC TOILET
NEVILLE AVE, CLARENCE GARDENS

Job No: **20210095**
Dwg No: **SK01.1**
Date: **October 2021**

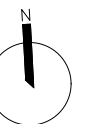

Concept Plans



Concept Images

