


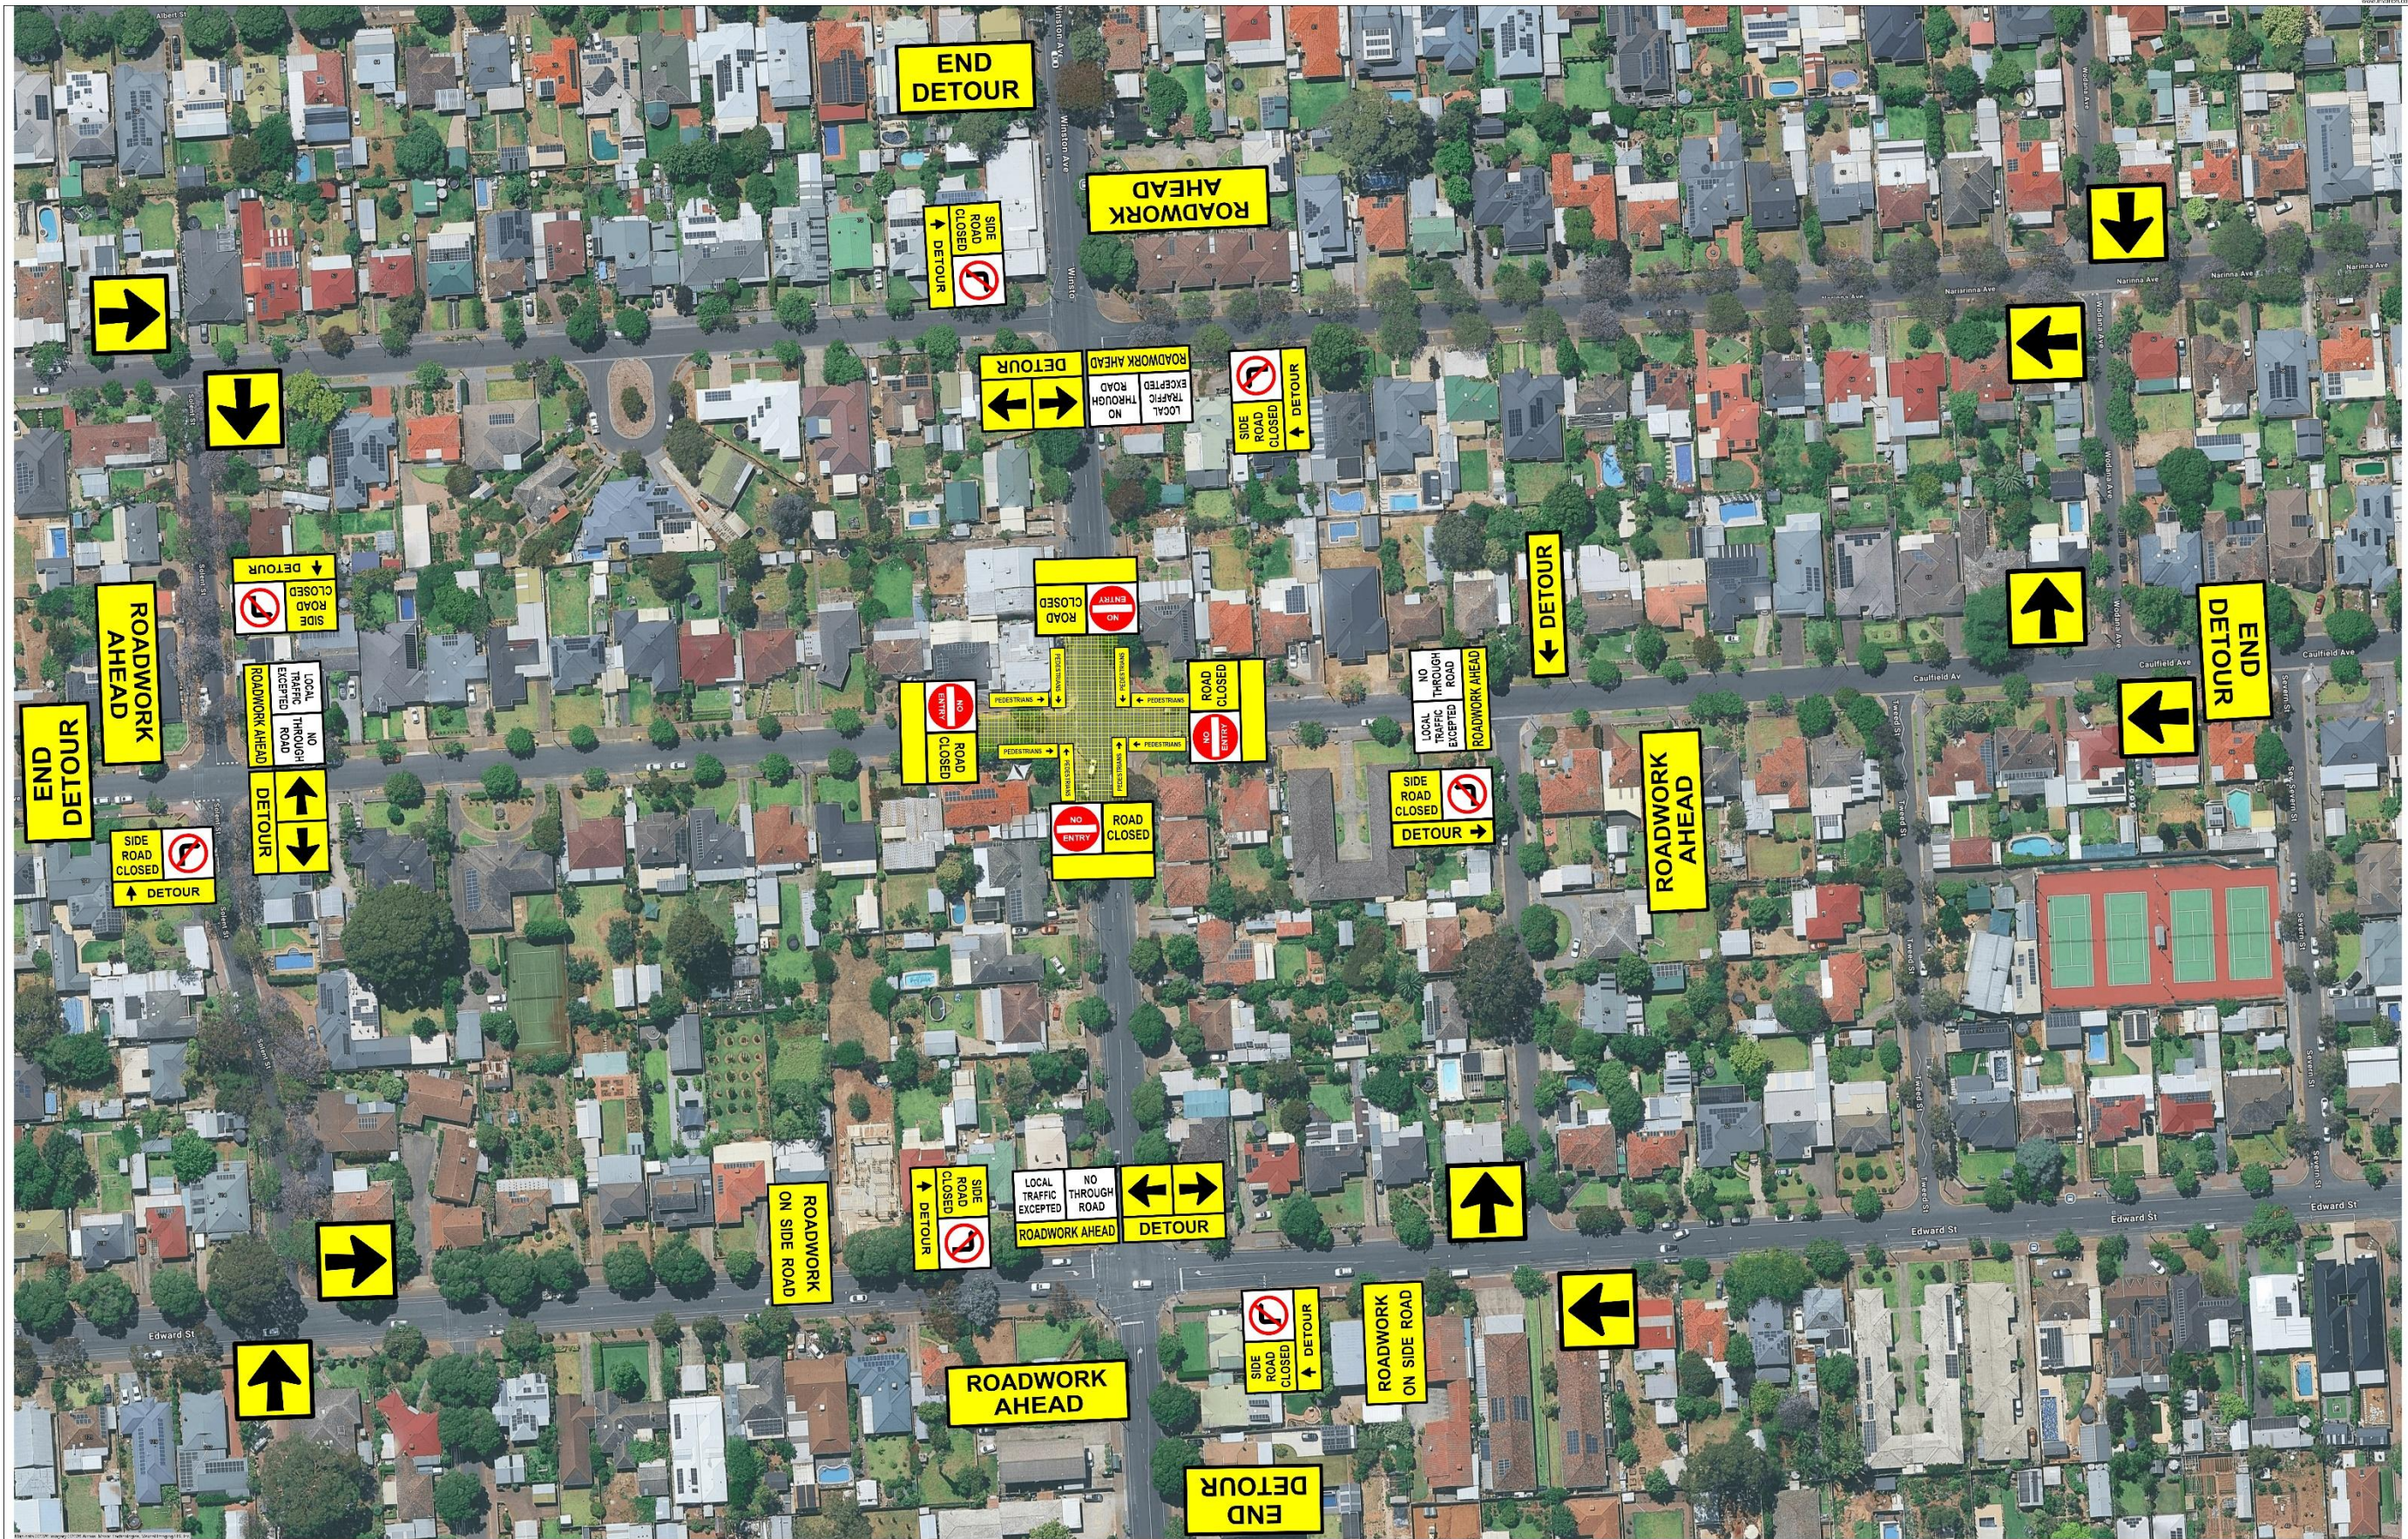

This plan is not to scale and is intended for use as a guide. The worksite will be fully compliant with Australian Standard AS 1742.3.

Job Number:	1274	TGS #:	001	Rev. #:	0	DIT Permit #:	N/A	Date:	20/03/2026	Plan prepared by:	Nick Kollias
Description:	Winston Ave & Cauffield Ave, Clarence Gardens - Intersection Upgrade					Work Start Time:	0700	Work Finish Time:	1700	Phone:	(08) 8332 1182
Address:	Winston Ave & Cauffield Ave					MON ☒ TUES ☒ WED ☒ THURS ☒ FRI ☒ SAT ☐ SUN ☐					
DIT/Council:	City of Mitcham					Email: nickk@camco.com.au					