


COROMANDEL PDE & GARNET AVE BLACKWOOD ROAD AND CAR PARK UPGRADE

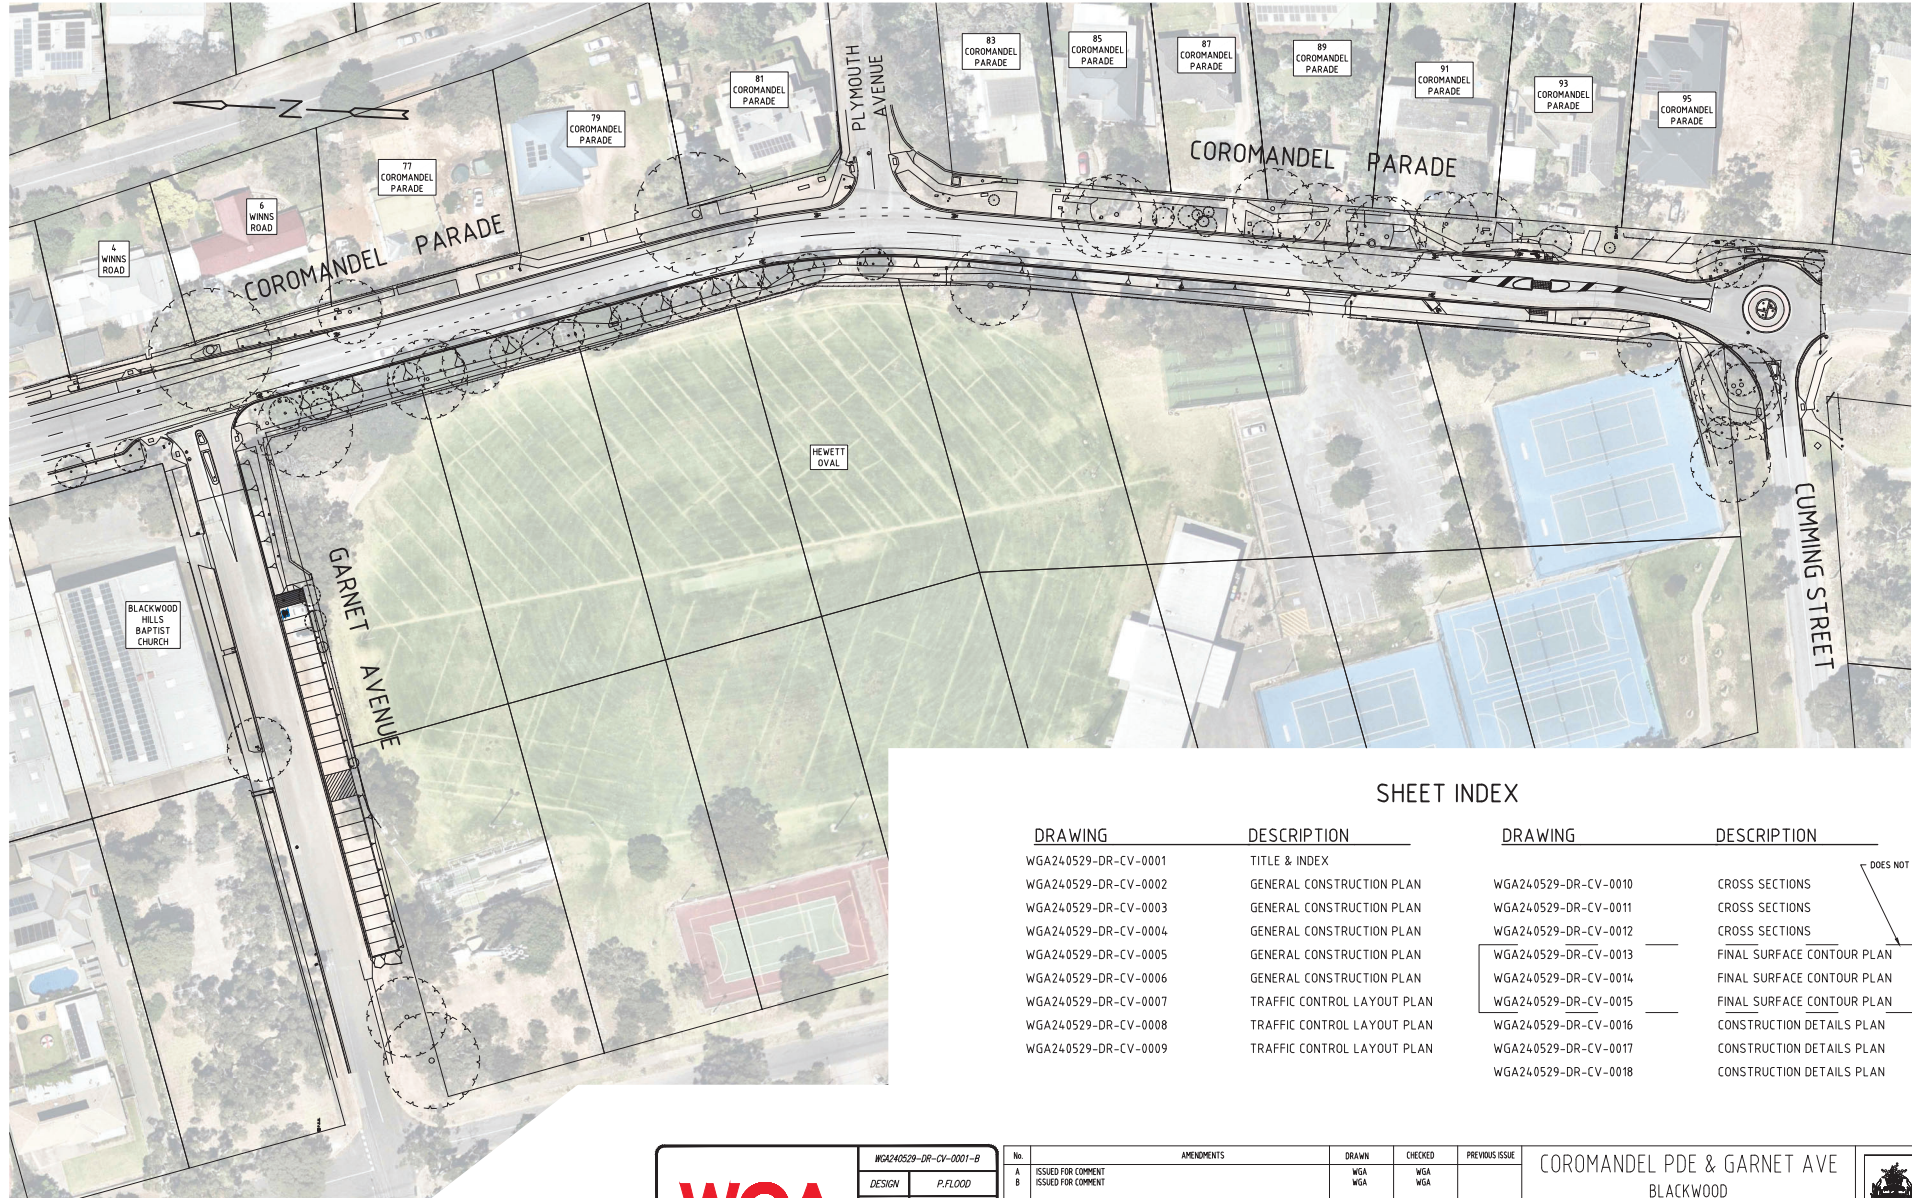

SHEET INDEX

DRAWING

WGA240529-DR-CV-0001	TITLE & INDEX
WGA240529-DR-CV-0002	GENERAL CONSTRUCTION PLAN
WGA240529-DR-CV-0003	GENERAL CONSTRUCTION PLAN
WGA240529-DR-CV-0004	GENERAL CONSTRUCTION PLAN
WGA240529-DR-CV-0005	GENERAL CONSTRUCTION PLAN
WGA240529-DR-CV-0006	GENERAL CONSTRUCTION PLAN
WGA240529-DR-CV-0007	TRAFFIC CONTROL LAYOUT PLAN
WGA240529-DR-CV-0008	TRAFFIC CONTROL LAYOUT PLAN
WGA240529-DR-CV-0009	TRAFFIC CONTROL LAYOUT PLAN

DESCRIPTION

DRAWING

WGA240529-DR-CV-0010	CROSS SECTIONS
WGA240529-DR-CV-0011	CROSS SECTIONS
WGA240529-DR-CV-0012	CROSS SECTIONS
WGA240529-DR-CV-0013	FINAL SURFACE CONTOUR PLAN
WGA240529-DR-CV-0014	FINAL SURFACE CONTOUR PLAN
WGA240529-DR-CV-0015	FINAL SURFACE CONTOUR PLAN
WGA240529-DR-CV-0016	CONSTRUCTION DETAILS PLAN
WGA240529-DR-CV-0017	CONSTRUCTION DETAILS PLAN
WGA240529-DR-CV-0018	CONSTRUCTION DETAILS PLAN

DESCRIPTION

DOES NOT FORM PART OF THIS DRAWING SET

NOT FOR CONSTRUCTION

WGA

WGA240529-DR-CV-0001-B	
DESIGN	P.FLOOD
DRAWN	T.BETTERIDGE
CHECKED	A.LLOYD
DIRECTOR	D.BYRNE

No.	AMENDMENTS	DRAWN	CHECKED	PREVIOUS ISSUE
A	ISSUED FOR COMMENT	WGA	WGA	
B	ISSUED FOR COMMENT			


SCALE H 1:500 0 10 20 30 metres

COROMANDEL PDE & GARNET AVE
BLACKWOOD

TITLE & INDEX


SURVEYOR DESIGNED WGA CHECKED WGA ISSUED 07.08.2024

	CITY OF MITCHAM	
	DRAWING No.	WGA240529
	SHEET	0001 A1

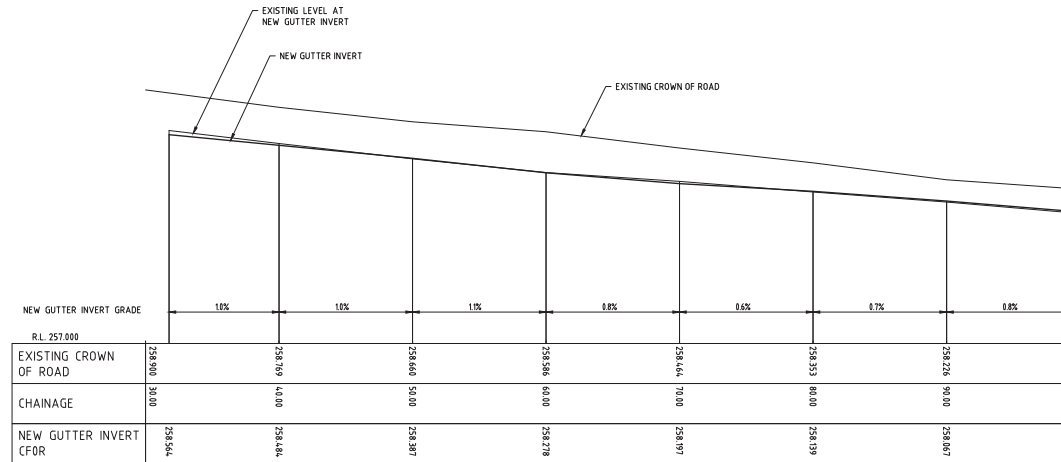

LONGITUDINAL SECTION

SCALE H 1:200 V 1:20

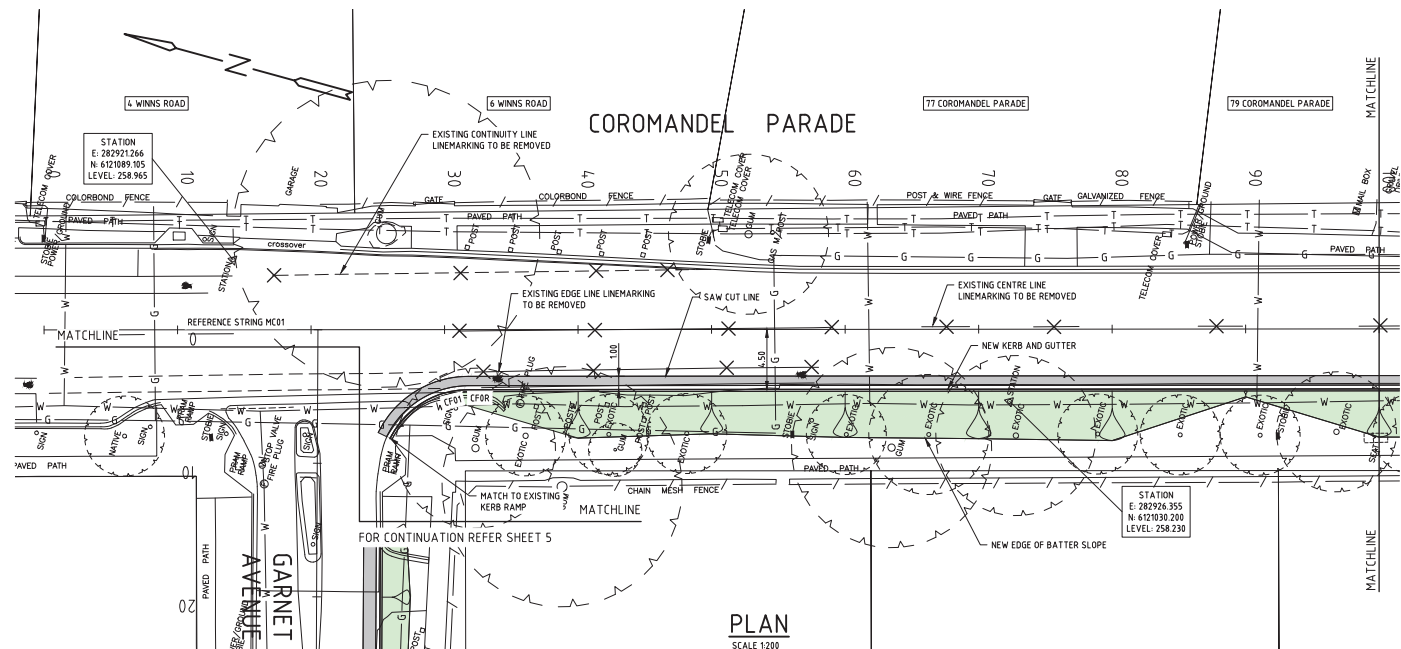

NOTES:-

- ALL SERVICES SHOWN ON DRAWING ARE APPROXIMATE ONLY, AND SHALL BE LOCATED ON SITE BY THE RELEVANT AUTHORITIES PRIOR TO THE COMMENCEMENT OF CONSTRUCTION
- WHERE NEW KERBING SHOWN EXISTING KERBING TO BE REMOVED.
- WHERE NEW KERBING TERMINATES MATCH TO EXISTING KERB LEVEL AND ALIGNMENT.
- ALL SERVICE LID LEVELS TO BE MODIFIED TO MATCH NEW DESIGN LEVELS.
- ALL VERGES TO BE REINSTATED TO CONTRACT SUPERINTENDENT'S REQUIREMENTS.
- KERB AND GUTTER TO BE 150mm BARRIER KERB WITH 300mm WATER TABLE IN ACCORDANCE WITH CITY OF MITCHAM STANDARD DETAIL DRAWING SD-600 Sht. 1-A UNLESS SPECIFIED OTHERWISE.
- EXTEND EXISTING KERB STORMWATER OUTLETS TO MATCH NEW GUTTER INVERT IN ACCORDANCE WITH CITY OF MITCHAM STANDARD DETAIL DRAWING SD-600 Sht. 19.
- WHERE EXISTING LINEMARKING IS SHOWN AS REMOVED LINEMARKING IS TO HYDROBLASTED.
- ALL NEW FOOTPATHS AND FOOTPATH MODIFICATIONS TO BE IN ACCORDANCE WITH CITY OF MITCHAM STANDARD DETAIL DRAWING SD-600 Sht. 15B UNLESS SPECIFIED OTHERWISE.
- ALL NEW BLOCK PAVED PROPERTY ACCESSES TO BE IN ACCORDANCE WITH CITY OF MITCHAM STANDARD DETAIL DRAWING SD-600 Sht. 9.
- KERB CROSSOVERS IN ACCORDANCE WITH CITY OF MITCHAM STANDARD DETAIL SD-600 Sht. 23-A & 24-A.
- WHEN USING STEEL PLATES FOR TEMPORARY ACCESS PURPOSES, WITHIN ANY CITY OF MITCHAM CONSTRUCTION SITE, DIT APPROVED ANTI-SKID PRODUCTS ARE TO BE APPLIED TO THE SURFACE OF THE STEEL PLATES. THE FOLLOWING DIT ANTI-SKID PRODUCTS ARE APPROVED FOR USE ON TRAFFICED STEEL PLATES PLACED OVER EXCAVATIONS:
 - OmniDECK SDTM 1954 WITH GREY ALUMINIUM OXIDE GRIT;
 - TCP DEGAROUTE AND DEGACOTE WITH CALCINED BAUXITE;
 - ENNIS WATER BORNE ROAD MARKING PAINT WITH A SUITABLE ANGULAR AGGREGATE, BUT NOT GLASS BEADS
- FOR SETOUT COORDINATES AND LEVELS OF DESIGN FEATURES REFER 3D AUTOCAD AND GENIO FILES PROVIDED.

LEGEND

- NEW ASPHALT FINISHED ROAD PAVEMENT
- NEW ASPHALT FINISHED CAR PARK PAVEMENT
- NEW CONCRETE FINISHED FOOTPATH / CROSSOVER
- NEW BLOCK PAVED FOOTPATH / CROSSOVER
- NEW BATTER SLOPE COMPRISING SITE WON MATERIAL OR IMPORTED CLEAN FILL (TO BE APPROVED BY COUNCIL). BATTER SLOPES TO BE HYDRO-SEEDED.

SERVICES LEGEND

- TELECOMMUNICATIONS
- WATER
- GAS
- SEWER
- ELECTRICAL
- STORMWATER

NOT FOR CONSTRUCTION

WGA

WGA240529-DR-CY-0002-B	
DESIGN	P.FLOOD
DRAWN	T.BETTERIDGE
CHECKED	A.LLOYD
DIRECTOR	D.BYRNE

No.	AMENDMENTS	DRAWN	CHECKED	PREVIOUS ISSUE
A	ISSUED FOR COMMENT	WGA	WGA	
B	ISSUED FOR COMMENT	WGA	WGA	

SCALE H 1:200 0 5 10 metres V 1:20 0 0.5 1.0 metres

COROMANDEL PDE & GARNET AVE
BLACKWOOD

GENERAL CONSTRUCTION PLAN


SURVEYOR DESIGNED WGA CHECKED WGA ISSUED 07.08.2024



**CITY OF
MITCHAM**


DRAWING No. WGA240529

SHEET 0002 A1

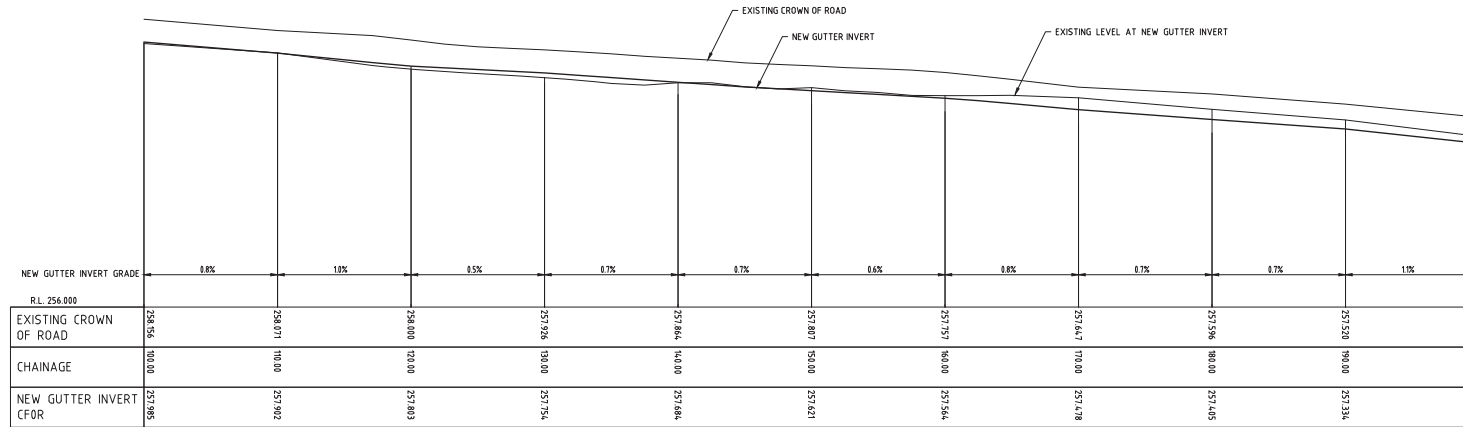

LONGITUDINAL SECTION

SCALE H 1:200 V 1:20

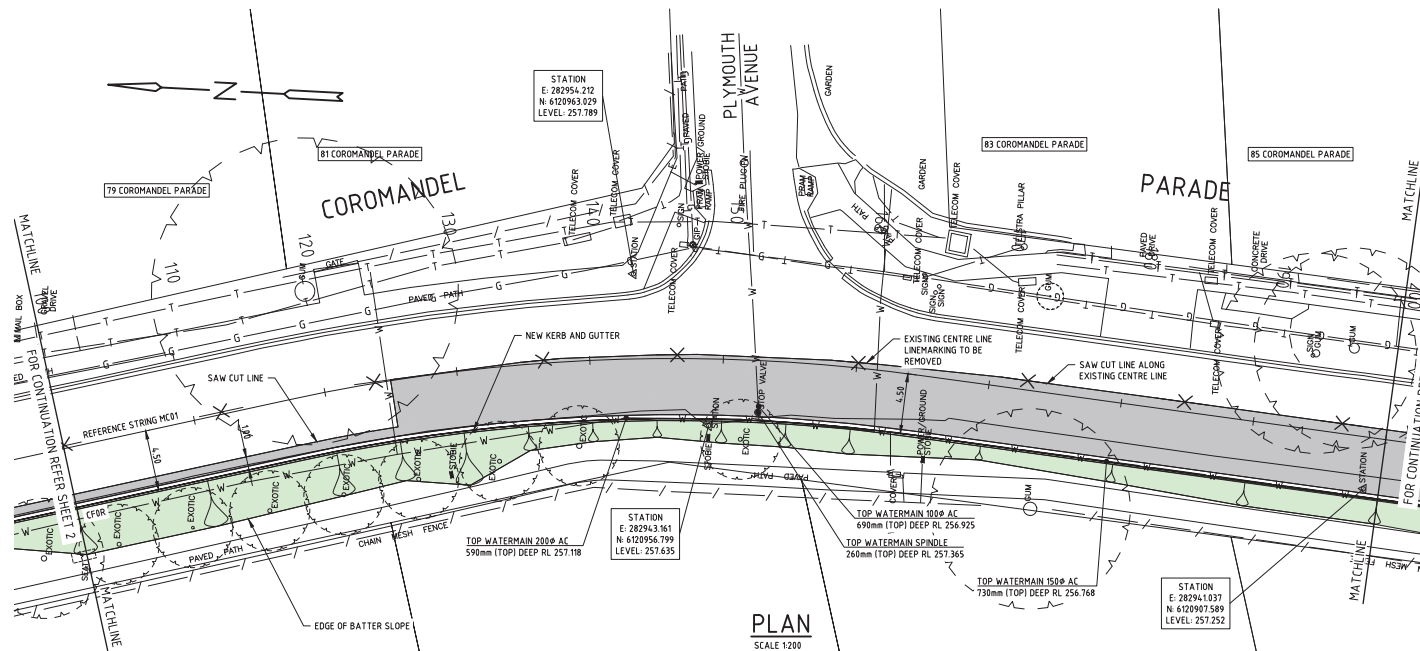

NOTES:-

- ALL SERVICES SHOWN ON DRAWING ARE APPROXIMATE ONLY, AND SHALL BE LOCATED ON SITE BY THE RELEVANT AUTHORITIES PRIOR TO THE COMMENCEMENT OF CONSTRUCTION.
- WHERE NEW KERBING SHOWN EXISTING KERBING TO BE REMOVED.
- WHERE NEW KERBING TERMINATES MATCH TO EXISTING KERB LEVEL AND ALIGNMENT.
- ALL SERVICE LID LEVELS TO BE MODIFIED TO MATCH NEW DESIGN LEVELS.
- ALL VERGES TO BE REINSTATED TO CONTRACT SUPERINTENDENT'S REQUIREMENTS.
- KERB AND GUTTER TO BE 150mm BARRIER KERB WITH 300mm WATER TABLE IN ACCORDANCE WITH CITY OF MITCHAM STANDARD DETAIL DRAWING SD-600 Sht. 1-A UNLESS SPECIFIED OTHERWISE.
- EXTEND EXISTING KERB STORMWATER OUTLETS TO MATCH NEW GUTTER INVERT IN ACCORDANCE WITH CITY OF MITCHAM STANDARD DETAIL DRAWING SD-600 Sht. 19.
- WHERE EXISTING LINEMARKING IS SHOWN AS REMOVED LINEMARKING IS TO HYDROBLASTED.
- ALL NEW FOOTPATHS AND FOOTPATH MODIFICATIONS TO BE IN ACCORDANCE WITH CITY OF MITCHAM STANDARD DETAIL DRAWING SD-600 Sht. 15B UNLESS SPECIFIED OTHERWISE.
- ALL NEW BLOCK PAVED PROPERTY ACCESSES TO BE IN ACCORDANCE WITH CITY OF MITCHAM STANDARD DETAIL DRAWING SD-600 Sht. 9.
- KERB CROSSOVERS IN ACCORDANCE WITH CITY OF MITCHAM STANDARD DETAIL SD-600 Sht. 23-A & 24-A.
- WHEN USING STEEL PLATES FOR TEMPORARY ACCESS PURPOSES, WITHIN ANY CITY OF MITCHAM CONSTRUCTION SITE, DIT APPROVED ANTI-SKID PRODUCTS ARE TO BE APPLIED TO THE SURFACE OF THE STEEL PLATES. THE FOLLOWING DIT ANTI-SKID PRODUCTS ARE APPROVED FOR USE ON TRAFFICED STEEL PLATES PLACED OVER EXCAVATIONS:
 - OmniDECK SDTM 1954 WITH GREY ALUMINIUM OXIDE GRIT;
 - TCP DEGAROUTE AND DEGACOTE WITH CALCINED BAUXITE;
 - ENNIS WATER BORNE ROAD MARKING PAINT WITH A SUITABLE ANGULAR AGGREGATE, BUT NOT GLASS BEADS
- FOR SETOUT COORDINATES AND LEVELS OF DESIGN FEATURES REFER 3D AUTOCAD AND GENIO FILES PROVIDED.

LEGEND

- NEW ASPHALT FINISHED ROAD PAVEMENT
- NEW ASPHALT FINISHED CAR PARK PAVEMENT
- NEW CONCRETE FINISHED FOOTPATH / CROSSOVER
- NEW BLOCK PAVED FOOTPATH / CROSSOVER
- NEW BATTER SLOPE COMPRISING SITE WON MATERIAL OR IMPORTED CLEAN FILL (TO BE APPROVED BY COUNCIL). BATTER SLOPES TO BE HYDRO-SEEDED.

SERVICES LEGEND

- TELECOMMUNICATIONS
- WATER
- GAS
- SEWER
- ELECTRICAL
- STORMWATER

NOT FOR CONSTRUCTION

WGA

WGA240529-DR-CY-0003-B	
DESIGN	P.FLOOD
DRAWN	T.BETTERIDGE
CHECKED	A.LLOYD
DIRECTOR	D.BYRNE

No.	AMENDMENTS	DRAWN	CHECKED	PREVIOUS ISSUE
A	ISSUED FOR COMMENT	WGA	WGA	
B	ISSUED FOR COMMENT	WGA	WGA	


SCALE H 1:200 0 5 10 metres V 1:20 0 0.5 1.0 metres

COROMANDEL PDE & GARNET AVE
BLACKWOOD

GENERAL CONSTRUCTION PLAN



07.08.2024



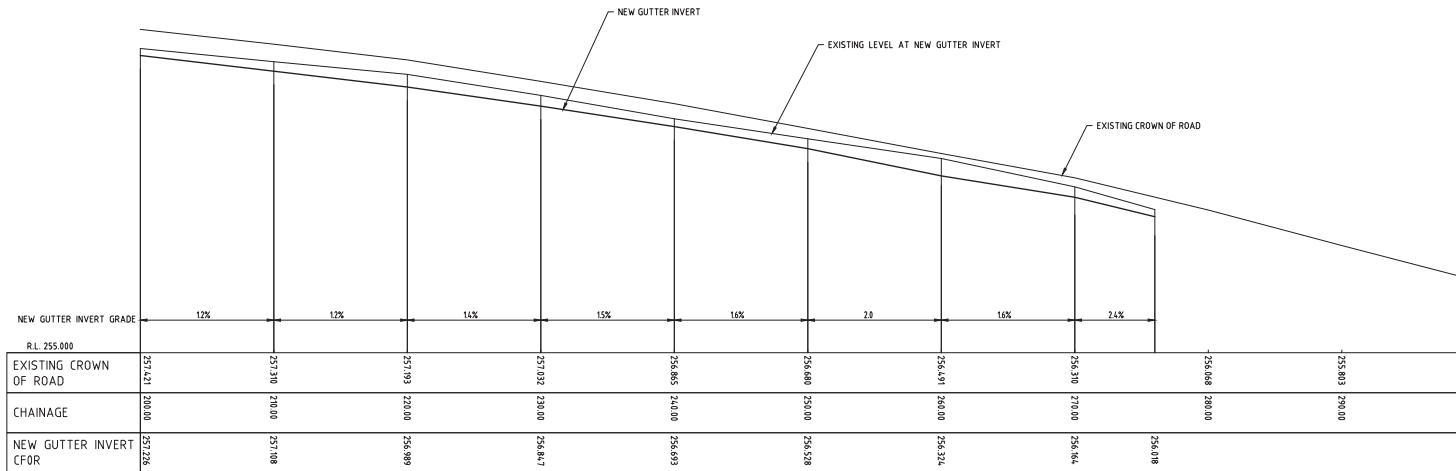

LONGITUDINAL SECTION

SCALE H 1:200 V 1:20

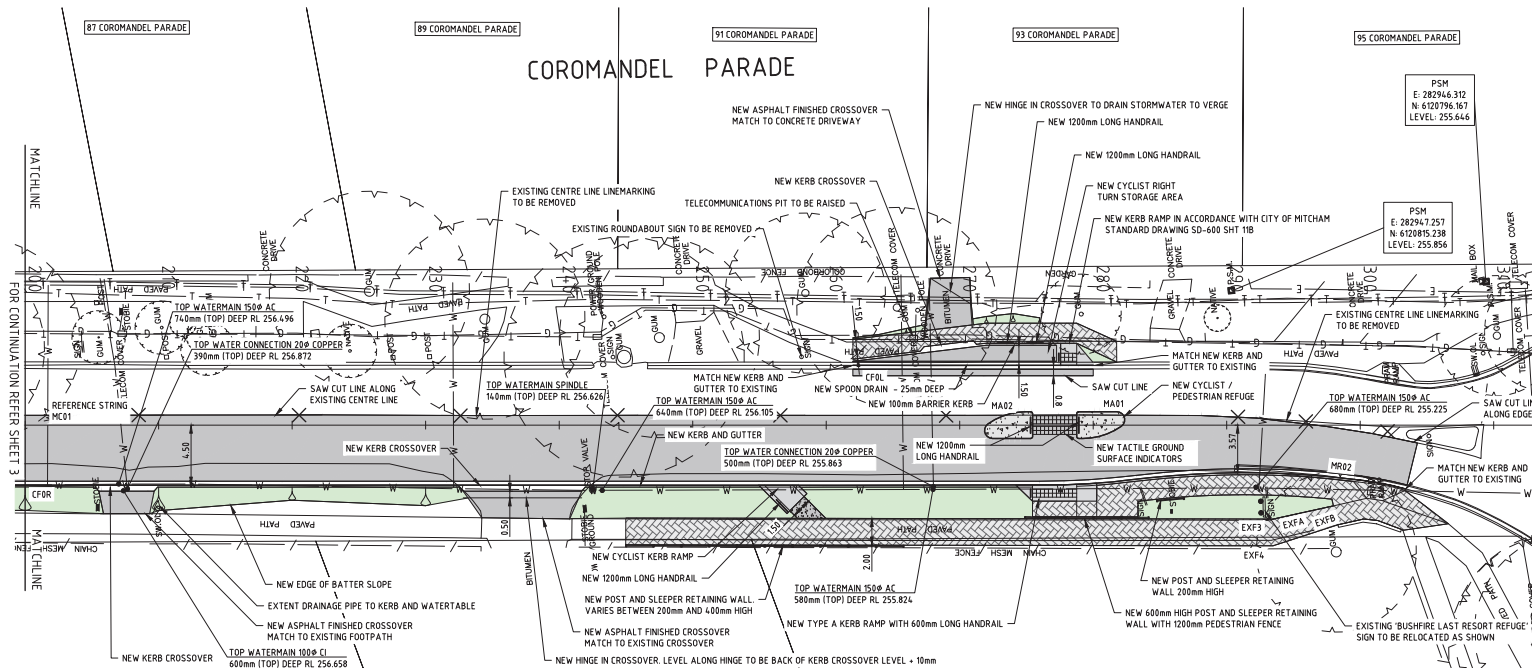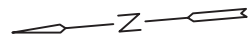

PLAN

SCALE 1:200

NOTES:-

- ALL SERVICES SHOWN ON DRAWING ARE APPROXIMATE ONLY, AND SHALL BE LOCATED ON SITE BY THE RELEVANT AUTHORITIES PRIOR TO THE COMMENCEMENT OF CONSTRUCTION
- WHERE NEW KERBING SHOWN EXISTING KERBING TO BE REMOVED.
- WHERE NEW KERBING TERMINATES MATCH TO EXISTING KERB LEVEL AND ALIGNMENT.
- ALL SERVICE LID LEVELS TO BE MODIFIED TO MATCH NEW DESIGN LEVELS.
- ALL VERGES TO BE REINSTATED TO CONTRACT SUPERINTENDENT'S REQUIREMENTS.
- KERB AND GUTTER TO BE 150mm BARRIER KERB WITH 300mm WATER TABLE IN ACCORDANCE WITH CITY OF MITCHAM STANDARD DETAIL DRAWING SD-600 Sht. 1-A UNLESS SPECIFIED OTHERWISE.
- EXTEND EXISTING KERB STORMWATER OUTLETS TO MATCH NEW GUTTER INVERT IN ACCORDANCE WITH CITY OF MITCHAM STANDARD DETAIL DRAWING SD-600 Sht. 19.
- WHERE EXISTING LINEMARKING IS SHOWN AS REMOVED LINEMARKING IS TO HYDROBLASTED.
- ALL NEW FOOTPATHS AND FOOTPATH MODIFICATIONS TO BE IN ACCORDANCE WITH CITY OF MITCHAM STANDARD DETAIL DRAWING SD-600 Sht. 15B UNLESS SPECIFIED OTHERWISE.
- ALL NEW BLOCK PAVED PROPERTY ACCESSES TO BE IN ACCORDANCE WITH CITY OF MITCHAM STANDARD DETAIL DRAWING SD-600 Sht. 9.
- KERB CROSSOVERS IN ACCORDANCE WITH CITY OF MITCHAM STANDARD DETAIL SD-600 Sht. 23-A & 24-A.
- WHEN USING STEEL PLATES FOR TEMPORARY ACCESS PURPOSES, WITHIN ANY CITY OF MITCHAM CONSTRUCTION SITE, DIT APPROVED ANTI-SKID PRODUCTS ARE TO BE APPLIED TO THE SURFACE OF THE STEEL PLATES. THE FOLLOWING DIT ANTI-SKID PRODUCTS ARE APPROVED FOR USE ON TRAFFICED STEEL PLATES PLACED OVER EXCAVATIONS:
 - OmnidECK SDTM 1954 WITH GREY ALUMINIUM OXIDE GRIT;
 - TCP DEGRADATE AND DEGRADATE WITH CALCINED BAUXITE;
 - ENNIS WATER BORNE ROAD MARKING PAINT WITH A SUITABLE ANGULAR AGGREGATE, BUT NOT GLASS BEADS
- FOR SETOUT COORDINATES AND LEVELS OF DESIGN FEATURES REFER 3D AUTOCAD AND GENIO FILES PROVIDED.

LEGEND

- NEW ASPHALT FINISHED ROAD PAVEMENT
- NEW ASPHALT FINISHED CAR PARK PAVEMENT
- NEW CONCRETE FINISHED FOOTPATH / CROSSOVER
- NEW BLOCK PAVED FOOTPATH / CROSSOVER
- NEW BATTER SLOPE COMPRISING SITE WON MATERIAL OR IMPORTED CLEAN FILL (TO BE APPROVED BY COUNCIL). BATTER SLOPES TO BE HYDRO-SEEDED.

SERVICES LEGEND

- T TELECOMMUNICATIONS
- W WATER
- G GAS
- S SEWER
- E ELECTRICAL
- SW STORMWATER

NOT FOR CONSTRUCTION

WGA240529-DR-CV-0004-B	
DESIGN	P.FLOOD
DRAWN	T.BETTERIDGE
CHECKED	A.LLOYD
DIRECTOR	D.BYRNE


No.	AMENDMENTS	DRAWN	CHECKED	PREVIOUS ISSUE
A	ISSUED FOR COMMENT	WGA	WGA	
B	ISSUED FOR COMMENT	WGA	WGA	

COROMANDEL PDE & GARNET AVE
BLACKWOOD


GENERAL CONSTRUCTION PLAN

SCALE H 1:200 0 5 10 metres V 1:20 0 0.5 1.0 metres

	CITY OF MITCHAM	
	DRAWING No.	WGA240529
	SHEET	0004 A1

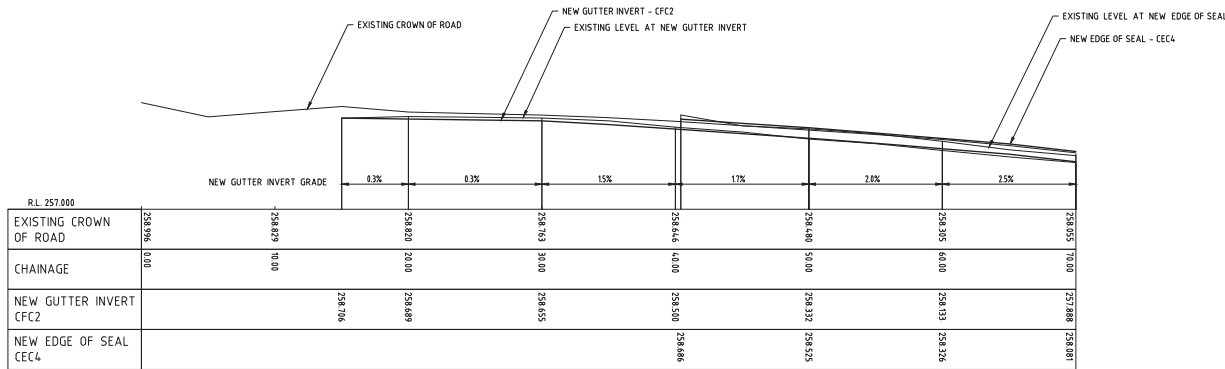

LONGITUDINAL SECTION
SCALE H 1:200 V 1:50

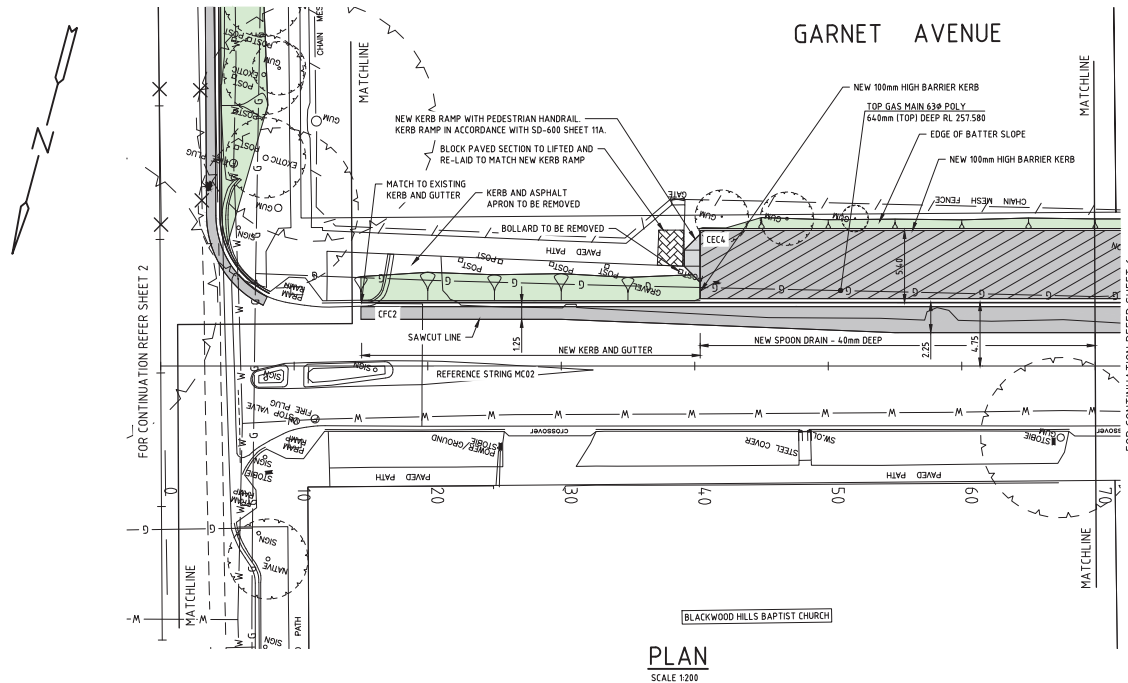

NOTES:-

- ALL SERVICES SHOWN ON DRAWING ARE APPROXIMATE ONLY, AND SHALL BE LOCATED ON SITE BY THE RELEVANT AUTHORITIES PRIOR TO THE COMMENCEMENT OF CONSTRUCTION
- WHERE NEW KERBING SHOWN EXISTING KERBING TO BE REMOVED.
- WHERE NEW KERBING TERMINATES MATCH TO EXISTING KERB LEVEL AND ALIGNMENT.
- ALL SERVICE LID LEVELS TO BE MODIFIED TO MATCH NEW DESIGN LEVELS.
- ALL VERGES TO BE REINSTATED TO CONTRACT SUPERINTENDENT'S REQUIREMENTS.
- KERB AND GUTTER TO BE 150mm BARRIER KERB WITH 300mm WATER TABLE IN ACCORDANCE WITH CITY OF MITCHAM STANDARD DETAIL DRAWING SD-600 Sht. 1-A UNLESS SPECIFIED OTHERWISE.
- EXTEND EXISTING KERB STORMWATER OUTLETS TO MATCH NEW GUTTER INVERT IN ACCORDANCE WITH CITY OF MITCHAM STANDARD DETAIL DRAWING SD-600 Sht. 19.
- WHERE EXISTING LINEMARKING IS SHOWN AS REMOVED LINEMARKING IS TO HYDROBLASTED.
- ALL NEW FOOTPATHS AND FOOTPATH MODIFICATIONS TO BE IN ACCORDANCE WITH CITY OF MITCHAM STANDARD DETAIL DRAWING SD-600 Sht. 15B UNLESS SPECIFIED OTHERWISE.
- ALL NEW BLOCK PAVED PROPERTY ACCESSES TO BE IN ACCORDANCE WITH CITY OF MITCHAM STANDARD DETAIL DRAWING SD-600 Sht. 9.
- KERB CROSSOVERS IN ACCORDANCE WITH CITY OF MITCHAM STANDARD DETAIL SD-600 Sht. 23-A & 24-A.
- WHEN USING STEEL PLATES FOR TEMPORARY ACCESS PURPOSES, WITHIN ANY CITY OF MITCHAM CONSTRUCTION SITE, DIT APPROVED ANTI-SKID PRODUCTS ARE TO BE APPLIED TO THE SURFACE OF THE STEEL PLATES. THE FOLLOWING DIT ANTI-SKID PRODUCTS ARE APPROVED FOR USE ON TRAFFICED STEEL PLATES PLACED OVER EXCAVATIONS:
 - OmnidECK SDTM 1954 WITH GREY ALUMINIUM OXIDE GRIT;
 - TCP DEGAROUTE AND DEGACOTE WITH CALCINED BAUXITE;
 - ENNIS WATER BORNE ROAD MARKING PAINT WITH A SUITABLE ANGULAR AGGREGATE, BUT NOT GLASS BEADS
- FOR SETOUT COORDINATES AND LEVELS OF DESIGN FEATURES REFER 3D AUTOCAD AND GENIO FILES PROVIDED.

LEGEND

- NEW ASPHALT FINISHED ROAD PAVEMENT
- NEW ASPHALT FINISHED CAR PARK PAVEMENT
- NEW CONCRETE FINISHED FOOTPATH / CROSSOVER
- NEW BLOCK PAVED FOOTPATH / CROSSOVER
- NEW BATTER SLOPE COMPRISING SITE WON MATERIAL OR IMPORTED CLEAN FILL (TO BE APPROVED BY COUNCIL). BATTER SLOPES TO BE HYDRO-SEEDED.

SERVICES LEGEND

- TELECOMMUNICATIONS
- WATER
- GAS
- SEWER
- ELECTRICAL
- STORMWATER

NOT FOR CONSTRUCTION

WGA

WGA240529-DR-CY-0005-B
DESIGN P.FLOOD
DRAWN T.BETTERIDGE
CHECKED A.LLOYD
DIRECTOR D.BYRNE

No.	AMENDMENTS	DRAWN	CHECKED	PREVIOUS ISSUE
A	ISSUED FOR COMMENT	WGA	WGA	
B	ISSUED FOR COMMENT			


COROMANDEL PDE & GARNET AVE
BLACKWOOD
GENERAL CONSTRUCTION PLAN

CITY OF MITCHAM

DRAWING No. WGA240529


SHEET 0005 A1

07.08.2024

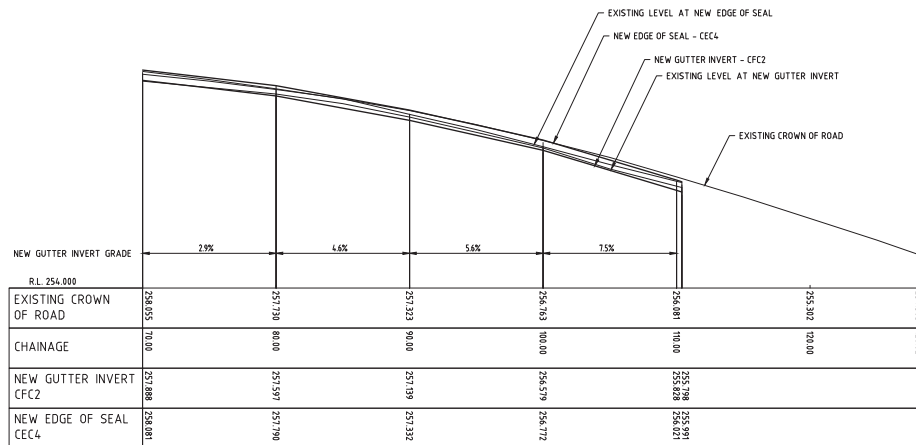

LONGITUDINAL SECTION

SCALE H 1:200 V 1:50

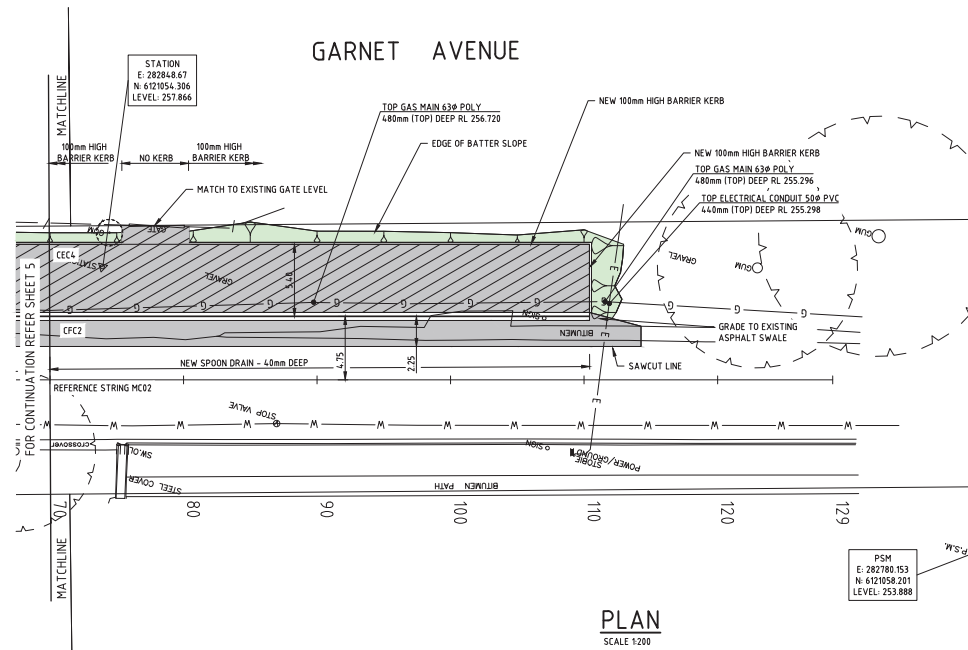

PLAN

SCALE 1:200

NOTES:-

- ALL SERVICES SHOWN ON DRAWING ARE APPROXIMATE ONLY, AND SHALL BE LOCATED ON SITE BY THE RELEVANT AUTHORITIES PRIOR TO THE COMMENCEMENT OF CONSTRUCTION
- WHERE NEW KERBING SHOWN EXISTING KERBING TO BE REMOVED.
- WHERE NEW KERBING TERMINATES MATCH TO EXISTING KERB LEVEL AND ALIGNMENT.
- ALL SERVICE LID LEVELS TO BE MODIFIED TO MATCH NEW DESIGN LEVELS.
- ALL VERGES TO BE REINSTATED TO CONTRACT SUPERINTENDENT'S REQUIREMENTS.
- KERB AND GUTTER TO BE 150mm BARRIER KERB WITH 300mm WATER TABLE IN ACCORDANCE WITH CITY OF MITCHAM STANDARD DETAIL DRAWING SD-600 Sht. 1-A UNLESS SPECIFIED OTHERWISE.
- EXTEND EXISTING KERB STORMWATER OUTLETS TO MATCH NEW GUTTER INVERT IN ACCORDANCE WITH CITY OF MITCHAM STANDARD DETAIL DRAWING SD-600 Sht. 19.
- WHERE EXISTING LINEMARKING IS SHOWN AS REMOVED LINEMARKING IS TO HYDROBLASTED.
- ALL NEW FOOTPATHS AND FOOTPATH MODIFICATIONS TO BE IN ACCORDANCE WITH CITY OF MITCHAM STANDARD DETAIL DRAWING SD-600 Sht. 15B UNLESS SPECIFIED OTHERWISE.
- ALL NEW BLOCK PAVED PROPERTY ACCESSES TO BE IN ACCORDANCE WITH CITY OF MITCHAM STANDARD DETAIL DRAWING SD-600 Sht. 9.
- KERB CROSSOVERS IN ACCORDANCE WITH CITY OF MITCHAM STANDARD DETAIL SD-600 Sht. 23-A & 24-A.
- WHEN USING STEEL PLATES FOR TEMPORARY ACCESS PURPOSES, WITHIN ANY CITY OF MITCHAM CONSTRUCTION SITE, DIT APPROVED ANTI-SKID PRODUCTS ARE TO BE APPLIED TO THE SURFACE OF THE STEEL PLATES. THE FOLLOWING DIT ANTI-SKID PRODUCTS ARE APPROVED FOR USE ON TRAFFICED STEEL PLATES PLACED OVER EXCAVATIONS:
 - OmniDECK SDTM 1954 WITH GREY ALUMINIUM OXIDE GRIT;
 - TCP DEGAROUTE AND DEGACOTE WITH CALCINED BAUXITE;
 - ENNIS WATER BORNE ROAD MARKING PAINT WITH A SUITABLE ANGULAR AGGREGATE, BUT NOT GLASS BEADS
- FOR SETOUT COORDINATES AND LEVELS OF DESIGN FEATURES REFER 3D AUTOCAD AND GENIO FILES PROVIDED.

LEGEND

- NEW ASPHALT FINISHED ROAD PAVEMENT
- NEW ASPHALT FINISHED CAR PARK PAVEMENT
- NEW CONCRETE FINISHED FOOTPATH / CROSSOVER
- NEW BLOCK PAVED FOOTPATH / CROSSOVER
- NEW BATTER SLOPE COMPRISING SITE WON MATERIAL OR IMPORTED CLEAN FILL (TO BE APPROVED BY COUNCIL). BATTER SLOPES TO BE HYDRO-SEEDED.

SERVICES LEGEND



- T TELECOMMUNICATIONS
- W WATER
- G GAS
- S SEWER
- E ELECTRICAL
- SW STORMWATER

NOT FOR CONSTRUCTION

WGA	
WGA240529-DR-CY-0006-B	
DESIGN	P.FLOOD
DRAWN	T.BETTERIDGE
CHECKED	A.LLOYD
DIRECTOR	D.BYRNE

No.	AMENDMENTS	DRAWN	CHECKED	PREVIOUS ISSUE	COROMANDEL PDE & GARNET AVE BLACKWOOD				CITY OF MITCHAM	
A	ISSUED FOR COMMENT	WGA	WGA		GENERAL CONSTRUCTION PLAN				DRAWING No. WGA240529	
B	ISSUED FOR COMMENT				SHEET 0006				A1	

SCALE H 1:200 0 5 10 metres V 1:50 0 1 2 metres SURVEYOR DESIGNED WGA CHECKED WGA ISSUED 07.08.2024

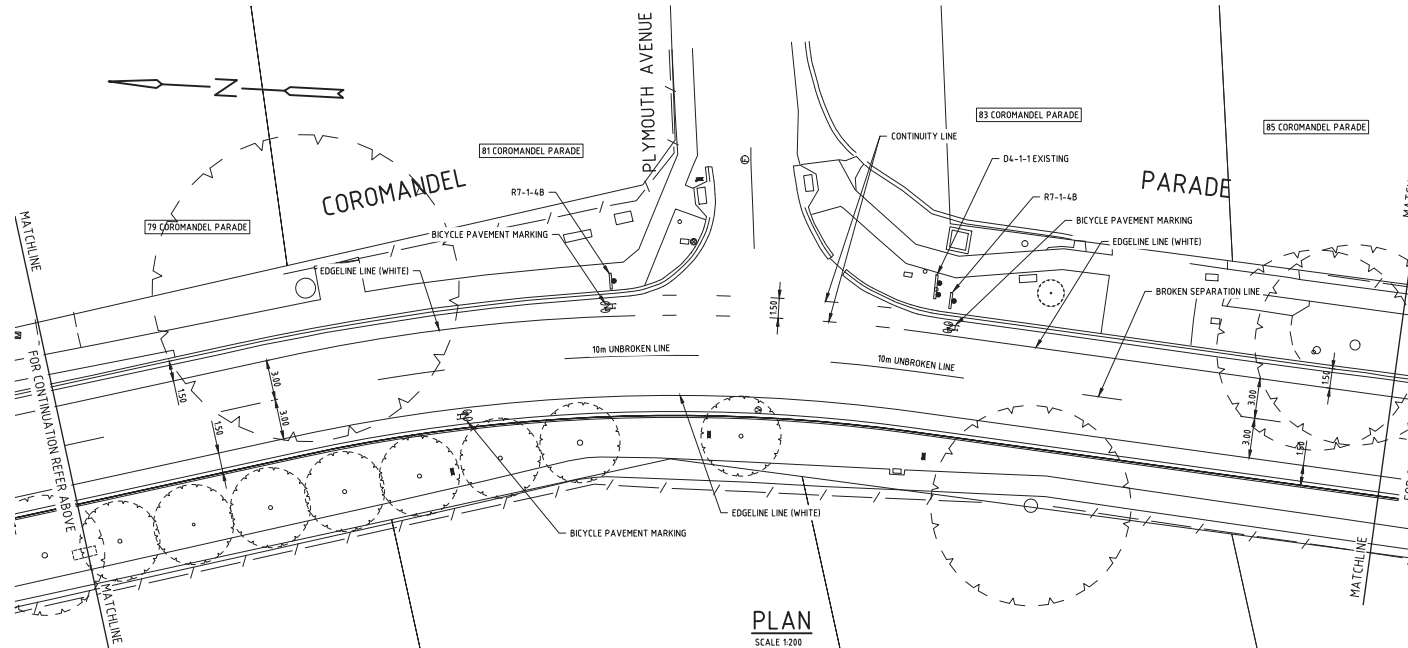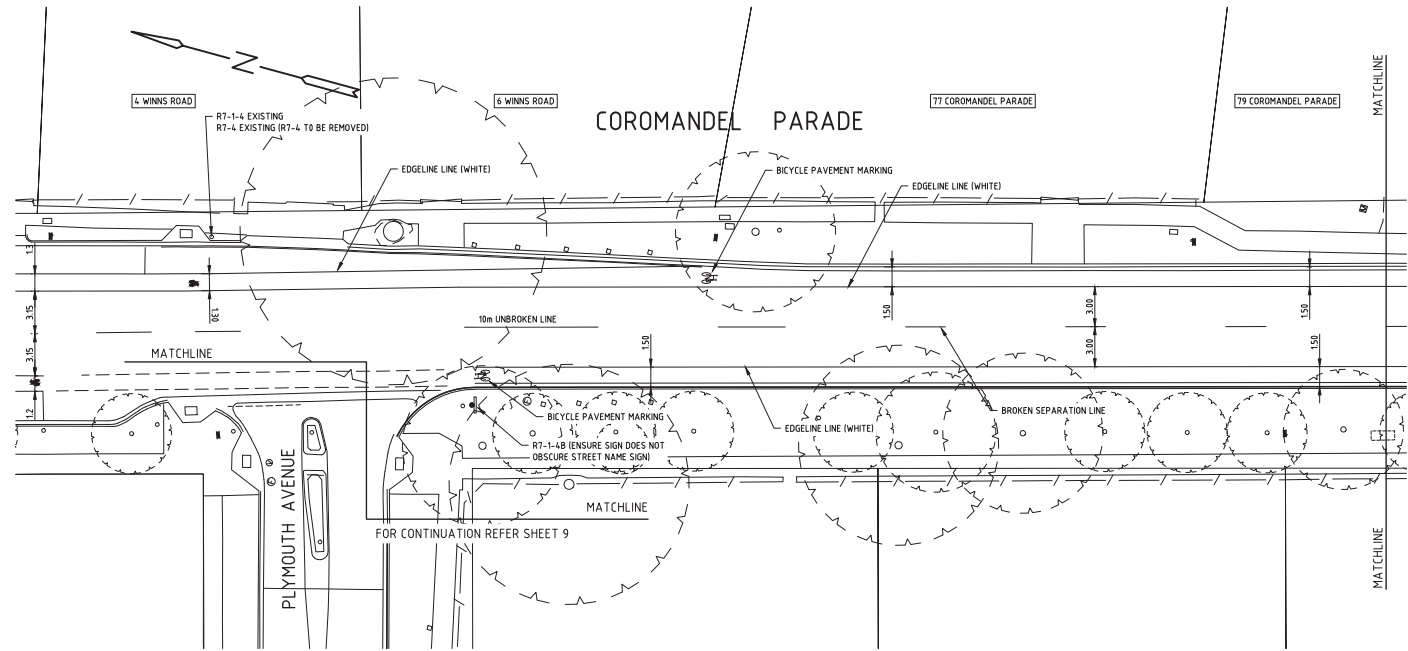

PLAN
SCALE 1:200

SIGN LEGEND

No	CODE & SIZE	DESCRIPTION
1	R7-1-4B	BICYCLE LANE - EXISTING
3	R7-1-4B	BICYCLE LANE
1	D4-1-1	UNI DIRECTIONAL HAZARD MARKER - EXISTING

LINEMARKING LEGEND

	UNBROKEN LINE (100mm WIDE) WHITE IN COLOUR
	EDGE LINE (100mm WIDE) WHITE IN COLOUR
	BROKEN SEPARATION LINE (100mm WIDE) WHITE IN COLOUR
	CONTINUITY LINE (1m LINE 3m GAP 100mm WIDE) WHITE IN COLOUR
	BICYCLE PAVEMENT MARKING
	COLOURED ASPHALT / CONCRETE FINISHED PAVEMENT - EMERALD GREEN IN COLOUR
	DIAGONAL PAVEMENT MARKING (45° 1m WIDE LINE, 6m GAP) - WHITE IN COLOUR

NOTES

1. TRAFFIC CONTROL DETAILS AND RETROREFLECTIVE RAISED PAVEMENT MARKERS INSTALLED IN ACCORDANCE WITH AUSTRALIAN STANDARD 'AS 1742 MANUAL OF UNIFORM TRAFFIC CONTROL DEVICES' AS MODIFIED BY THE DIT 'CODE OF TECHNICAL REQUIREMENTS FOR THE LEGAL USE OF TRAFFIC CONTROL DEVICES', AND THE DIT 'PAVEMENT MARKING MANUAL'.
2. FOR SIGN INSTALLATION DETAILS REFER TO 'DIT MASTER SPECIFICATION, PART RD-LM-C4-SIGN INSTALLATION & RD-LM-S2-SUPPLY OF SIGNS'.
3. ALL LANE DIMENSIONS QUOTED ARE TO THE CENTRE OF LINEMARKING.
4. ALL LINEMARKING 0.1m WIDE UNLESS OTHERWISE SHOWN.
5. FOR LINEMARKING SETOUT COORDINATES REFER AUTOCAD FILE PROVIDED.

NOT FOR CONSTRUCTION

WGA

WGA240529-DR-CY-0007-B
DESIGN P.FLOOD
DRAWN T.BETTERIDGE
CHECKED A.LLOYD
DIRECTOR D.BYRNE

No.	AMENDMENTS	DRAWN	CHECKED	PREVIOUS ISSUE
A	ISSUED FOR COMMENT	WGA	WGA	
B	ISSUED FOR COMMENT			

SCALE H 1:200 0 5 10 metres

COROMANDEL PDE & GARNET AVE
BLACKWOOD

TRAFFIC CONTROL LAYOUT PLAN

SURVEYED DESIGNED WGA CHECKED WGA ISSUED 07.08.2024

CITY OF MITCHAM
DRAWING No. WGA240529
SHEET 0007 A1

SIGN LEGEND


No	CODE & SIZE	DESCRIPTION
1	D4-1-2A	UNI DIRECTIONAL HAZARD MARKER - EXISTING
2	R1-3A	ROUNDBABOUT - EXISTING
1	R2-3A(L)	KEEP LEFT - EXISTING
2	R2-3A(L)	KEEP LEFT
2	R7-1-4B	BICYCLE LANE
1	R7-4B	END
1	W8-25	REFUGE ISLAND

LINEMARKING LEGEND

	UNBROKEN LINE (100mm WIDE) WHITE IN COLOUR
	EDGELINE (100mm WIDE) WHITE IN COLOUR
	BROKEN SEPARATION LINE (100mm WIDE) WHITE IN COLOUR
	CONTINUITY LINE (1m LINE 3m GAP 100mm WIDE) WHITE IN COLOUR
	BICYCLE PAVEMENT MARKING
	COLOURED ASPHALT / CONCRETE FINISHED PAVEMENT - EMERALD GREEN IN COLOUR
	DIAGONAL PAVEMENT MARKING (45° 1m WIDE LINE, 6m GAP) - WHITE IN COLOUR

NOTES

1. TRAFFIC CONTROL DETAILS AND RETROREFLECTIVE RAISED PAVEMENT MARKERS INSTALLED IN ACCORDANCE WITH AUSTRALIAN STANDARD 'AS 1742 MANUAL OF UNIFORM TRAFFIC CONTROL DEVICES' AS MODIFIED BY THE DIT 'CODE OF TECHNICAL REQUIREMENTS FOR THE LEGAL USE OF TRAFFIC CONTROL DEVICES', AND THE DIT 'PAVEMENT MARKING MANUAL'.
2. FOR SIGN INSTALLATION DETAILS REFER TO 'DIT MASTER SPECIFICATION, PART RD-LM-C4: SIGN INSTALLATION & RD-LM-S2: SUPPLY OF SIGNS'.
3. ALL LANE DIMENSIONS QUOTED ARE TO THE CENTRE OF LINEMARKING.
4. ALL LINEMARKING 0.1m WIDE UNLESS OTHERWISE SHOWN.
5. FOR LINEMARKING SETOUT COORDINATES REFER AUTOCAD FILE PROVIDED.

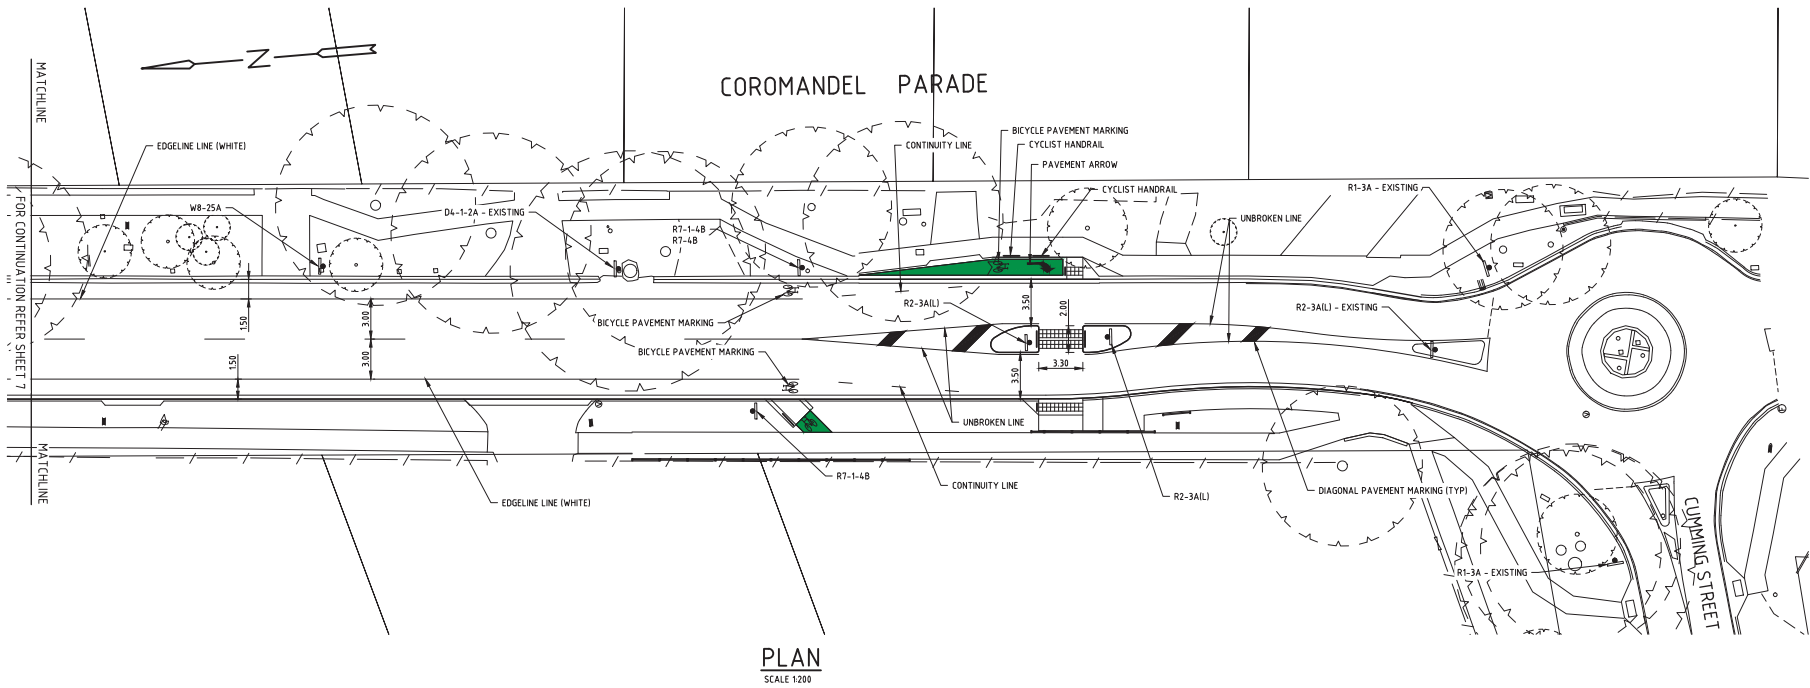

NOT FOR CONSTRUCTION

		WGA240529-DR-CV-0008-B	
DESIGN	P.FLOOD		
DRAWN	T.BETTERIDGE		
CHECKED	A.LLOYD		
DIRECTOR	D.BYRNE		

No.	AMENDMENTS	DRAWN	CHECKED	PREVIOUS ISSUE
A	ISSUED FOR COMMENT	WGA	WGA	
B	ISSUED FOR COMMENT			

SCALE H 1:200 0 5 10 metres

COROMANDEL PDE & GARNET AVE
BLACKWOOD
TRAFFIC CONTROL LAYOUT PLAN

SURVEYOR DESIGNED WGA CHECKED WGA ISSUED 07.08.2024

CITY OF MITCHAM
DRAWING No. WGA240529
SHEET 0008 A1

SIGN LEGEND


No	CODE & SIZE	DESCRIPTION
1	R1-2A	GIVE WAY - EXISTING
2	R2-3A(L)	KEEP LEFT - EXISTING
2	R4-10	SPEED LIMIT AREA - EXISTING
2	R4-11	END SPEED LIMIT AREA - EXISTING

LINEMARKING LEGEND

	CAR PARKING MODULE LINE (100mm WIDE) WHITE IN COLOUR
	SHARED AREA PAVEMENT MARKING - 45° SOLID LINE, 150mm WIDE, 200mm GAP
	SYMBOL OF ACCESS - 1200mm x 1200mm BLUE RECTANGLE WITH 800mm HIGH SYMBOL

NOTES

1. TRAFFIC CONTROL DETAILS AND RETROREFLECTIVE RAISED PAVEMENT MARKERS INSTALLED IN ACCORDANCE WITH AUSTRALIAN STANDARD 'AS 174.2 MANUAL OF UNIFORM TRAFFIC CONTROL DEVICES' AS MODIFIED BY THE DIT 'CODE OF TECHNICAL REQUIREMENTS FOR THE LEGAL USE OF TRAFFIC CONTROL DEVICES', AND THE DIT 'PAVEMENT MARKING MANUAL'.
2. FOR SIGN INSTALLATION DETAILS REFER TO 'DIT MASTER SPECIFICATION, PART RD-LM-C4-SIGN INSTALLATION & RD-LM-S2-SUPPLY OF SIGNS'.
3. ALL LANE DIMENSIONS QUOTED ARE TO THE CENTRE OF LINEMARKING.
4. ALL LINEMARKING 0.1m WIDE UNLESS OTHERWISE SHOWN.
5. FOR LINEMARKING SETOUT COORDINATES REFER AUTOCAD FILE PROVIDED.

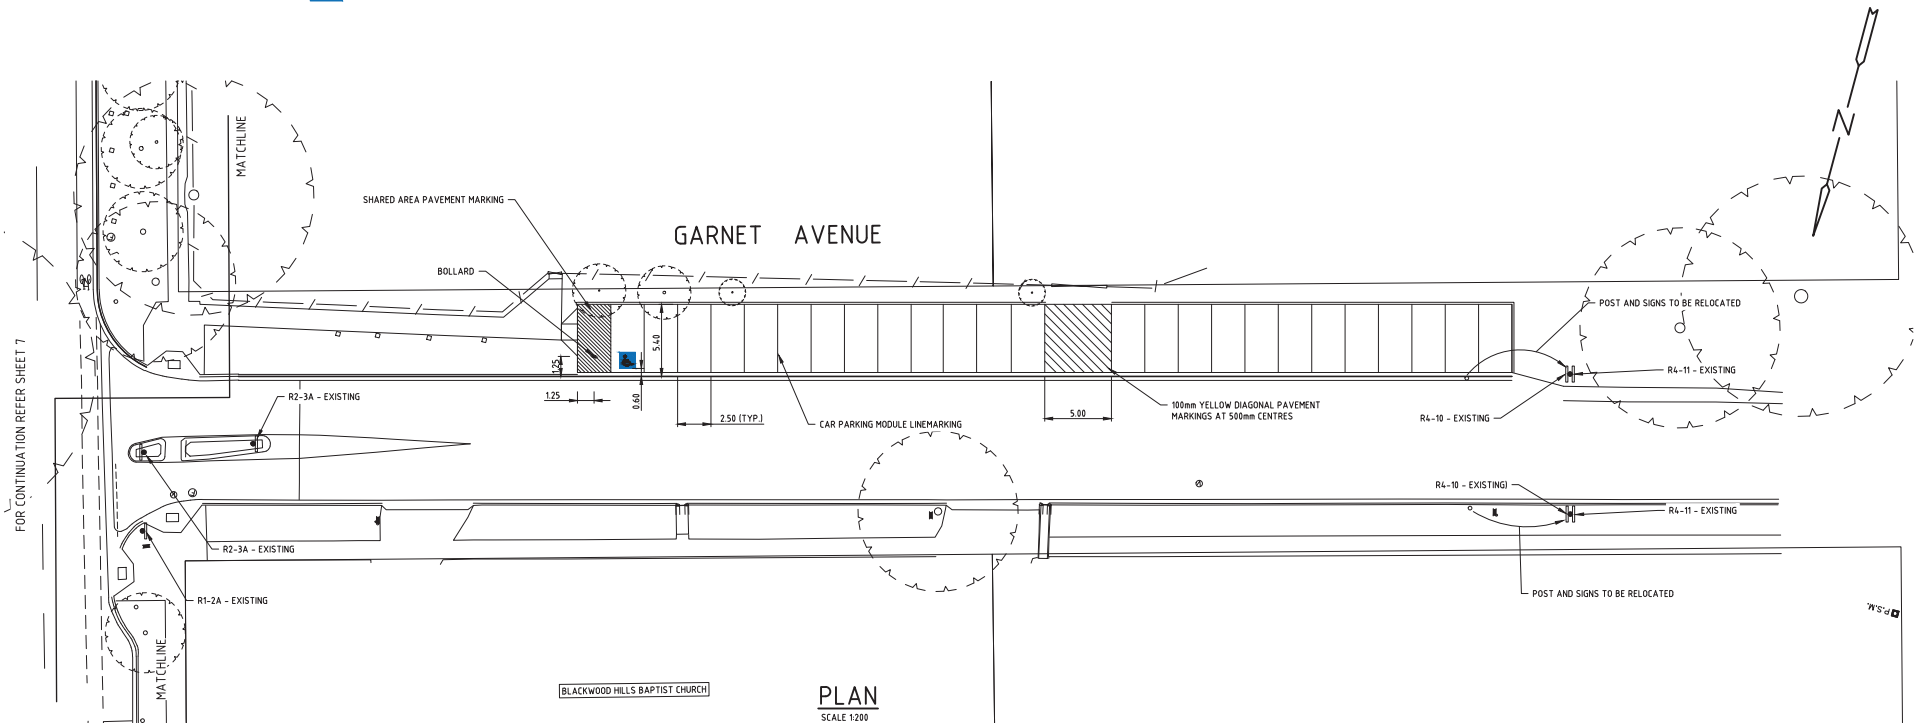

NOT FOR CONSTRUCTION

WGA	
WGA240529-DR-CY-0009-B	
DESIGN	P.FLOOD
DRAWN	T.BETTERIDGE
CHECKED	A.LLOYD
DIRECTOR	D.BYRNE

No.	AMENDMENTS	DRAWN	CHECKED	PREVIOUS ISSUE
A	ISSUED FOR COMMENT	WGA	WGA	
B	ISSUED FOR COMMENT			

SCALE H 1:200

COROMANDEL PDE & GARNET AVE
BLACKWOOD

TRAFFIC CONTROL LAYOUT PLAN

SURVEYOR DESIGNED WGA CHECKED WGA ISSUED 07.08.2024

	CITY OF MITCHAM	
	DRAWING No.	WGA240529
	SHEET	0009 A1