




CITY OF

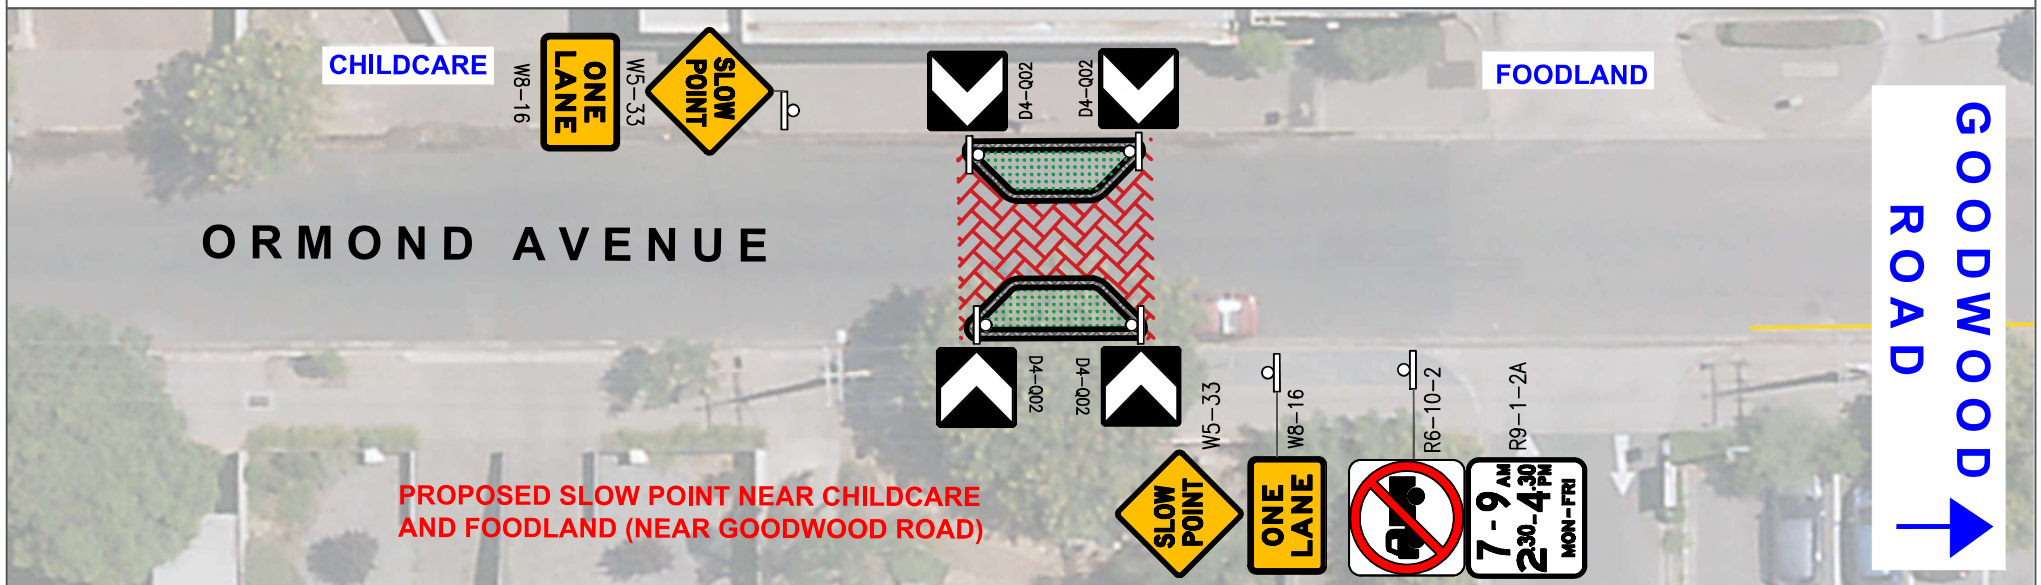

MITCHAM

TRUCK ACCESS MANAGEMENT - OPTION 1

ORMOND AVENUE, DAW PARK


CONCEPT PLAN



NORTH

Drawing Reference
COM-LATM-07-SK02
Revision
A

DISCLAIMER: This drawing has been prepared for assessment and consideration from a traffic management and road safety perspective and in the absence of detailed survey information has been prepared based on visual field observations and aerial photography. The City of Mitcham (Council), its servants or agents shall not be liable for any loss or damage caused by the use of the information provided, all dimensions should be verified on site prior to commencement of works by the relevant contractor. No underground services have been surveyed or depthed, and this design may include the possibility of service conflict and/or encroachment within safety clearances requiring assessment and approval by the use Office of Technical Regulator and Service Authorities.

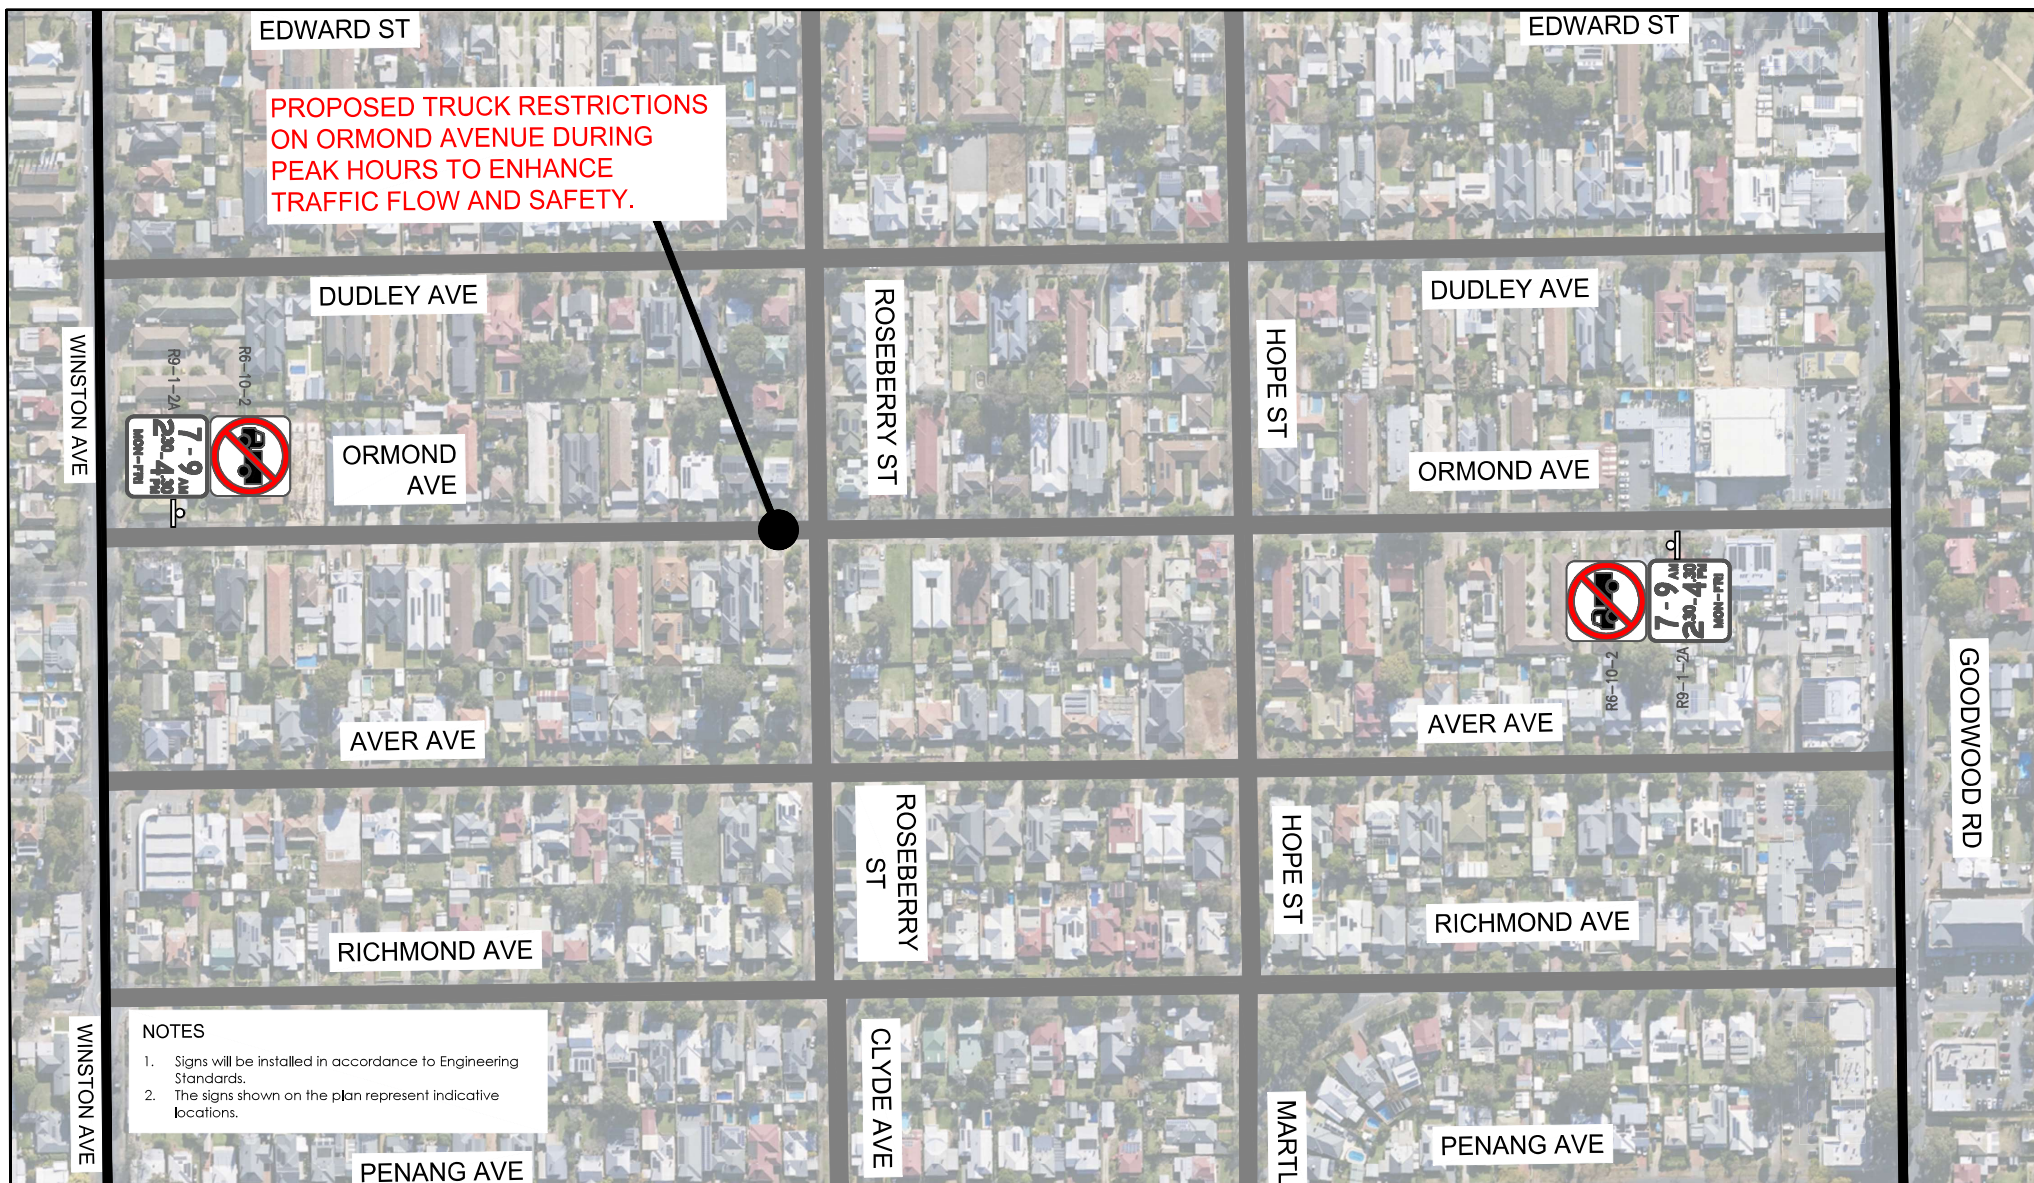

TRUCK ACCESS MANAGEMENT - OPTION 2

ORMOND AVENUE, DAW PARK - CITY OF MITCHAM

CONCEPT PLAN



NORTH

Drawing Reference

CDM-LATM-07-SK03

Revision

A

DISCLAIMER: This drawing has been prepared for assessment and consideration from a traffic management and road safety perspective and in the absence of detailed survey information has been prepared based on visual field observations and aerial photography. The City of Mitcham (Council), its servants or agents shall not be liable for any loss or damage caused by the use of the information provided, all dimensions should be verified on site prior to commencement of works by the relevant contractor. No underground services have been surveyed or depthed, and this design may include the possibility of service conflict and/or encroachment within safety clearances requiring assessment and approval by the use Office of Technical Regulator and Service Authorities.