


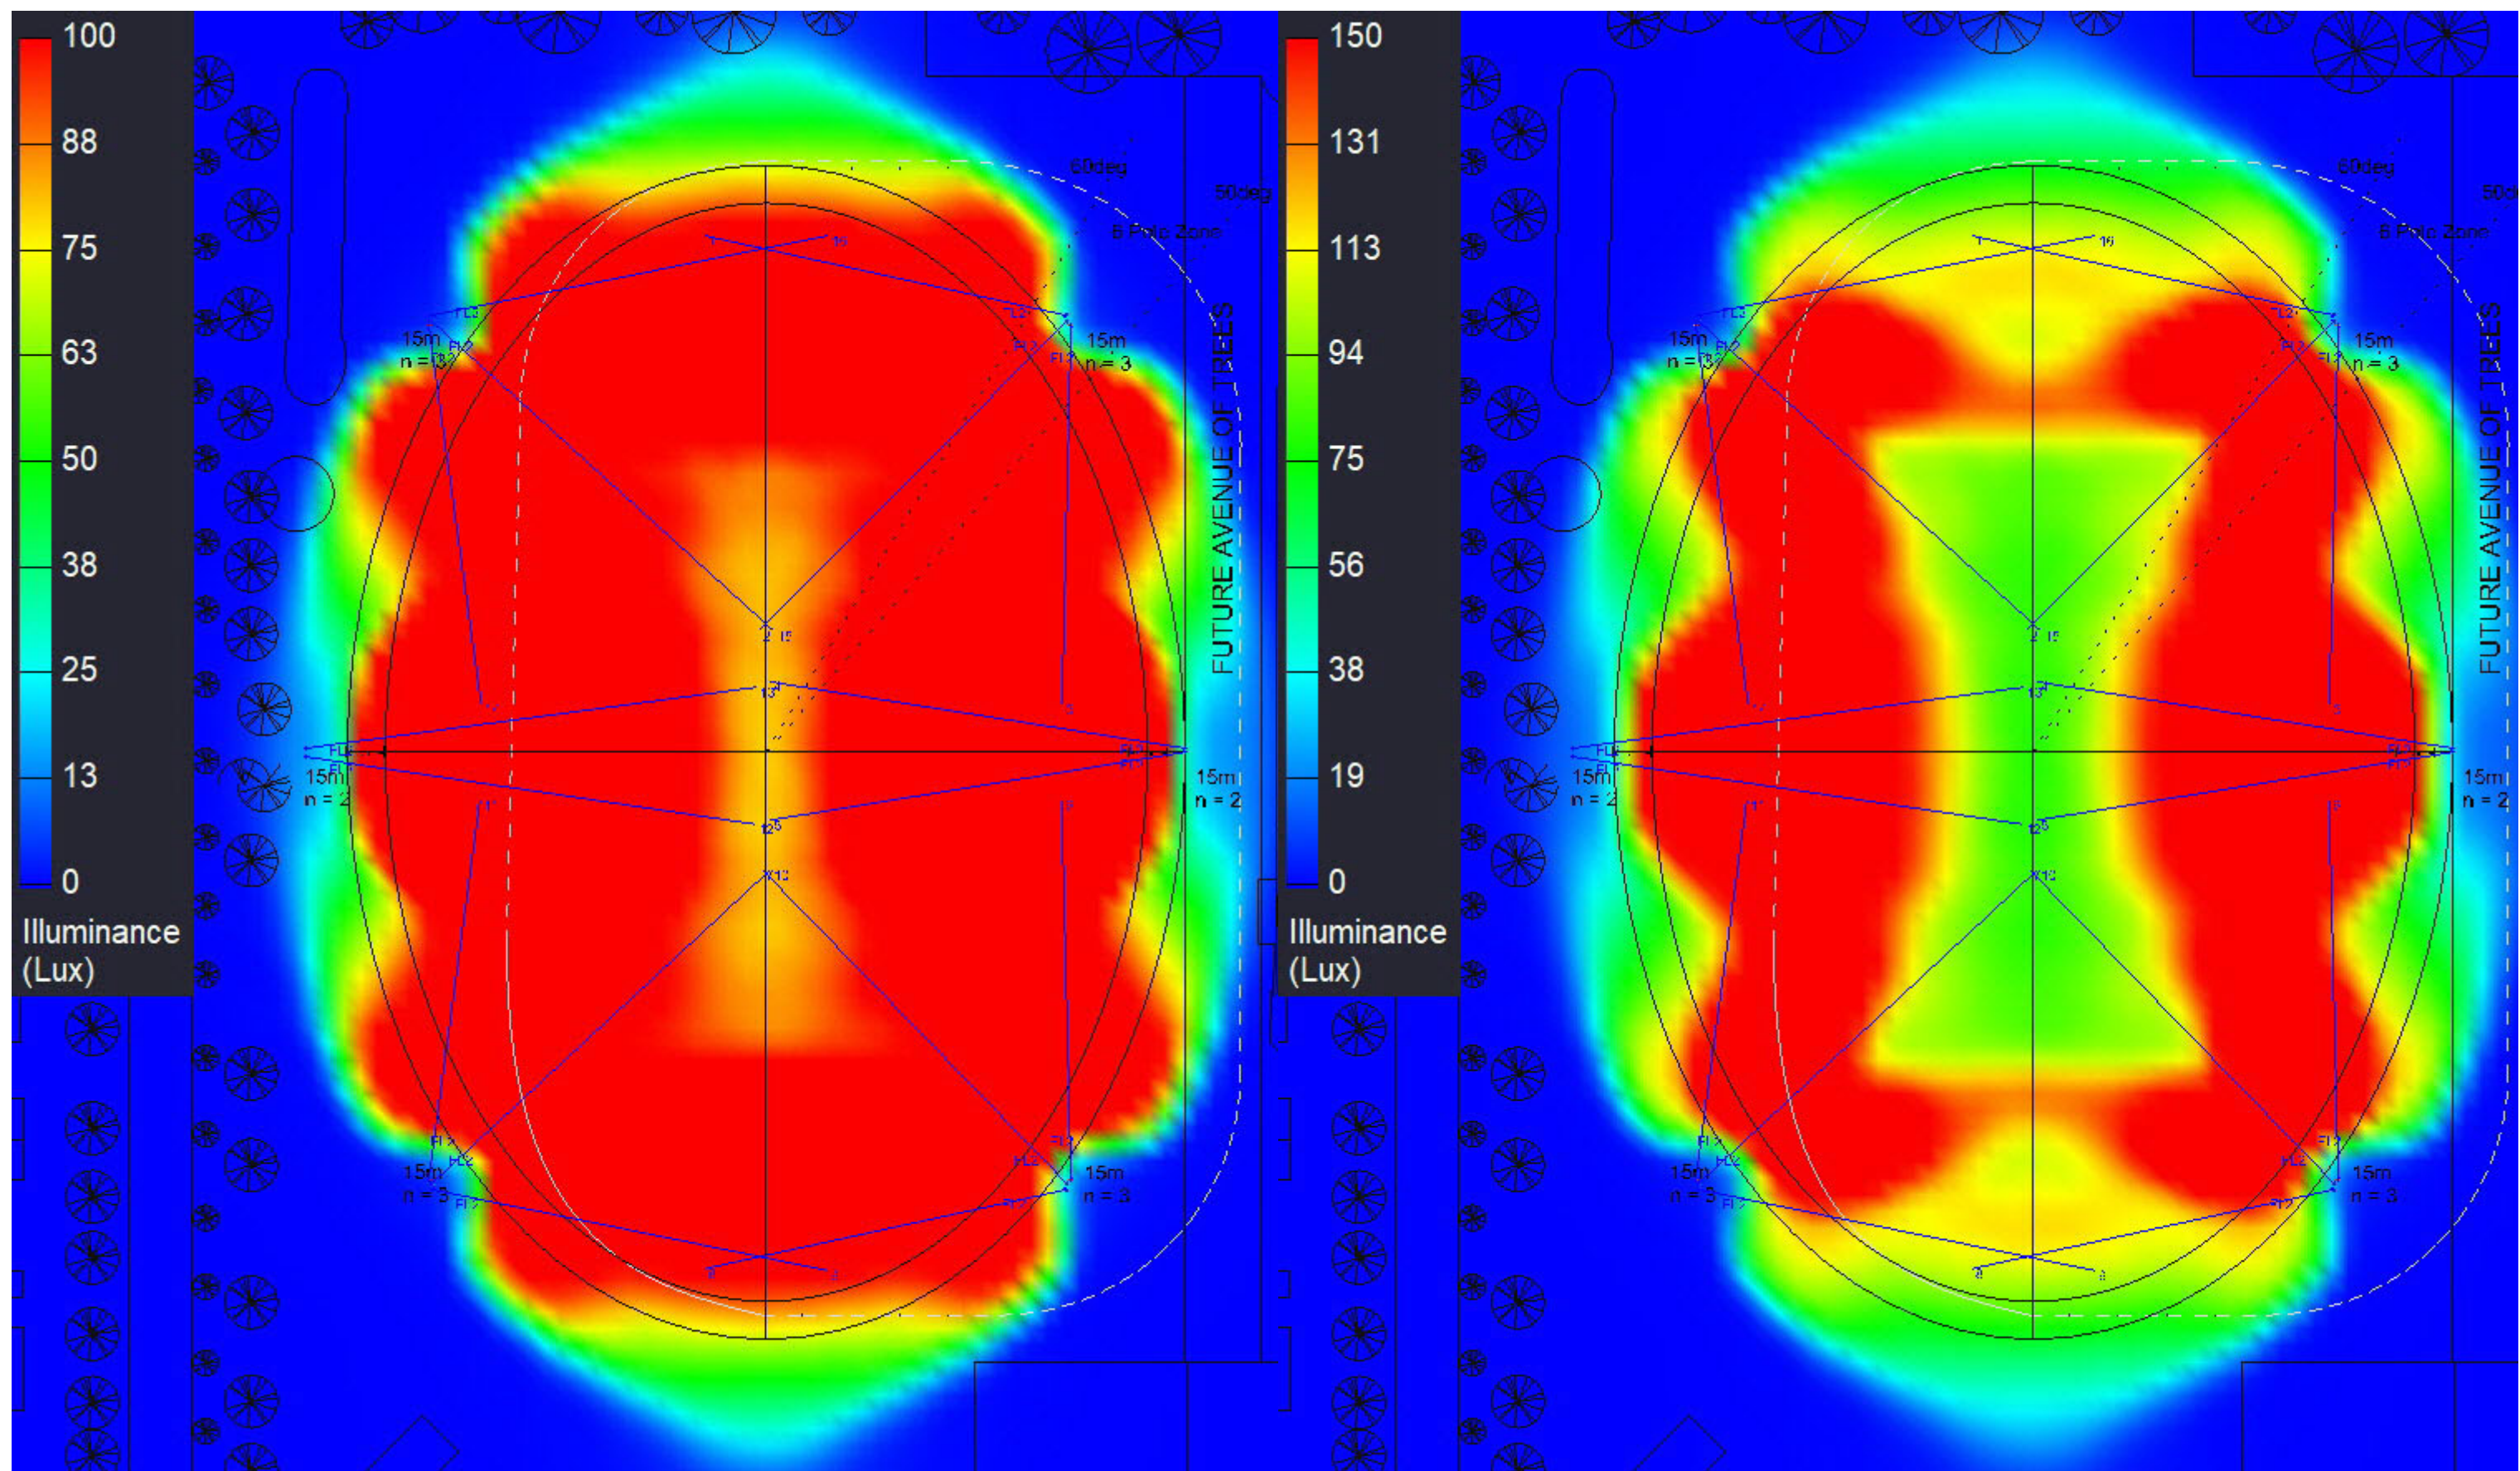

CLIENT DETAIL

City of Mitcham

PROJECT NAME

Mortlock Park New Oval Lighting
6 x 15m Poles - 16 Fittings

SPORTSLIGHTING
SA

DATE: 20/09/2023

SCALE: NTS

REV: E Gen3.5FP

Page 3 of 5

