




PARKING MANAGEMENT

FORBES STREET, PASADENA

CONCEPT PLAN

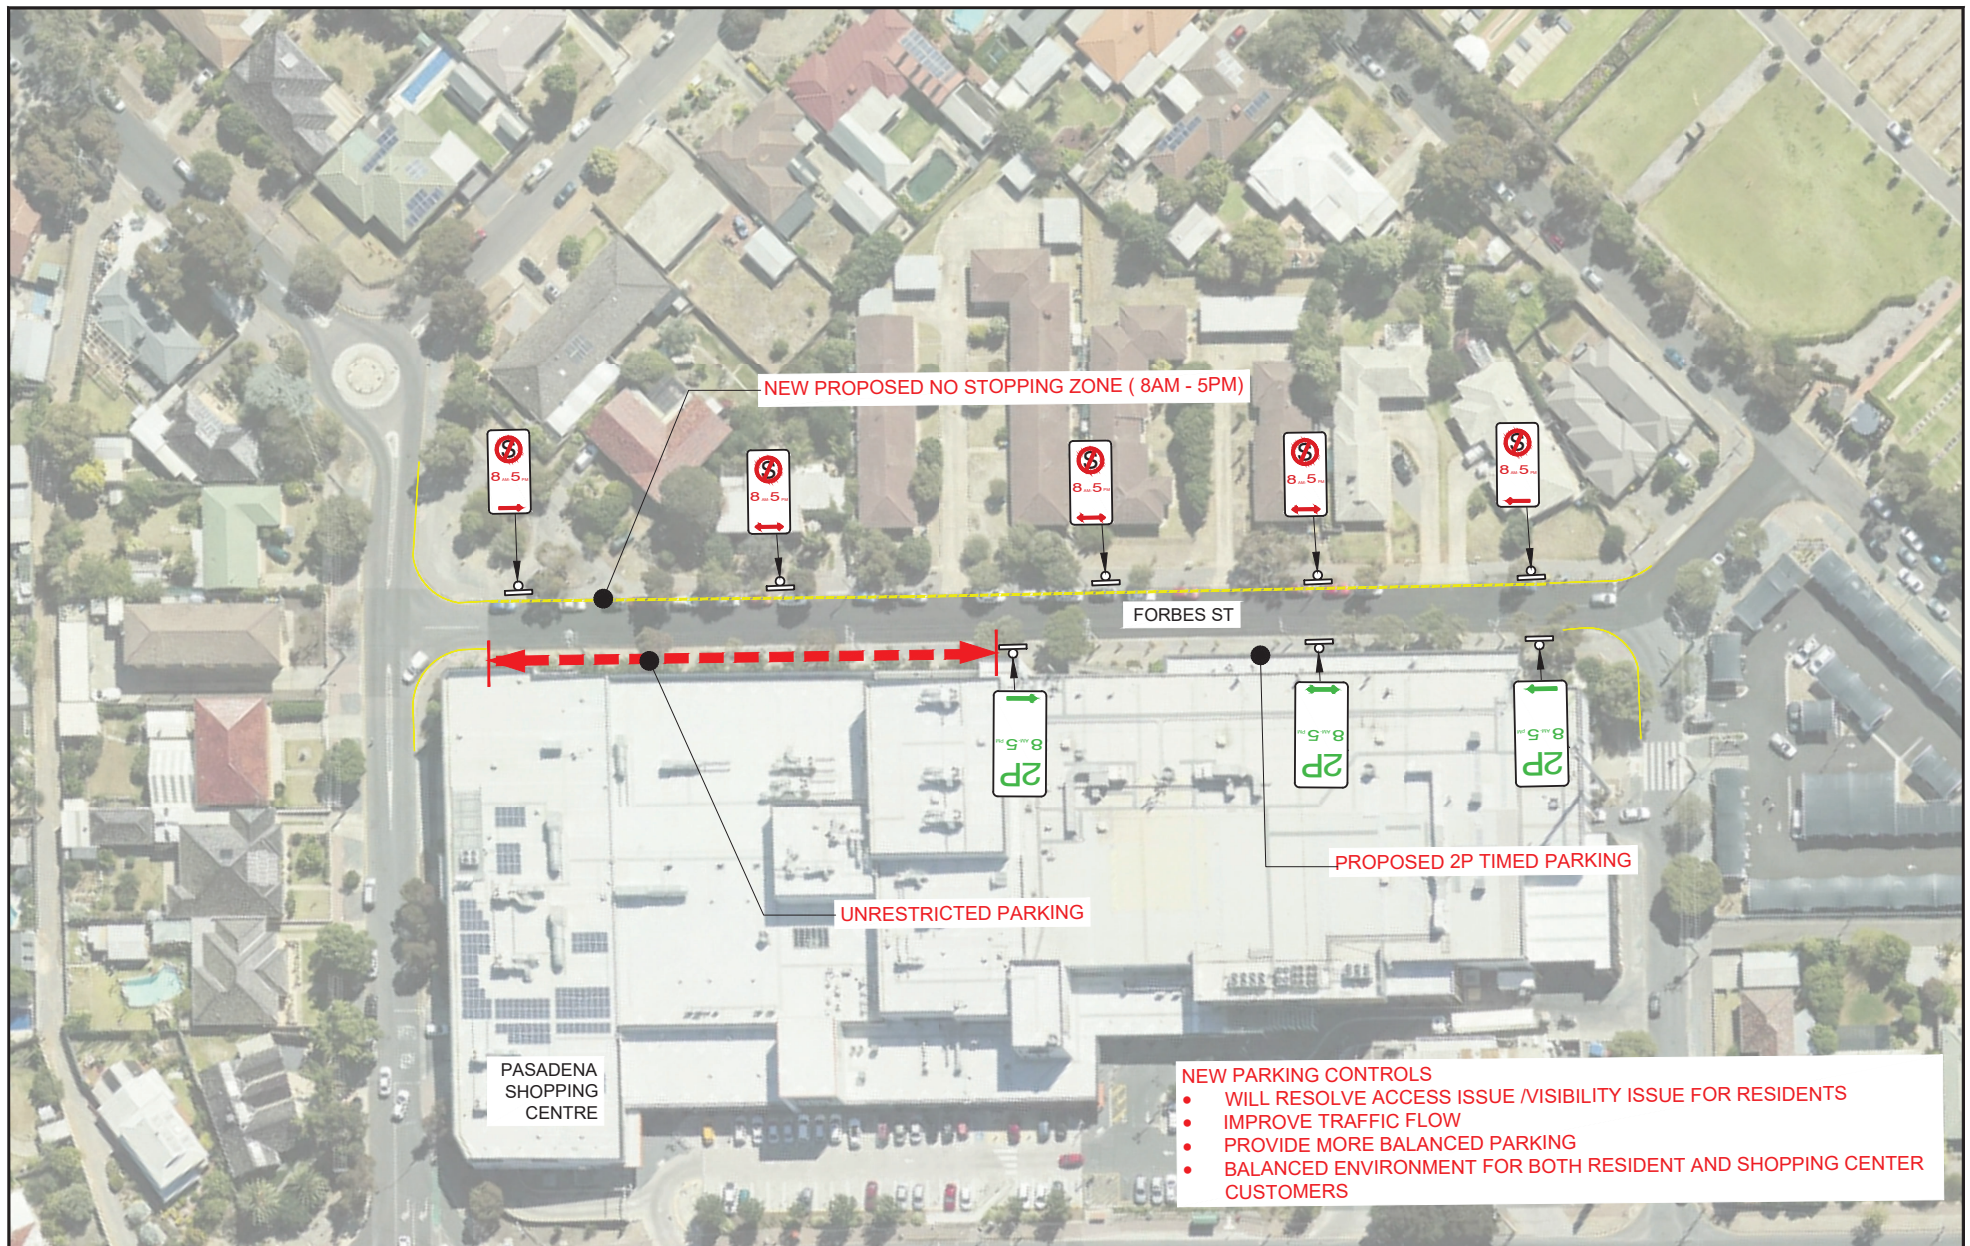

NORTH

Drawing Reference

TR1270-SK03

Revision

A