


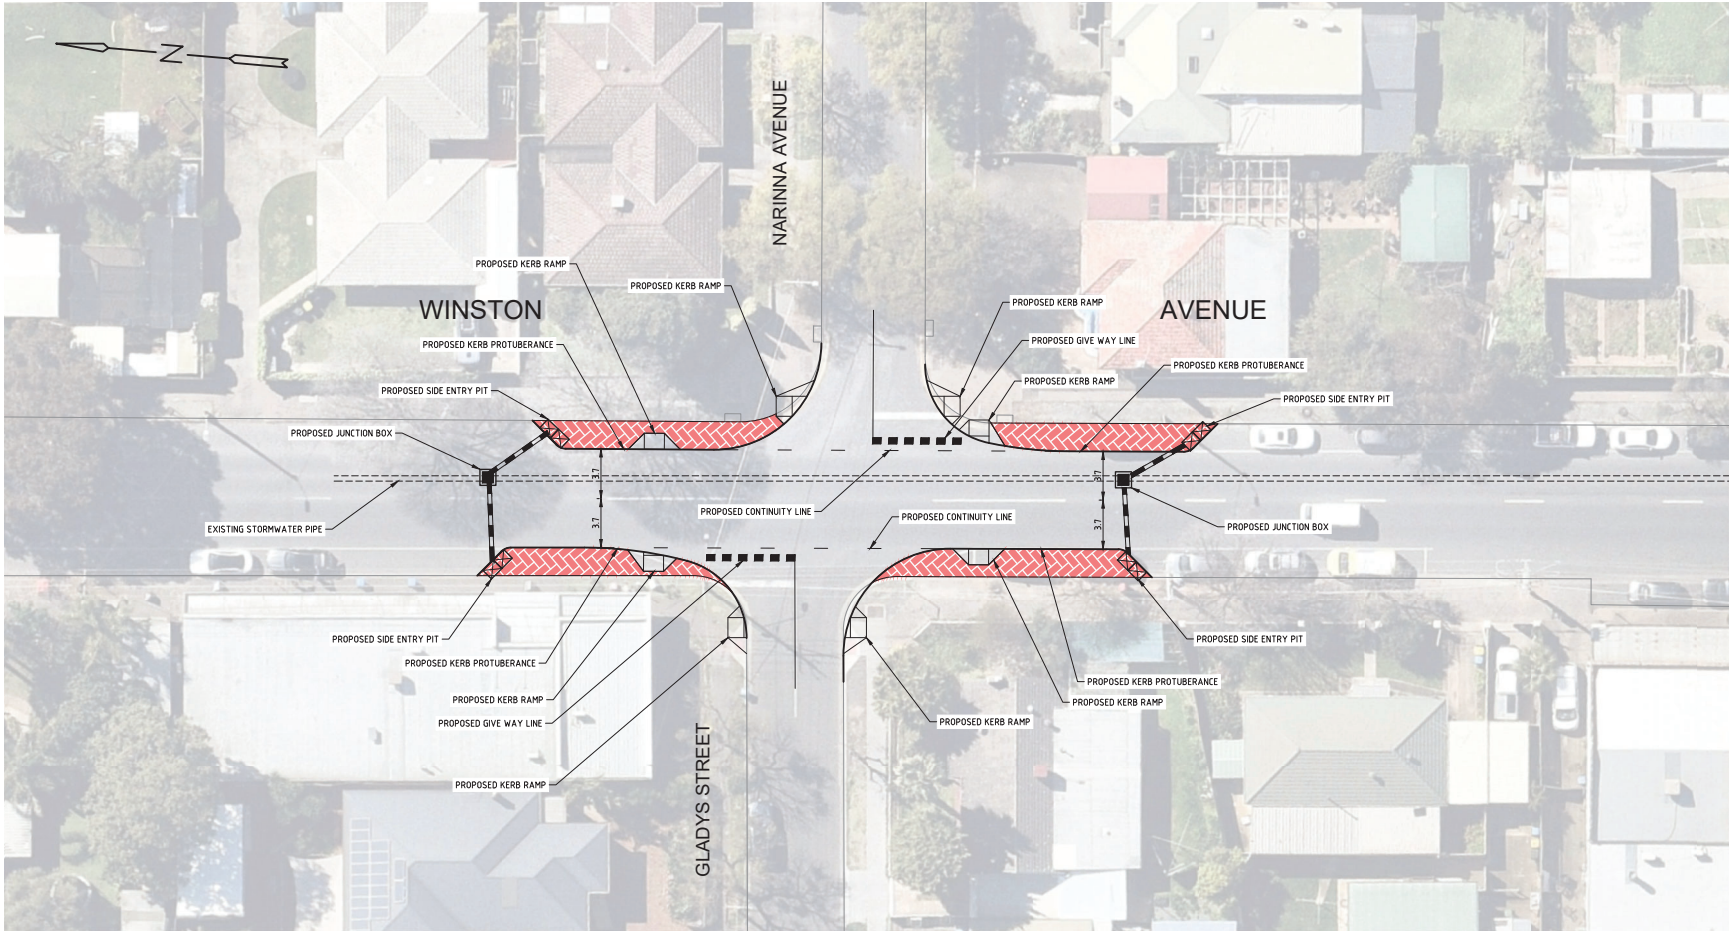

CONCEPT ONLY

WGA	WGA21643-DR-CY-0201-A	
	DESIGN	P.FLOOD
	DRAWN	T.BETTERIDGE
	CHECKED	A.LLOYD
	DIRECTOR	D.BYRNE

No.	AMENDMENTS	DRAWN	CHECKED	PREVIOUS ISSUE
0 4 8 12 16 20				
SCALE H 1:200				

WINSTON AVENUE CLARENCE GARDENS GLADYS STREET & NARRINA AVENUE CONCEPT DESIGN			
DRAWING No.	WGA221643	SHEET	0201
DESIGNED	WGA	CHECKED	WGA
ISSUED	04.10.2022	A1	

