



GRIEVE
GILLET
ARCHITECTS

ARCHITECTURE
INTERIORS
URBAN DESIGN
HERITAGE

MORTLOCK PARK

CONCEPT DESIGN

PREPARED FOR CITY OF MITCHAM


SEPT 2023

*THE DETAILS OF THE ARCHITECTURAL MODEL AND RELATED MATERIAL SELECTIONS ARE YET TO BE FINALISED

MORTLOCK PARK GIL LANGLEY BUILDING_EXISTING GROUND FLOOR PLAN

LEGEND

- Player amenities
- Public amenities
- Storage
- Player change rooms
- External covered viewing area
- Canteen
- Umpires room
- Foyer, stairs, lift

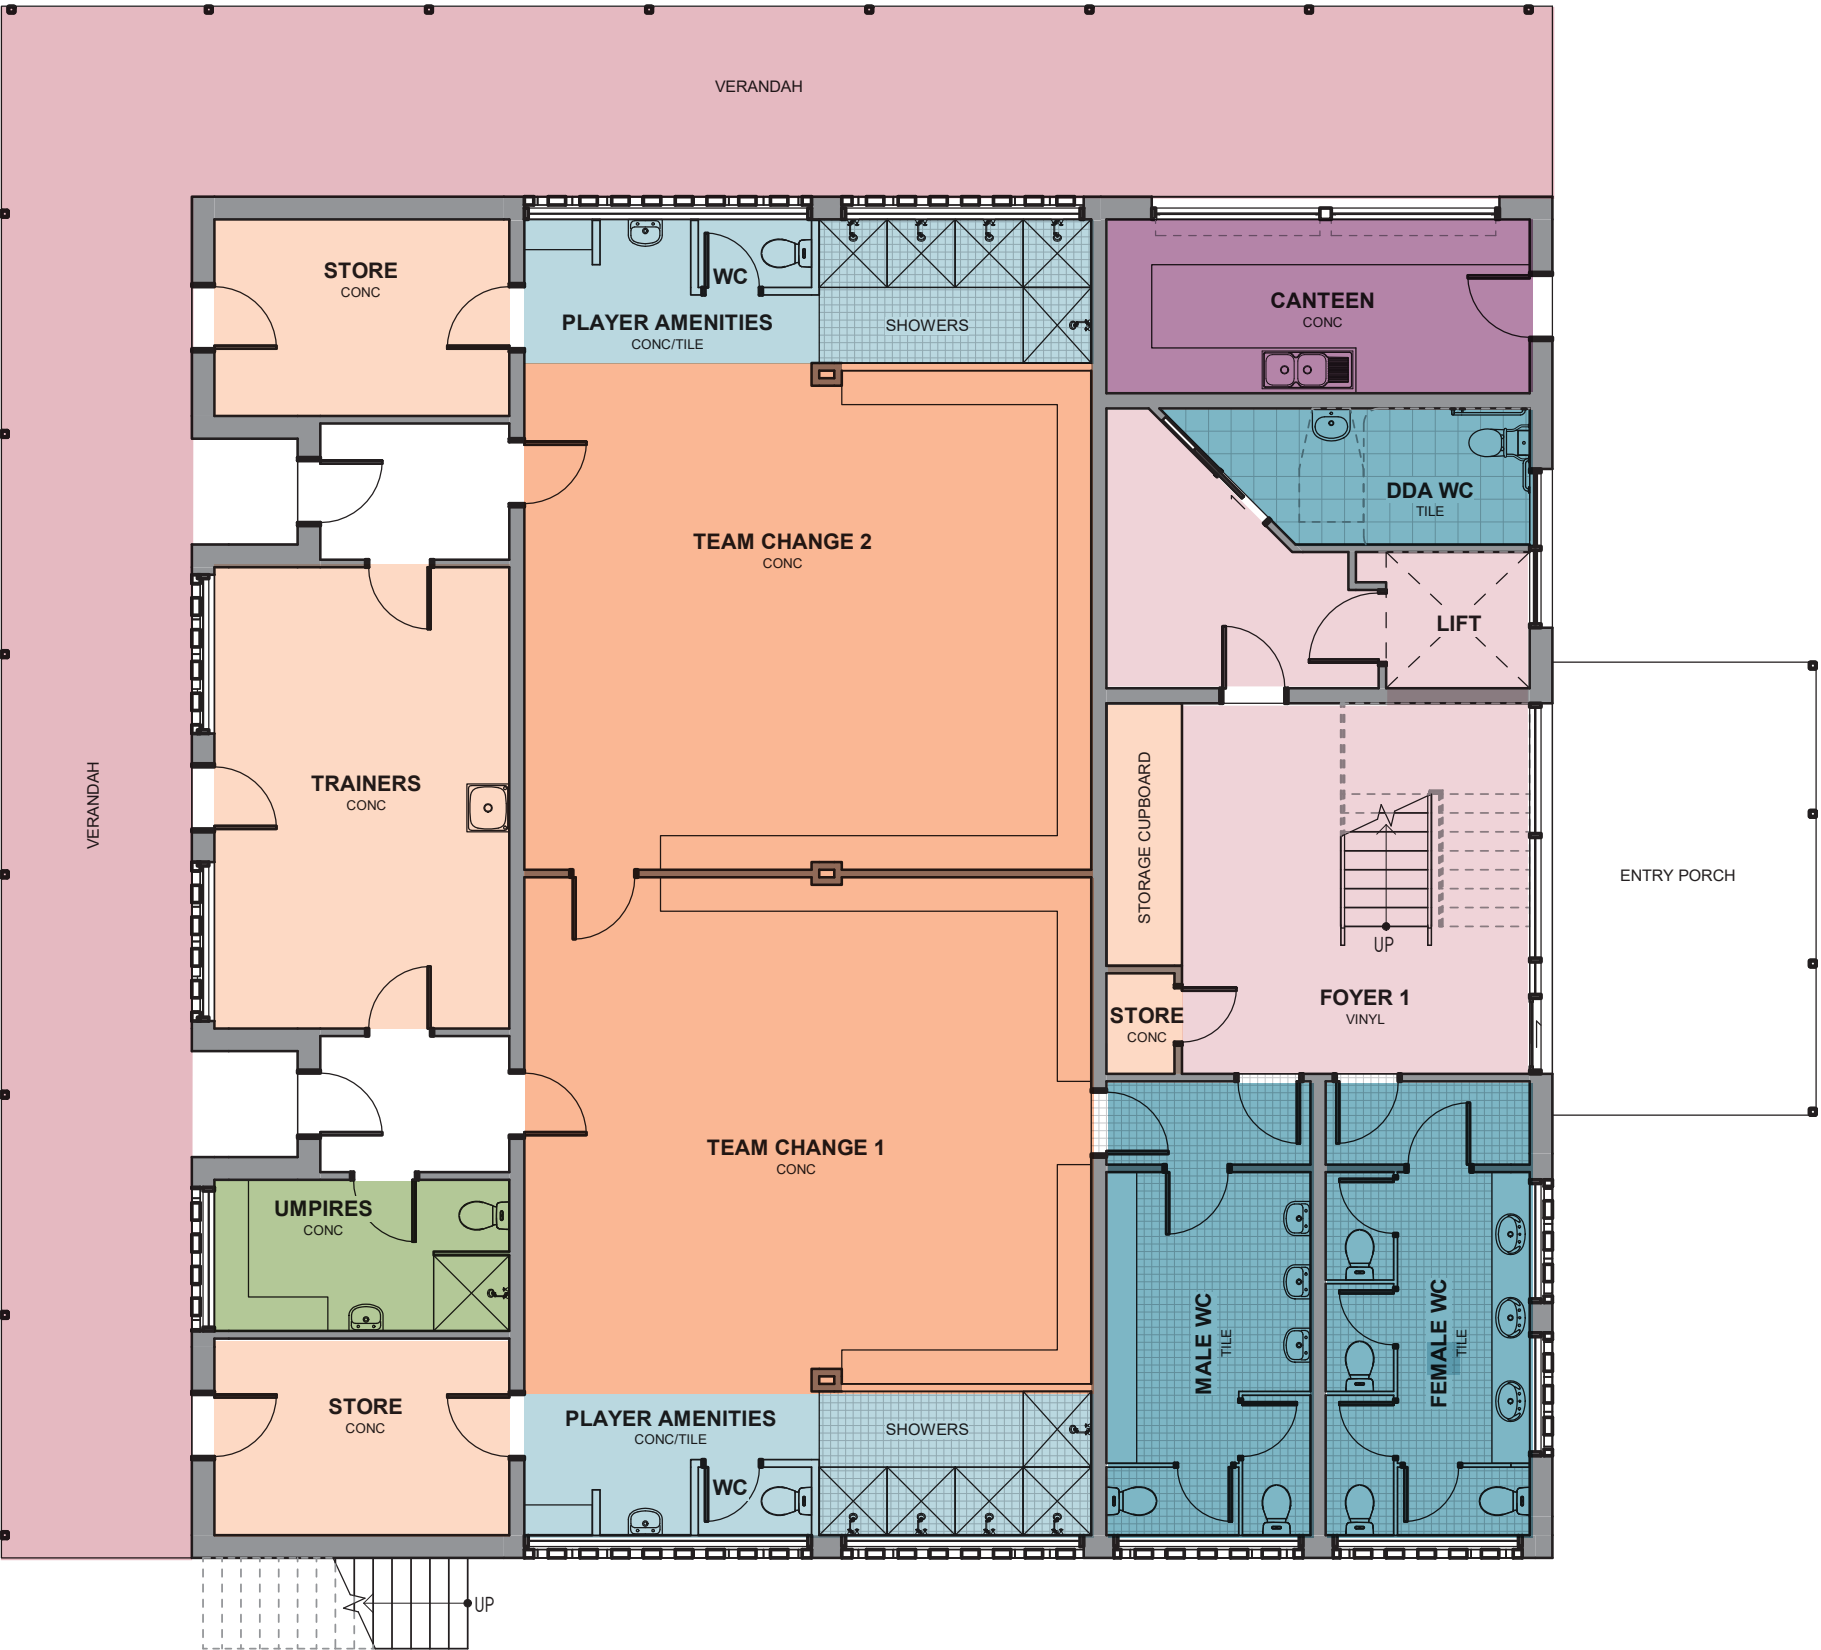

Scale Bar in Meters
0 0.5 1 2.5 5

EXISTING GROUND FLOOR PLAN



GIL LANGLEY BUILDING

1:100 @ A3

MORTLOCK PARK GIL LANGLEY BUILDING_EXISTING FIRST FLOOR PLAN


LEGEND

- Storage
- External covered viewing area
- Kitchen/bar
- Social/community room
- Utility/Cleaner's room
- Foyer, stairs, lift

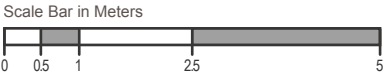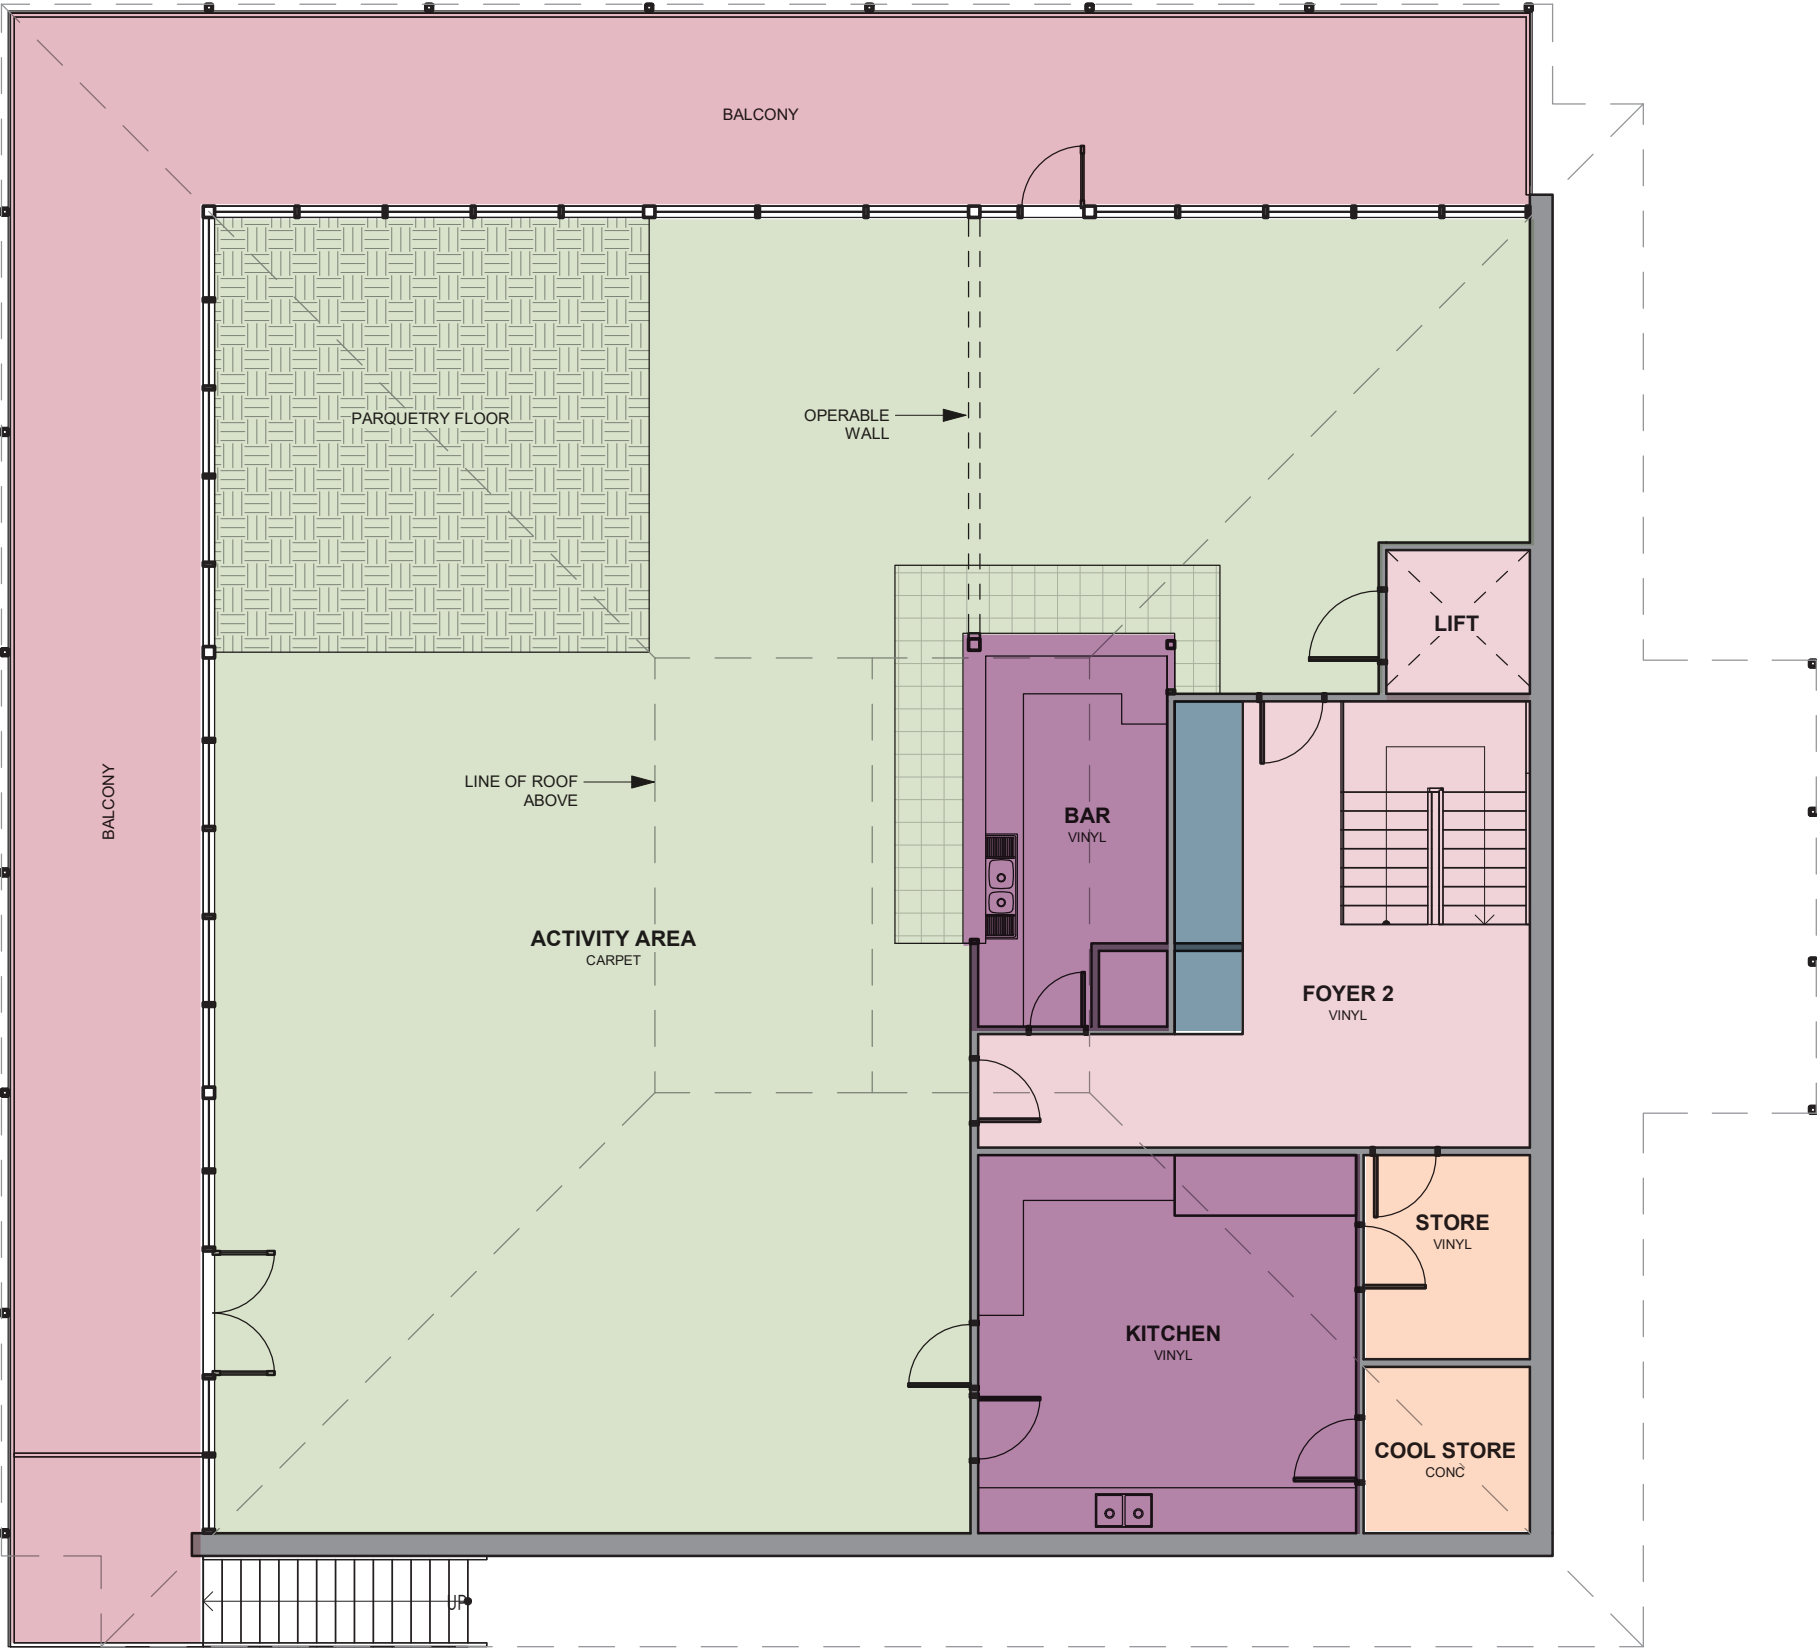


EXISTING FIRST FLOOR PLAN
GIL LANGLEY BUILDING
1:100 @ A3

FLOOR PLAN_OPTION 1

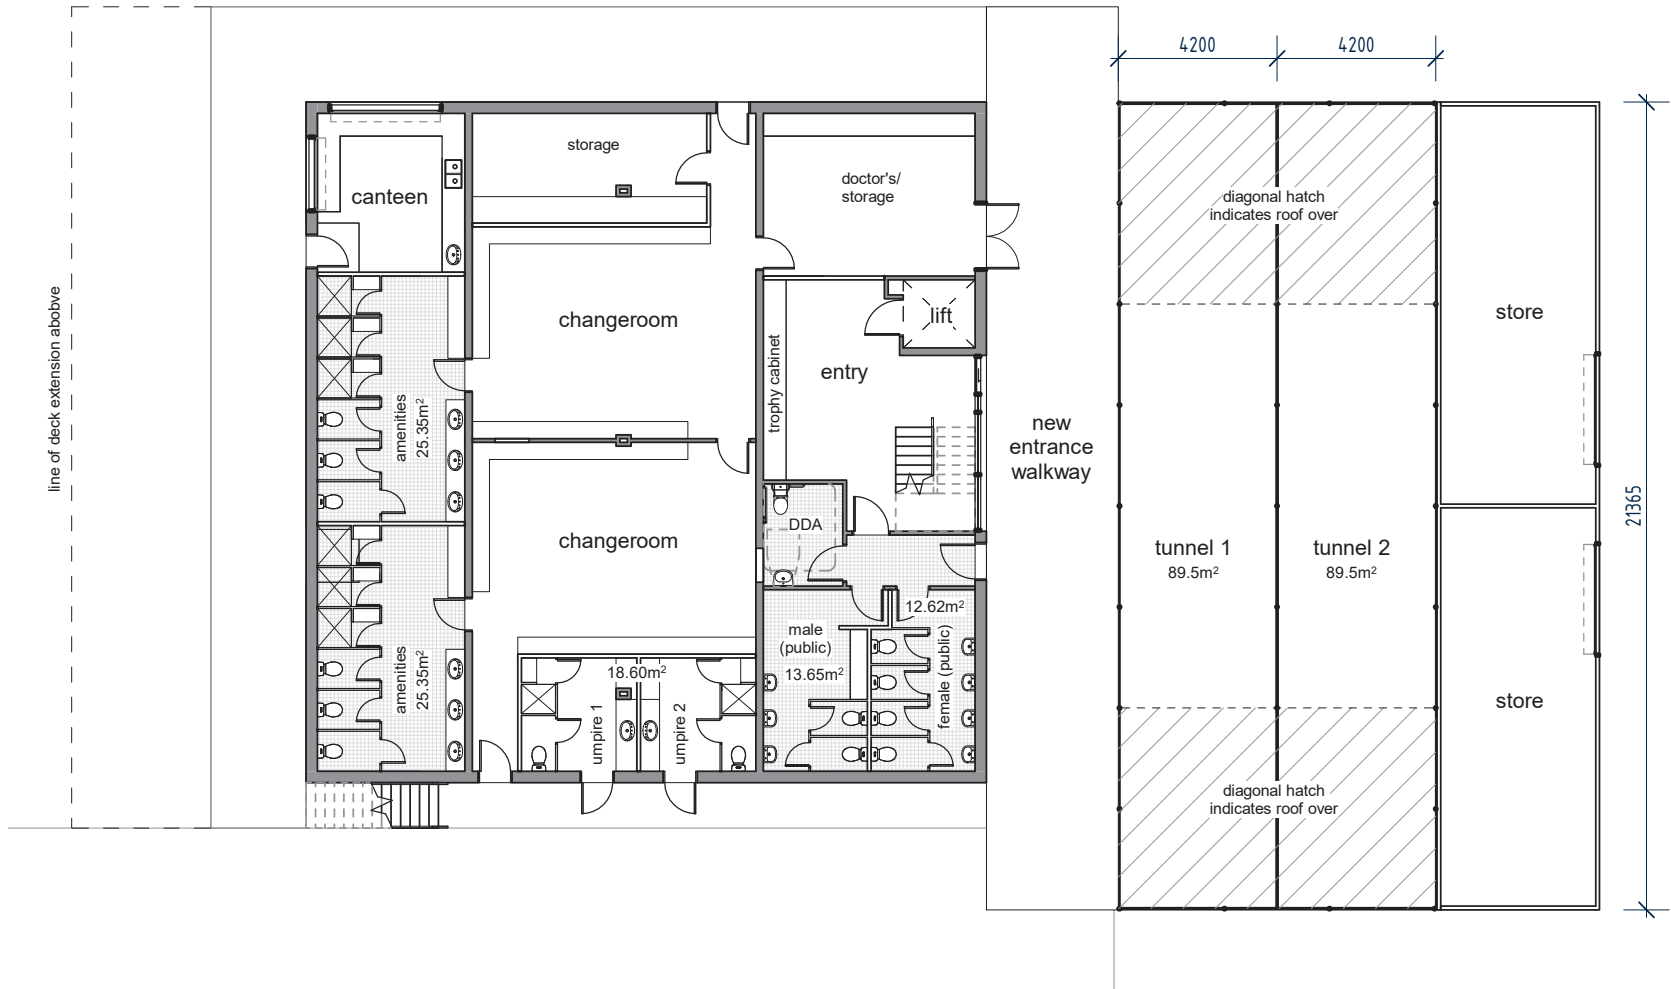

FLOOR PLAN_OPTION 1

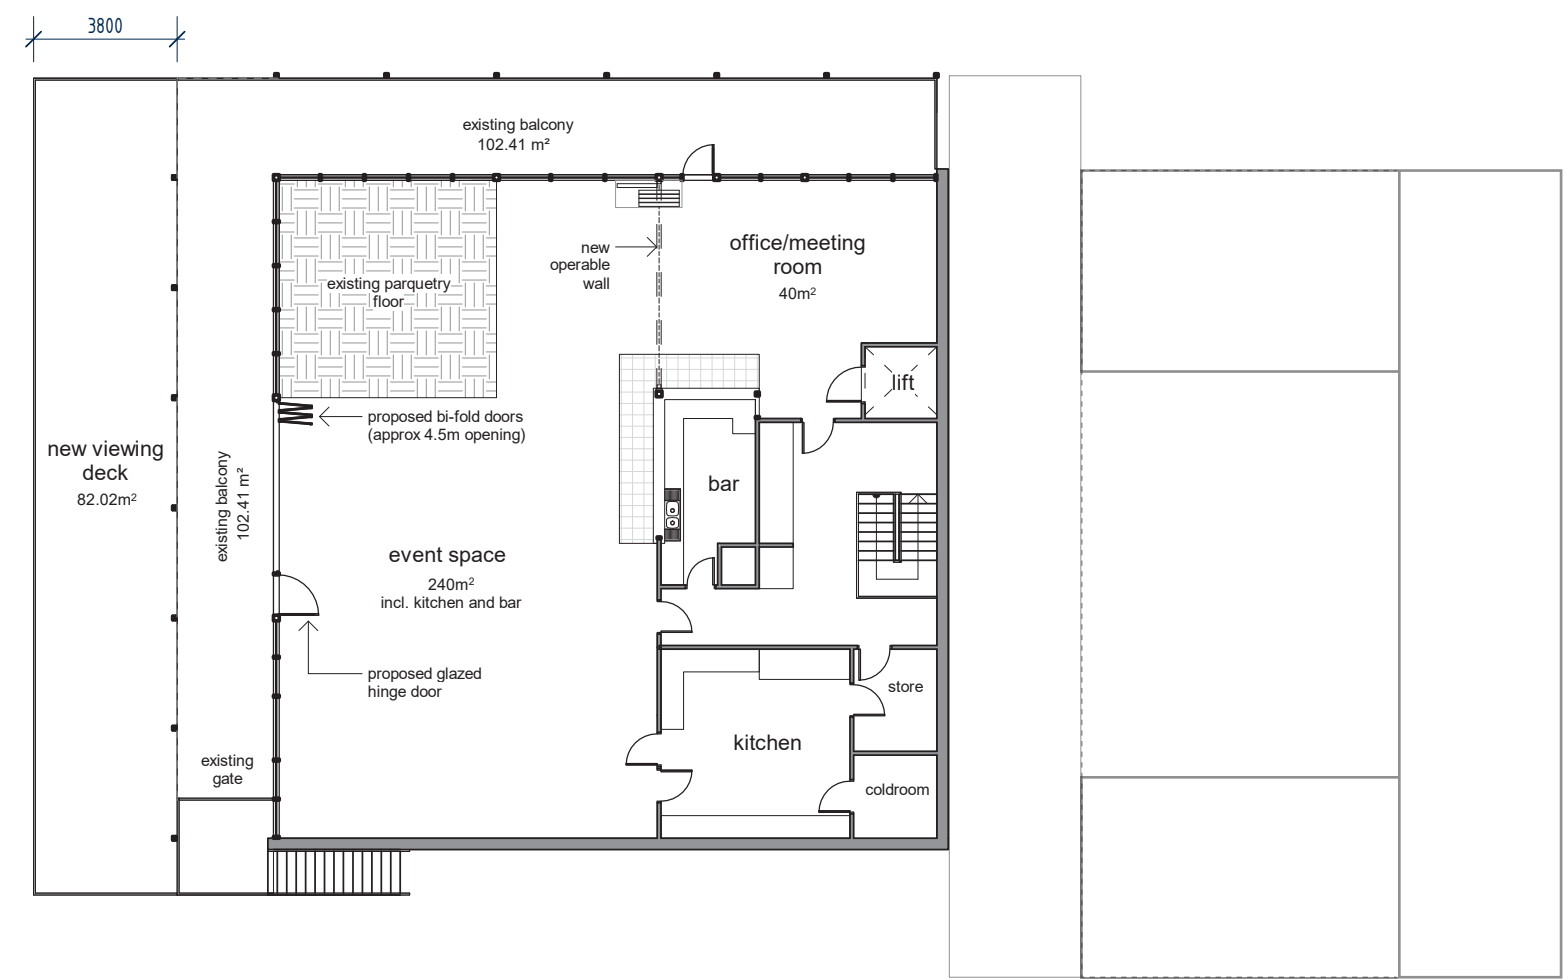

FIRST FLOOR PLAN 1:200 @A3

Scale Bar Units in Metres

A3 Sheet

N

RENDER_VIEW 1 OPTION 1



RENDER_VIEW 1 OPTION 1 WITH EXTENDED ROOF



RENDER_VIEW 2 OPTION 1



RENDER_VIEW 2 OPTION 1 WITH EXTENDED ROOF



RENDER_VIEW 3 OPTION 1



RENDER_VIEW 4 OPTION 1



RENDER_VIEW 4 OPTION 1 WITH EXTENDED ROOF



RENDER_VIEW 5 OPTION 1

FROM FREELING CRESCENT

