


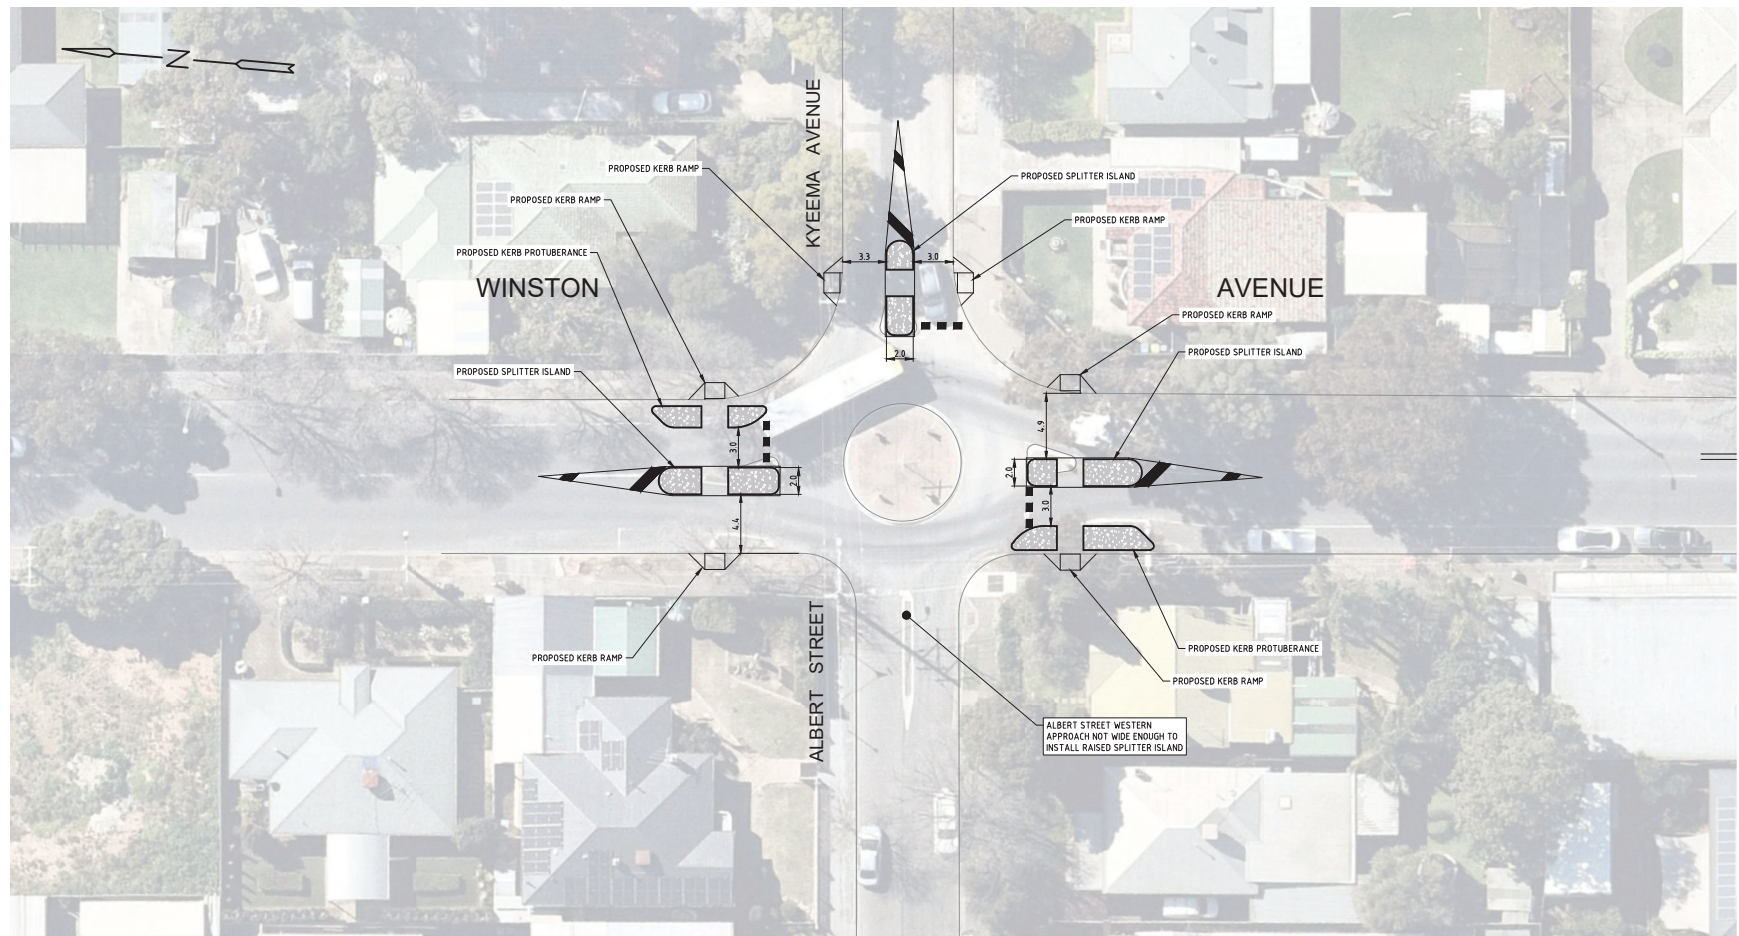

CONCEPT ONLY

WGA

WGA221643-DR-CV-0101-A

DESIGN	P.FLOOD
DRAWN	T.BETTERIDGE
CHECKED	A.LLOYD
DIRECTOR	D.BYRNE

No.	AMENDMENTS	DRAWN	CHECKED	PREVIOUS ISSUE

041216

0 4 8 12 16 20

SCALE H 1:200

WINSTON AVENUE
CLARENCE GARDENS
ALBERT STREET & KYEEMA AVENUE
CONCEPT DESIGN

SURVEYOR

DESIGNED WGA

CHECKED WGA

ISSUED 04.10.2022

CITY OF
MITCHAM

DRAWING No.
WGA221643

SHEET 0101 A1