


LEGEND:

SYMBOL	DESCRIPTION
	PAVEMENT TYPE A - RAISED CONTRASTING PAVEMENT PAVER TYPE - ABBIN TRHEX 88 PAVER COLOUR - GATICAL, NATURAL GREY AND CHARCOAL
	PAVEMENT TYPE B - ASPHALT PAVEMENT
	PAVEMENT TYPE C - CONCRETE BLOCK PAVERS (FOOTPATH) PAVER TYPE - ABBIN VILLA STONE 40 PAVER COLOUR - MATCH EXISTING FOOTPATH
	PAVEMENT TYPE D - CONCRETE RAMP
	GARDEN BED - ROAD PAVEMENT TO BE REMOVED AND REPLACED WITH 20 SAND / 80 LOAM MIX TO A MINIMUM DEPTH OF 100mm AND FINISHED WITH A 50mm LAYER OF JIFFYFEST FOREST MULCH (LANDSCAPING AND IRRIGATION BY OTHERS)
	NEW JOINT / SAW CUT LINE


NOTES:

- WHERE DESIGN FEATURES ARE SHOWN EXISTING FEATURES TO BE REMOVED AND DISPOSED OF.
- THIS DRAWING TO BE READ IN CONJUNCTION WITH OTHER DRAWINGS & SPECIFICATIONS.
- THIS PLAN SHALL BE READ IN CONJUNCTION WITH ALL OTHER PLANS, DETAILS AND SECTIONS. SEE DRAWING WGA231892 SHEET 02-001 FOR DRAWING LIST.
- FOR TYPICAL PAVEMENT DETAILS REFER CIVIL DETAIL DRAWING WGA231892 SHEET 02-001.

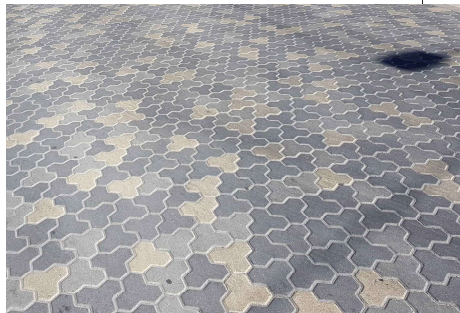

PROPOSED MULTI COLOURED BLOCK PAVER LAYOUT
ARRANGEMENT FOR RAISED CONTRASTING PAVEMENT

NOT FOR CONSTRUCTION

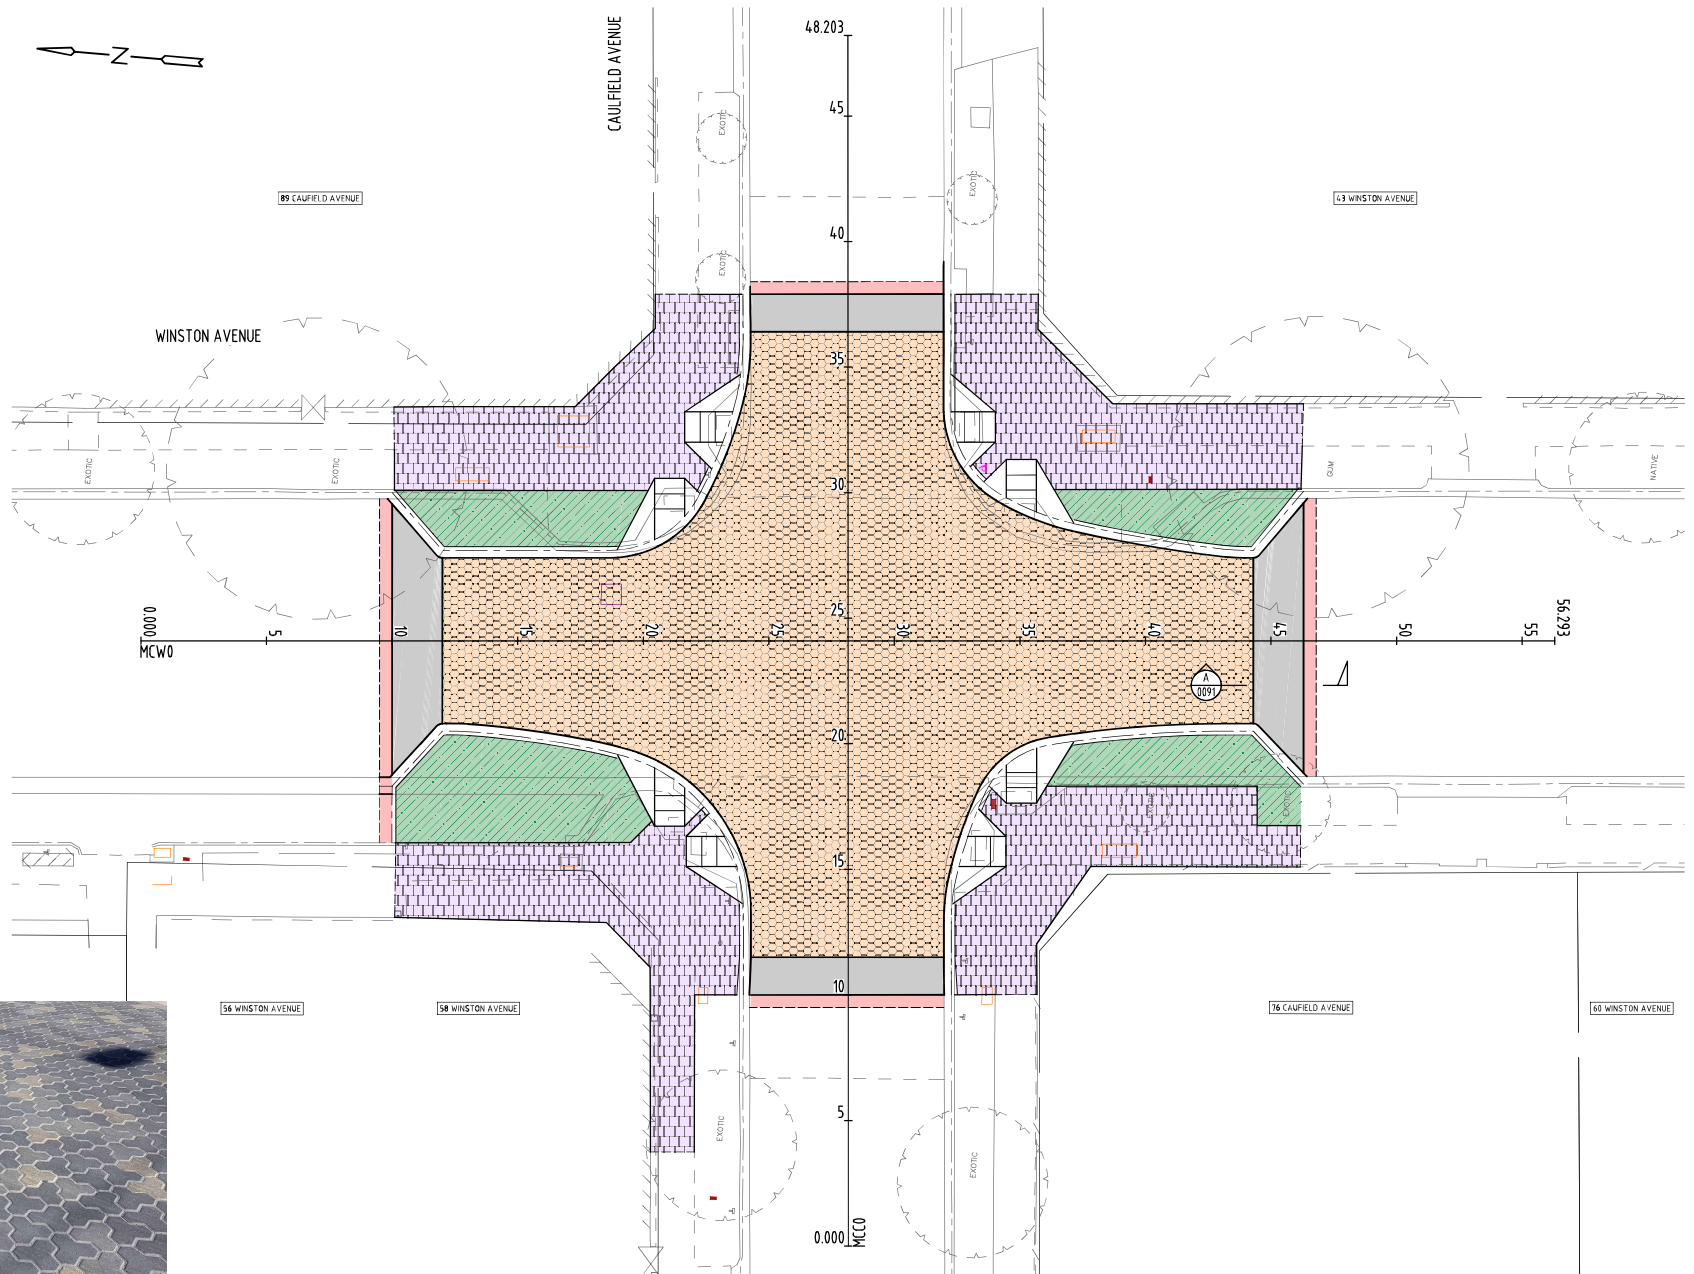

WGA	
WGA231892-02-001-001-0	
DESIGN	P. KAWASNEWSKI
DRAWN	P. KAWASNEWSKI
CHECKED	P. FLOOD
DIRECTOR	D. BYRNE

No.	AMENDMENTS	DRAWN	CHECKED	PREVIOUS ISSUE
A	NOT ISSUED FOR INFORMATION ONLY	WGA	WGA	21.02.25
B	ISSUED FOR CLIENT REVIEW			

WINSTON AVE / CAULFIELD AVE	
CUMBERLAND PARK	
INTERSECTION UPGRADE	
PAVEMENT TREATMENT	
DRAWN	WGA
CHECKED	WGA
DATE	21.02.2025

CITY OF MITCHAM	
DRAWING NO. WGA231892	
SHEET 02-0031	A1

LEGEND:

SYMBOL	DESCRIPTION
	YELLOW NO PARKING LINE - 100mm WIDE
	UNBROKEN PAINTED LINE - 100mm WIDE
	CONTINUITY LINE - 1000mm LINE X 3000mm GAP, 100mm WIDE
	GIVE WAY LINE - 400mm LINE X 400mm GAP, 450mm WIDE
	INVERTED PIANO KEY LINEMARKING
	EXISTING STOBIE POLE
	EXISTING TREE
	EXISTING BOUNDARY (DCDB)
	EXISTING SIGN
	NEW SIGN
	RAISED CONTRASTING PAVEMENT REFER SHEET 02-001 AND 02-009 FOR DETAILS


NOTES:

- TRAFFIC CONTROL DETAILS INSTALLED IN ACCORDANCE WITH AUSTRALIAN STANDARD AS 1742 MANUAL OF TRAFFIC CONTROL DEVICES AS MODIFIED BY DT'S CODE OF TECHNICAL REQUIREMENTS, AND THE DT PAVEMENT MARKING MANUAL.
- ALL LANE DIMENSIONS QUOTED ARE TO THE CENTRE OF LINE MARKING, MEDIAN INVERT OR TO THE KERB WATERTABLE.
- ALL SIGNS NOTED ON THIS DRAWING ARE FOR TRAFFIC CONTROL SIGNS ONLY. ALL OTHER EXISTING SIGNS ARE TO REMAIN IN THEIR CURRENT LOCATION UNLESS OTHERWISE NOTED.
- DIMENSION SHOWN ARE TO INVERT OF KERB AND CENTRE OF LINEMARKING.

SIGN DETAILS

No.	CODE	DESCRIPTION
4	W5-10A	ROAD HUMP
4	W8-2A(20m/h)	ADVISORY SPEED (20m/h)
4	W3-4A	ROAD HUMPS AHEAD
2	R1-2A	GIVE WAY
EXISTING (TO BE REINSTATED)		
1	R6-10-2A	TRUCKS PROHIBITED
EXISTING (TO BE RETAINED)		
1	R6-10-2A	TRUCKS PROHIBITED
1	R7-S4L	END

* EXACT LOCATION TO BE CONFIRMED BY THE SUPERINTENDENT ON SITE TO AVOID EXISTING SIGNS AND OTHER INFRASTRUCTURE.

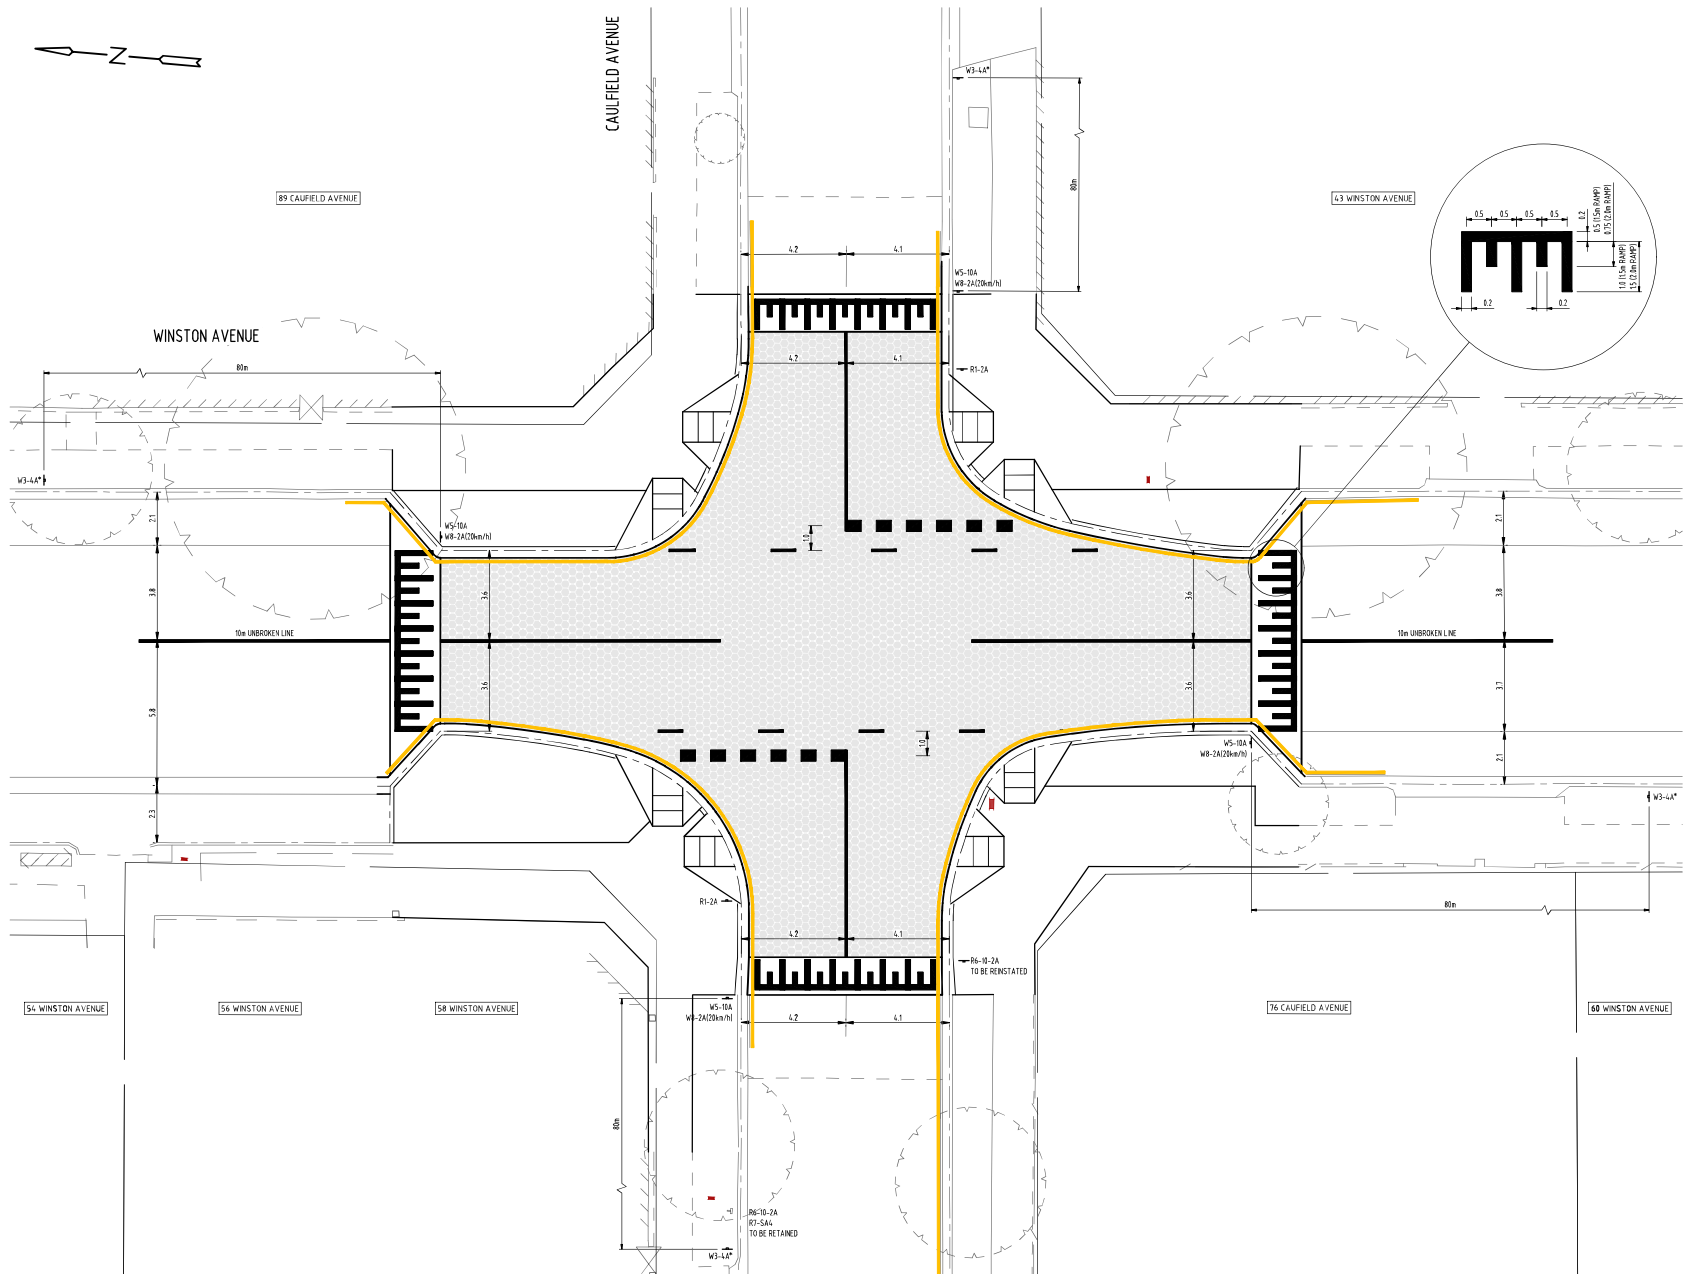

WGA231892-2R-CY-02-001-B	
DESIGN	P.KWASNEWSKI
DRAWN	P.KWASNEWSKI
CHECKED	P.FLOOD
DIRECTOR	D.BRYNE

No.	AMENDMENTS	DRAWN	CHECKED	PREVIOUS ISSUE
A	NOT ISSUED FOR INFORMATION ONLY	WGA	WGA	21.02.25
B	ISSUED FOR CLIENT REVIEW	WGA	WGA	

WINSTON AVE / CAULFIELD AVE
CUMBERLAND PARK
INTERSECTION UPGRADE
TRAFFIC CONTROL

CITY OF MITCHAM

DRAWING NO. WGA231892

SHEET 02-0041 A1

DRAWN BY: ALL SURV

DRAWN BY: WGA

CHECKED BY: WGA

DATE: 21.02.2025

SCALE: 1:100

NOT FOR CONSTRUCTION