


M E S S I S
E S S I S
S T U D I O

127c Goodwood Road
GOODWOOD SA
hamish@messis.studio
messis.studio

M

KINGSWOOD TENNIS CLUB AMENITIES OPTION 1

CONCEPT DESIGN DECEMBER 2024

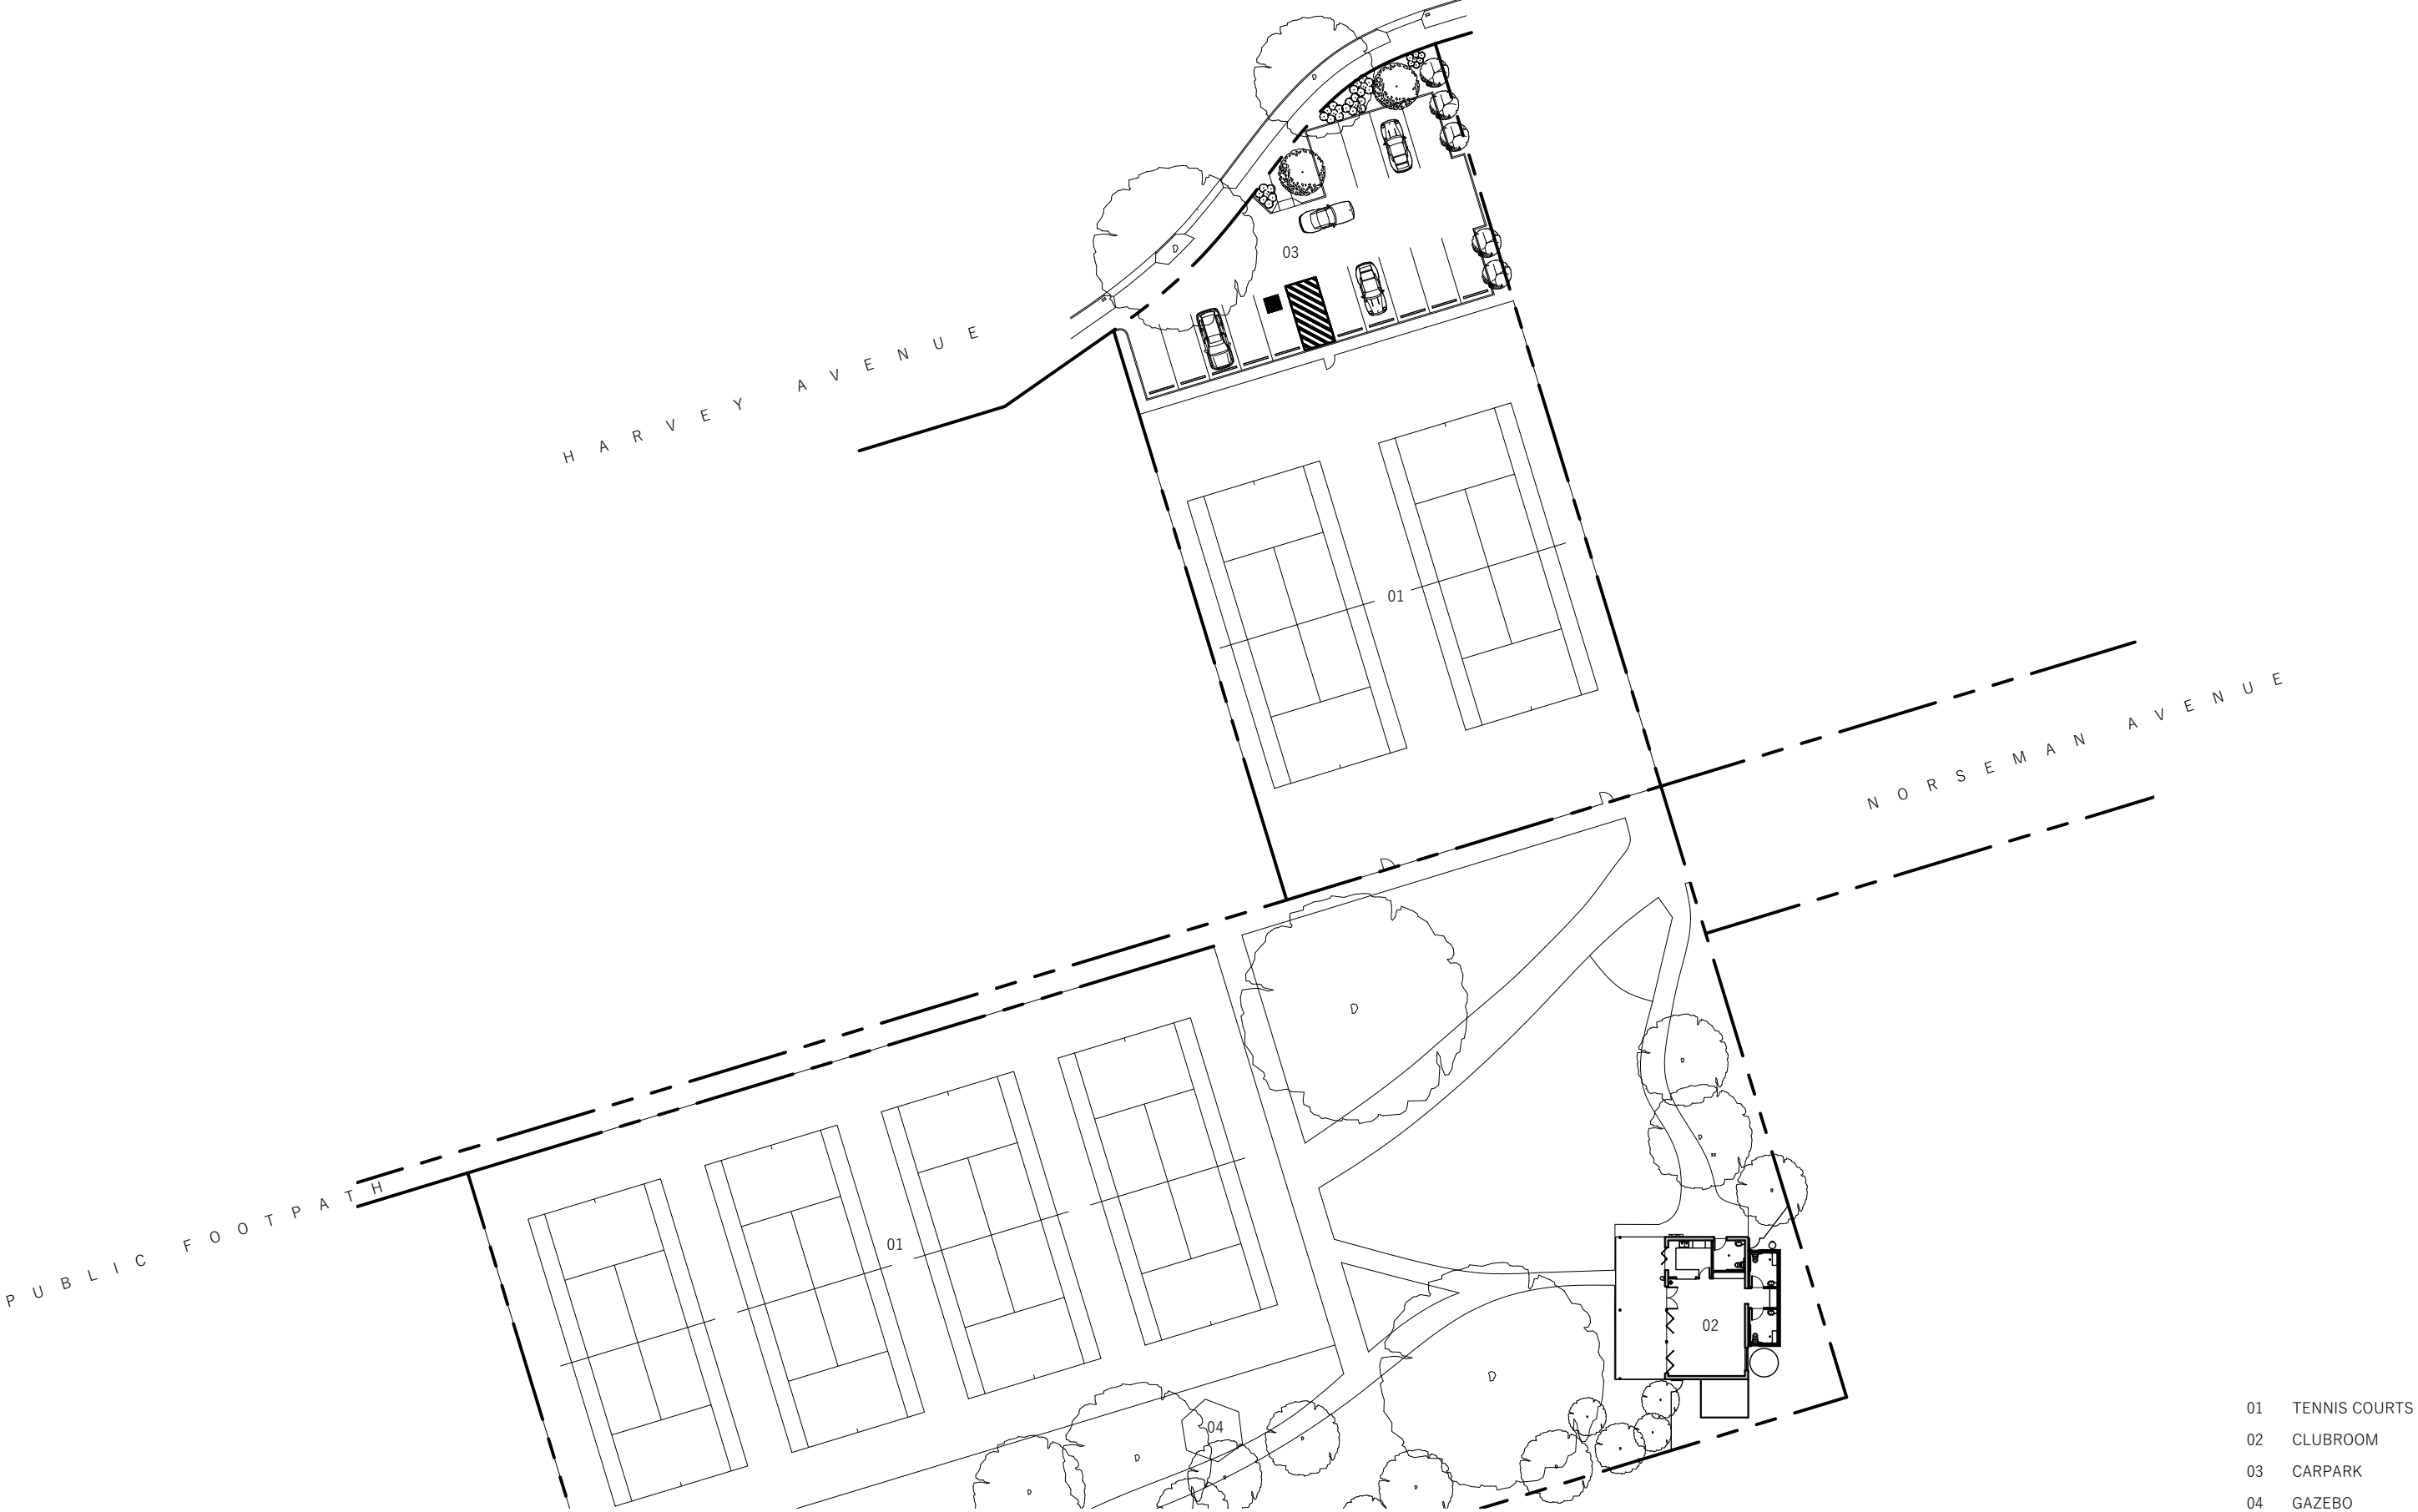


SITE PLAN SCALE 1:500

- 01 TENNIS COURTS
- 02 CLUBROOM
- 03 CARPARK
- 04 GAZEBO

MESSIS
STUDIO

Architect Registration SA 2965
ABN 75 183 546 383
127c Goodwood Road
GOODWOOD SA
hamish@messis.studio
messis.studio

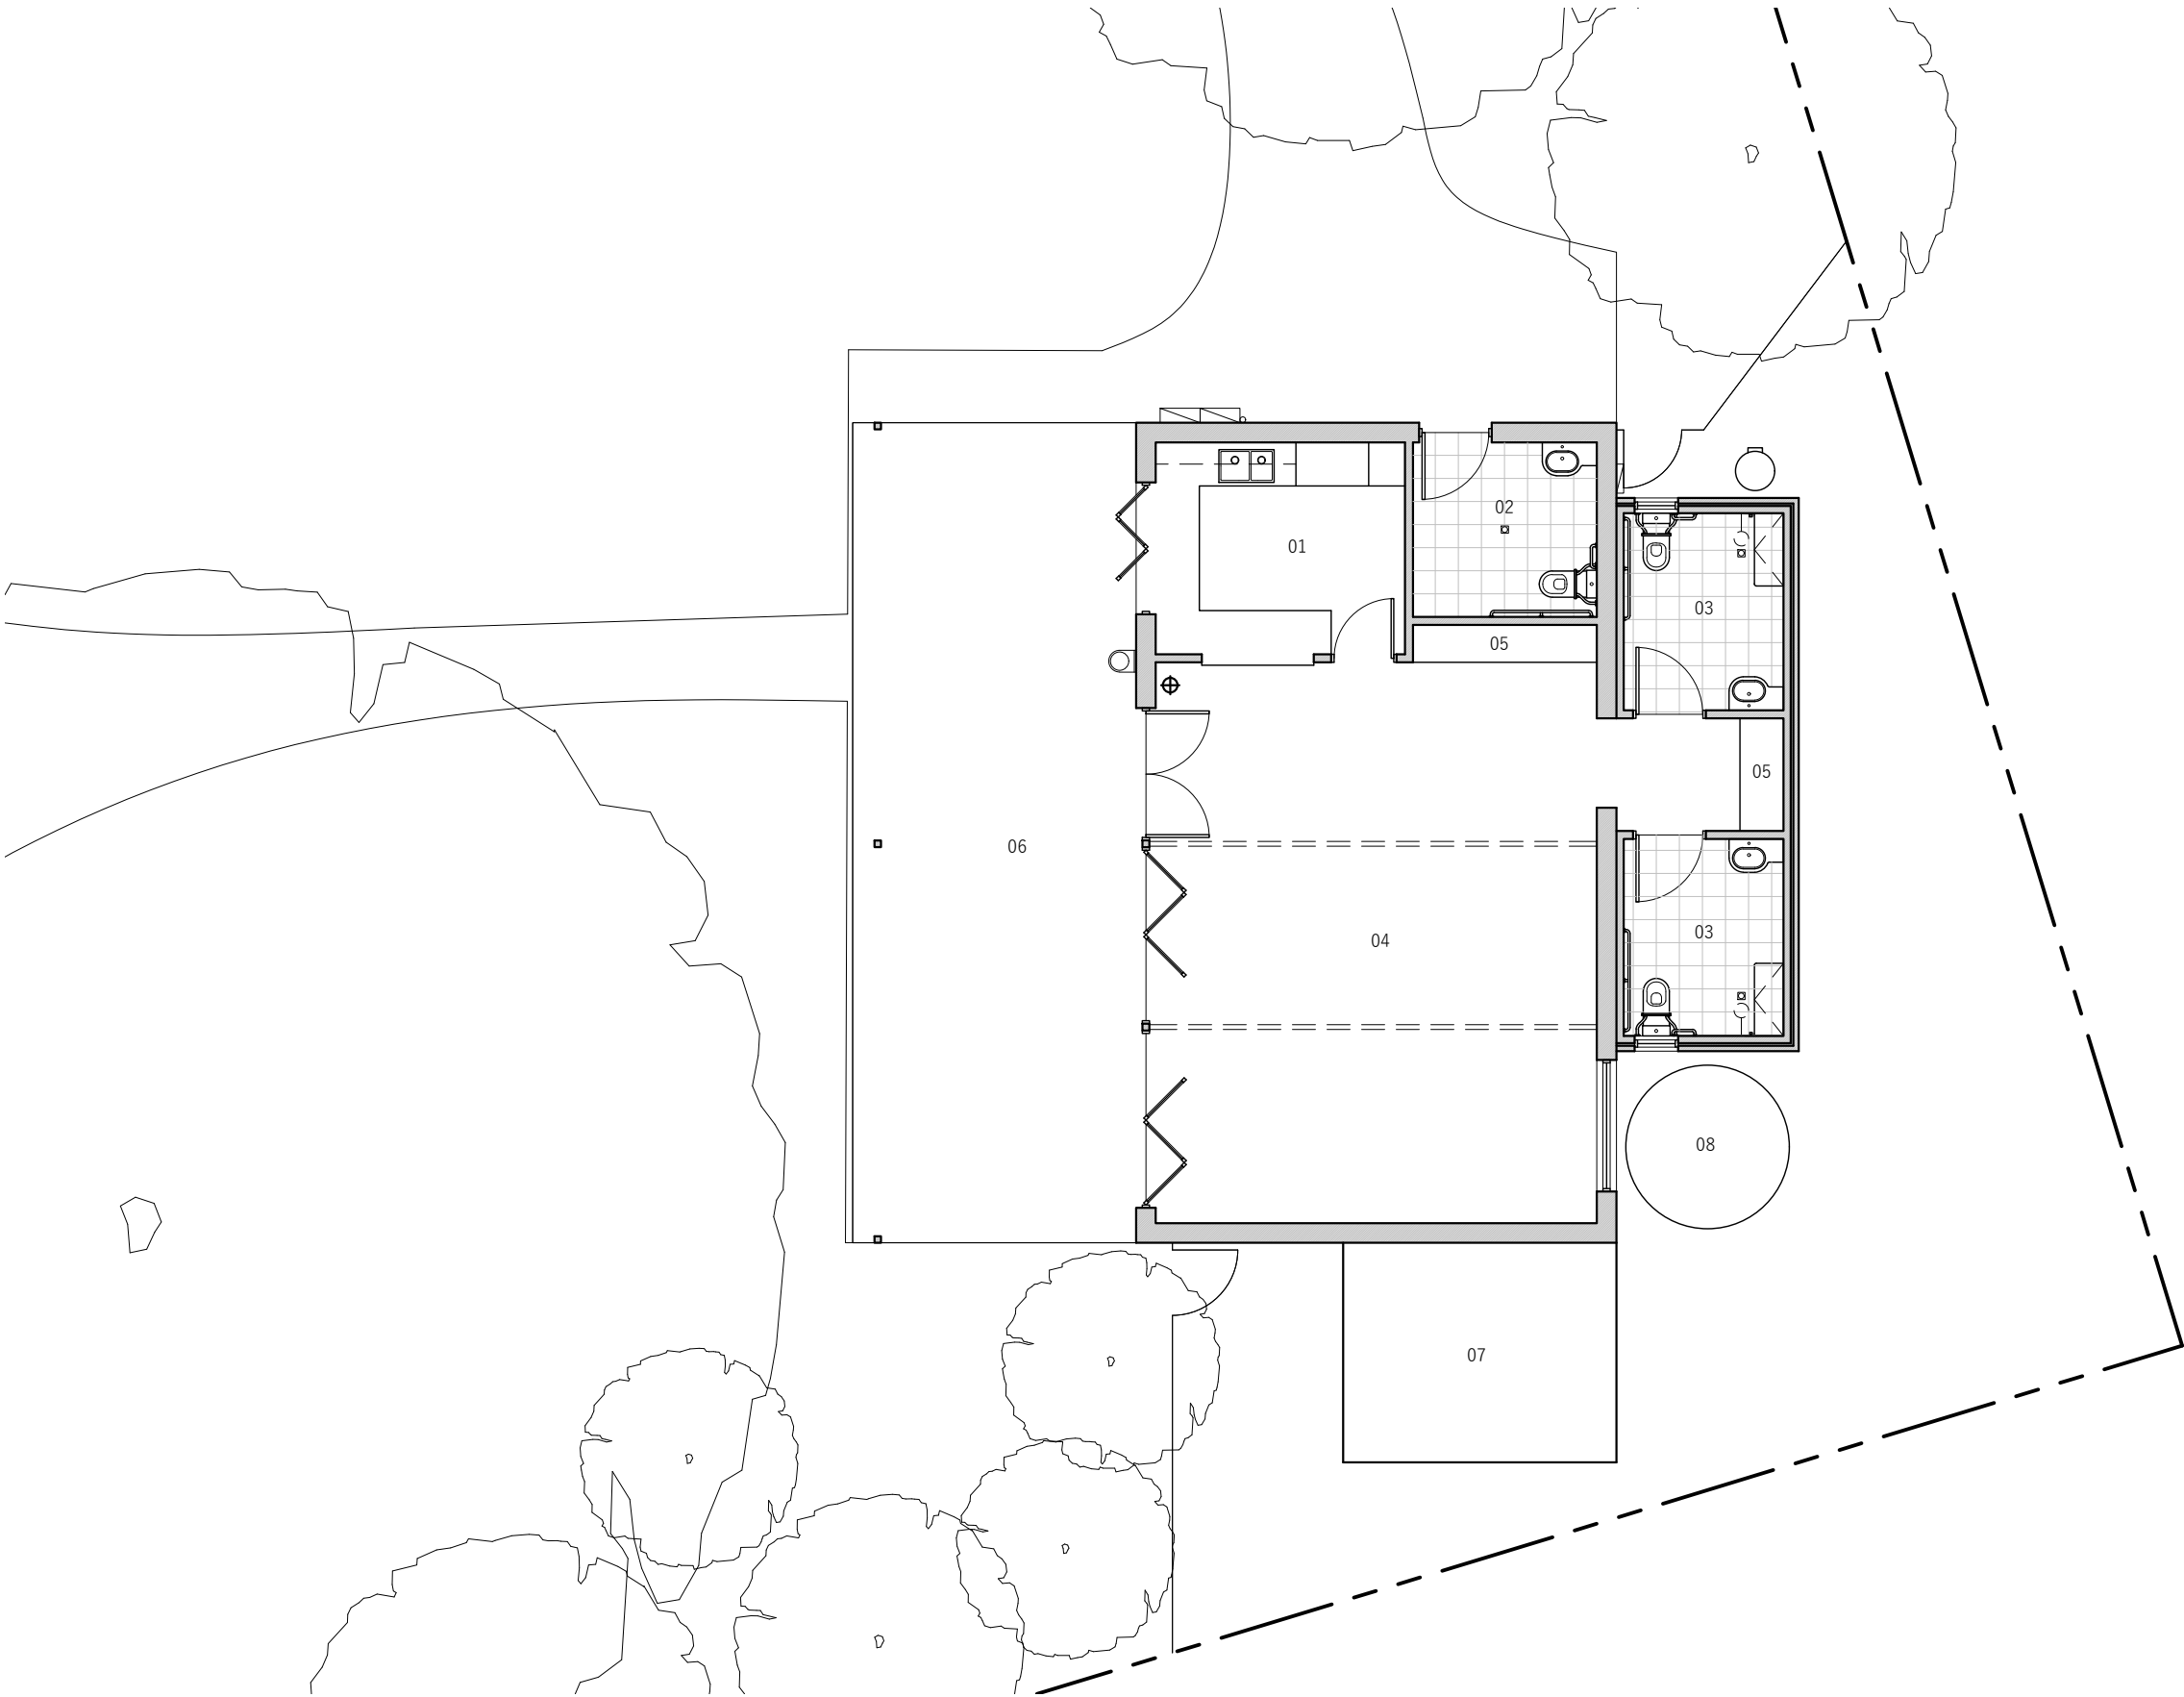


FLOOR PLAN SCALE 1:100




- 01 KITCHEN
- 02 PUBLIC AMENITIES
- 03 CLUBROOM AMENITIES
- 04 CLUBROOM
- 05 STORAGE
- 06 VERANDAH
- 07 SHED
- 08 RAINWATER TANK

MESSIS
STUDIO

Architect Registration SA 2965
ABN 75 183 546 383
127c Goodwood Road
GOODWOOD SA
hamish@messis.studio
messis.studio

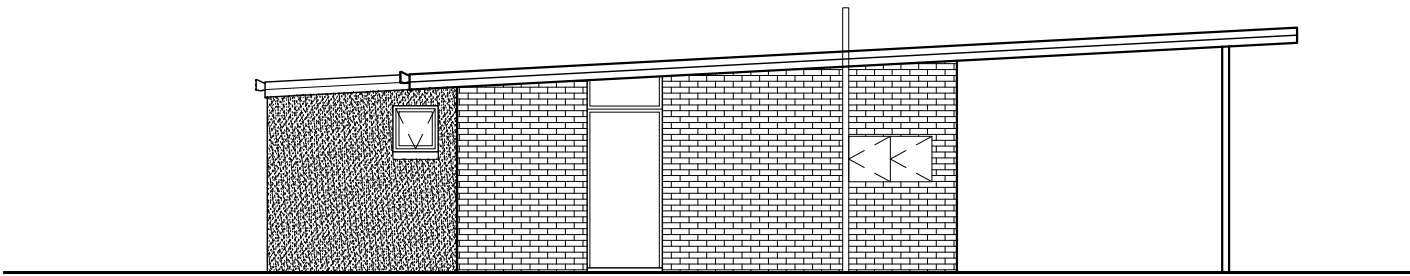


NORTH ELEVATION SCALE 1:100

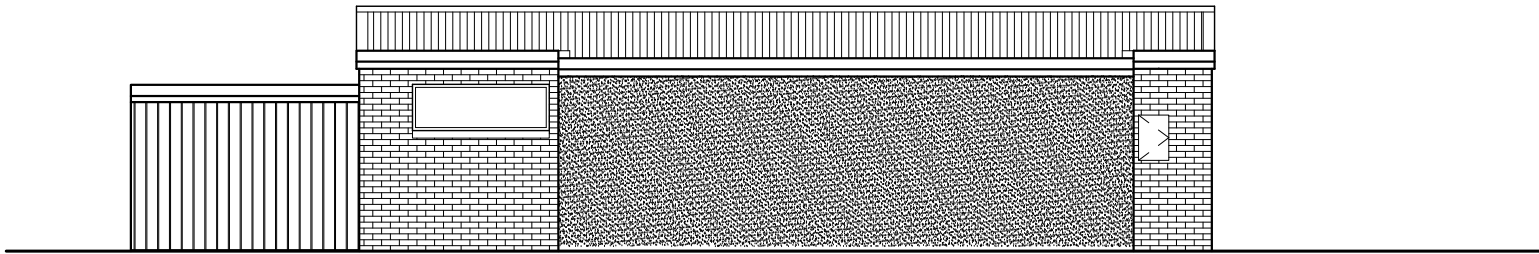


EAST ELEVATION SCALE 1:100



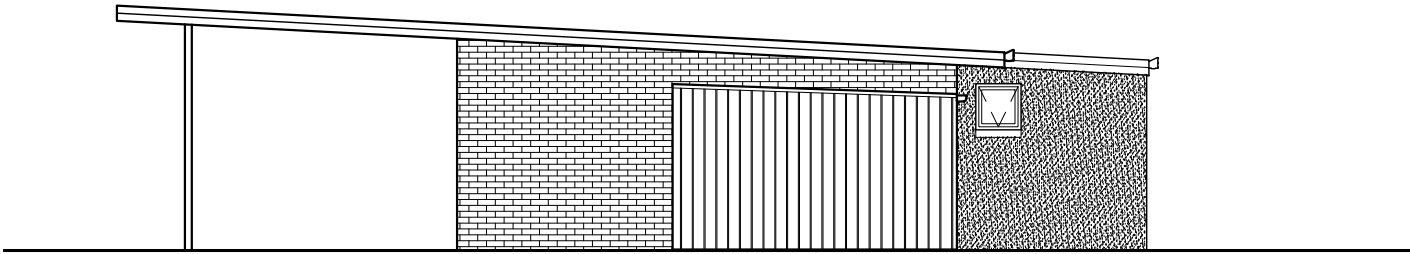

SOUTH ELEVATION SCALE 1:100

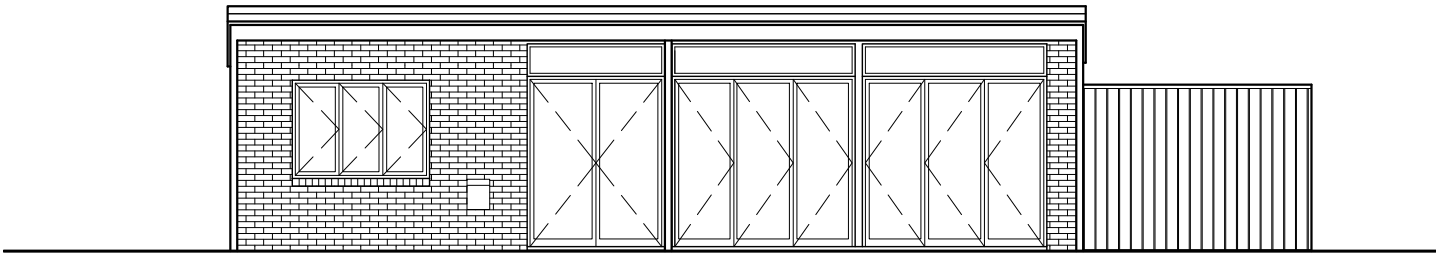

WEST ELEVATION SCALE 1:100





IMAGE 01



IMAGE 02



IMAGE 03



IMAGE 04



IMAGE 05



IMAGE 06



IMAGE 07



IMAGE 08