
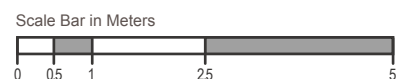


MORTLOCK PARK GIL LANGLEY BUILDING_EXISTING GROUND FLOOR PLAN

LEGEND

- Player amenities
- Public amenities
- Storage
- Player change rooms
- External covered viewing area
- Canteen
- Umpires room
- Foyer, stairs, lift

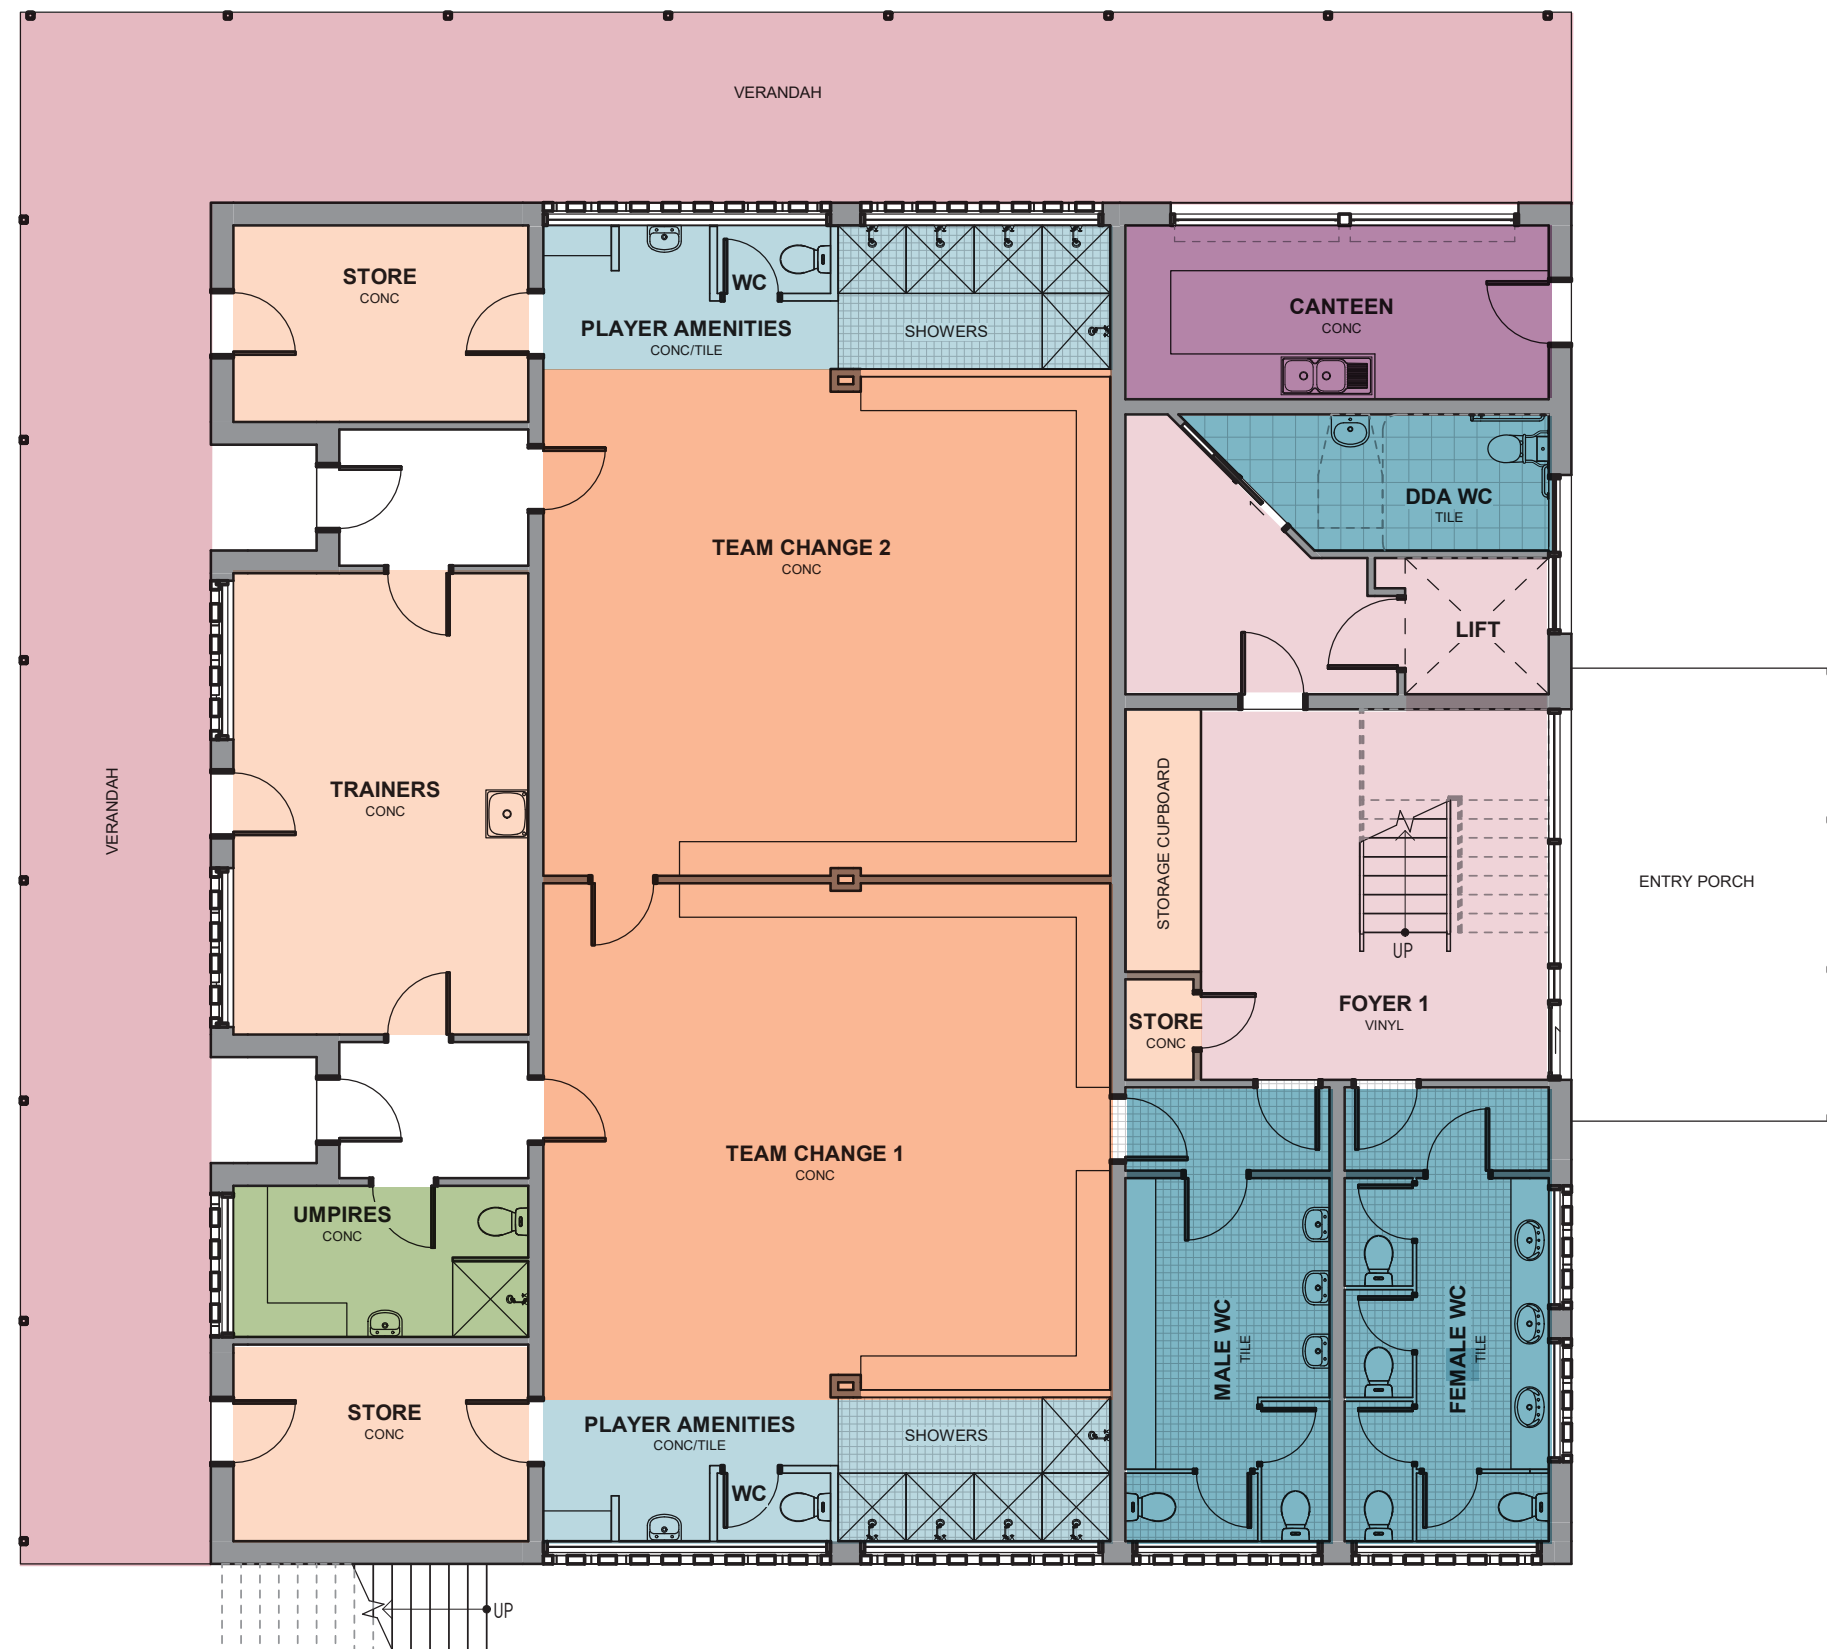

EXISTING GROUND FLOOR PLAN



GIL LANGLEY BUILDING

1:100 @ A3

MORTLOCK PARK GIL LANGLEY BUILDING_EXISTING FIRST FLOOR PLAN

LEGEND

- Storage
- External covered viewing area
- Kitchen/bar
- Social/community room
- Utility/Cleaner's room
- Foyer, stairs, lift

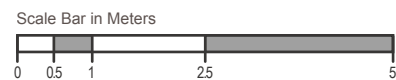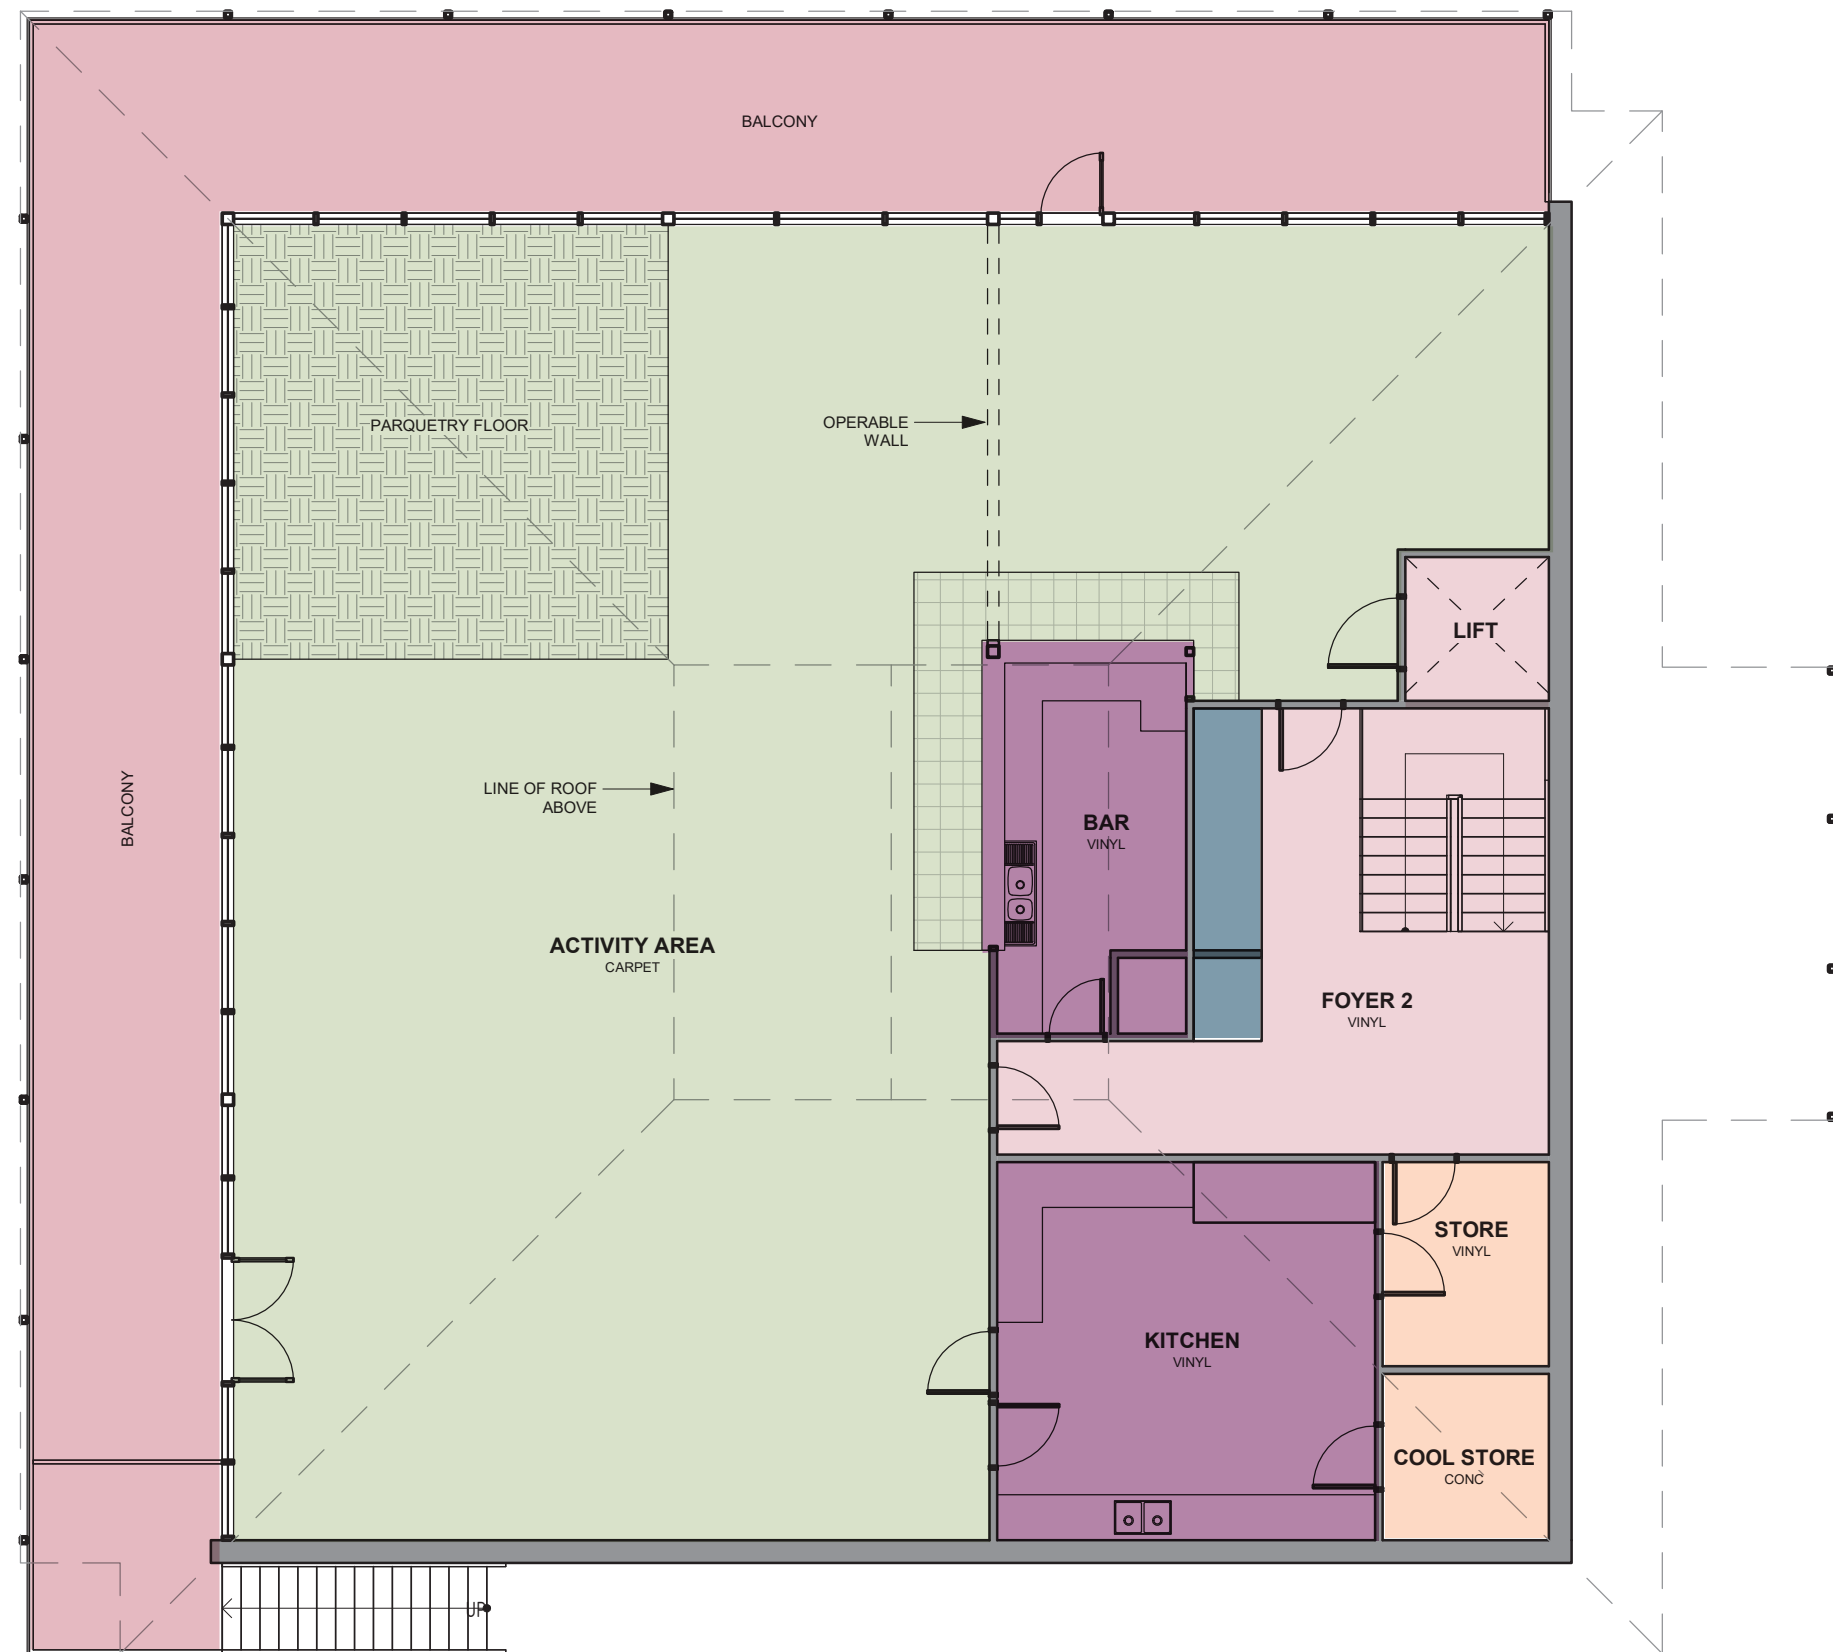


EXISTING FIRST FLOOR PLAN

GIL LANGLEY BUILDING

1:100 @ A3

MORTLOCK PARK GIL LANGLEY BUILDING_STAGE 1_GROUND FLOOR

GROUND FLOOR PLAN_INTERNAL REFURBISHMENT WORKS ONLY

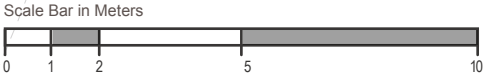


- LEGEND**
- Player amenities
 - Public amenities
 - Storage
 - Player change rooms
 - External covered area
 - Canteen
 - Umpires room
 - Foyer + stairs
 - Doctor's room
 - Line of balcony above



MORTLOCK PARK GIL LANGLEY BUILDING_STAGE 1_GROUND FLOOR_SCOPE OF WORKS

GROUND FLOOR PLAN_INTERNAL REFURBISHMENT WORKS ONLY

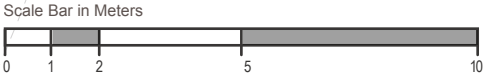



Please note the purpose of this plan is to demonstrate the areas that will undergo building works/refurbishment.
Any areas with no colour (left white) will remain untouched in existing conditions.

- LEGEND**
- Player amenities
 - Public amenities
 - Storage
 - Player change rooms
 - External covered area
 - Canteen
 - Umpires room
 - Foyer + stairs
 - Doctor's room
 - Line of balcony above



MORTLOCK PARK GIL LANGLEY BUILDING_STAGE 1_FIRST FLOOR

FIRST FLOOR PLAN_MINOR FOYER RECONFIGURATION

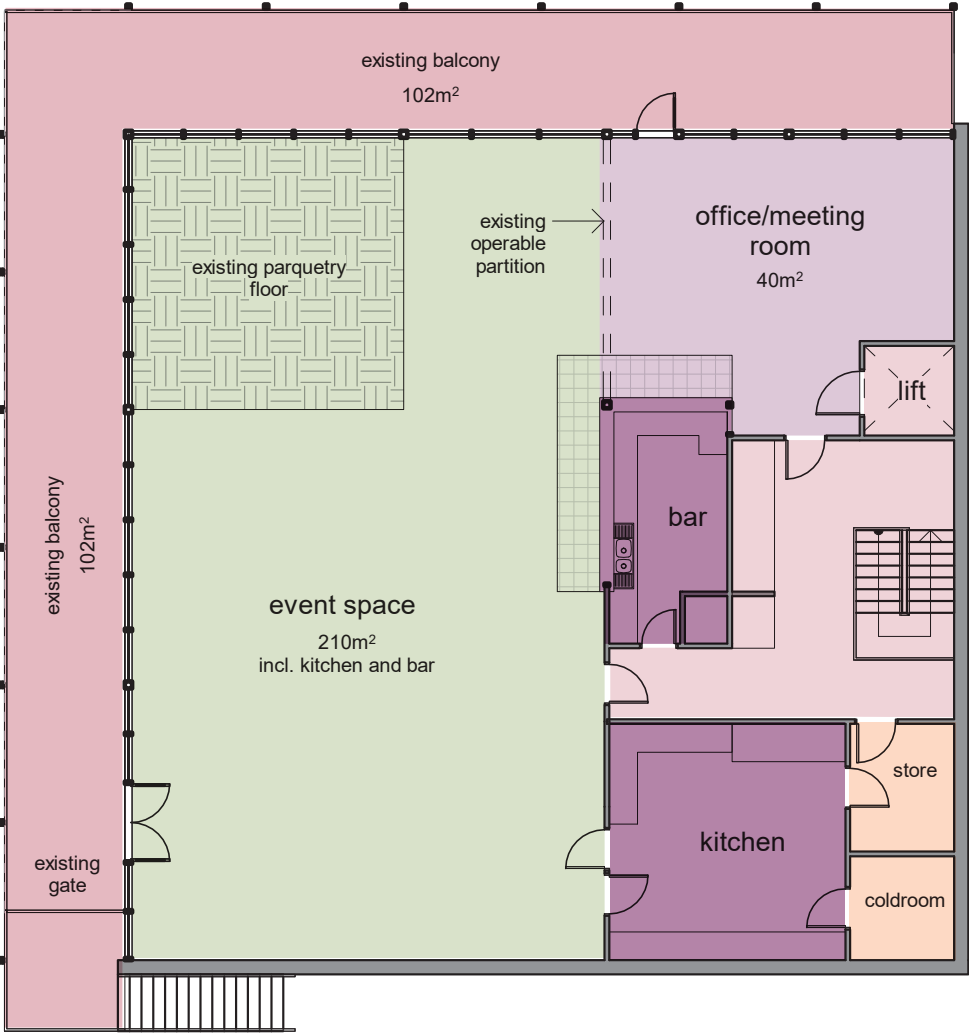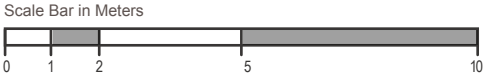


LEGEND

- Storage
- External covered viewing area
- Kitchen/bar
- Social/community room
- Office
- Foyer, stairs, lift




MORTLOCK PARK GIL LANGLEY BUILDING_STAGE 1_FIRST FLOOR_SCOPE OF WORKS

FIRST FLOOR PLAN_MINOR FOYER RECONFIGURATION

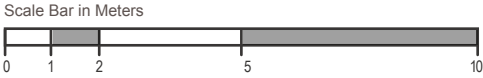

Please note the purpose of this plan is to demonstrate the areas that will undergo building works/refurbishment.
Any areas with no colour (left white) will remain untouched in existing conditions.

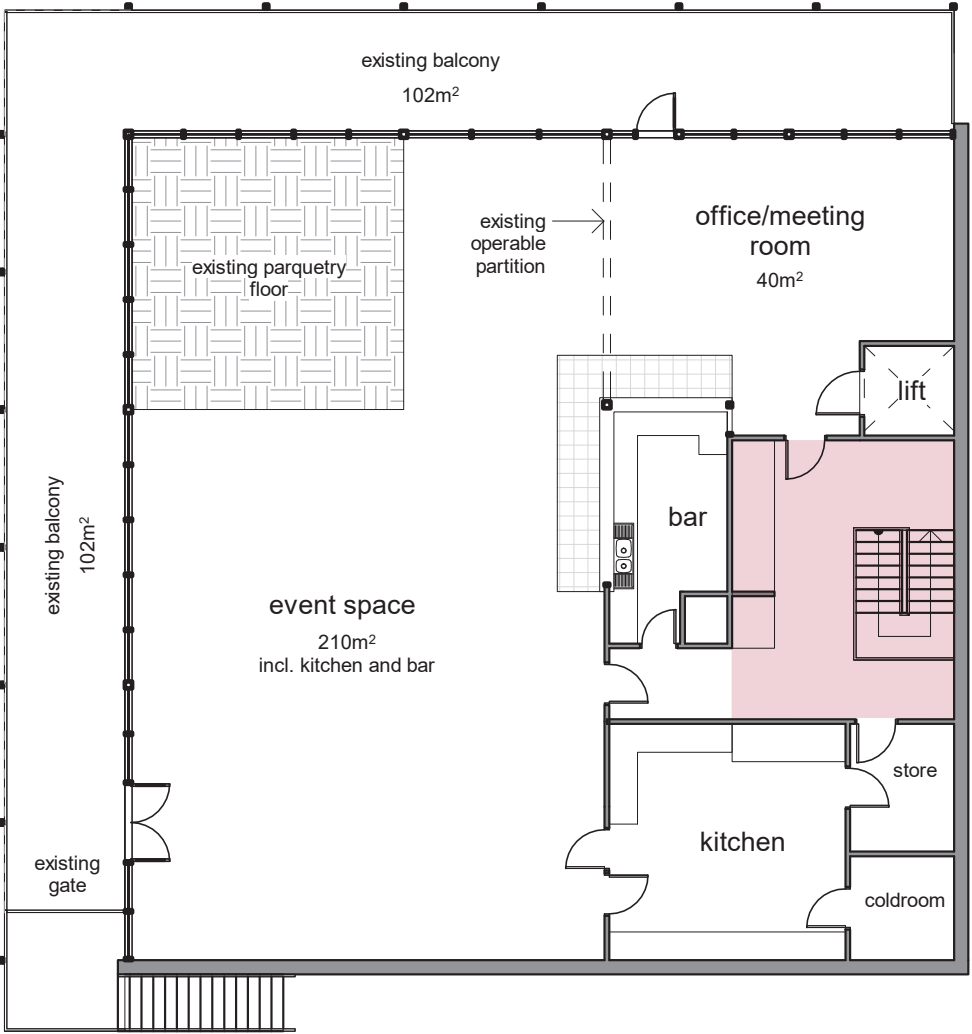


LEGEND

- Storage
- External covered viewing area
- Kitchen/bar
- Social/community room
- Office
- Foyer, stairs, lift

MORTLOCK PARK GIL LANGLEY BUILDING_STAGE 2_GROUND FLOOR

GROUND FLOOR_NEW BUILDING

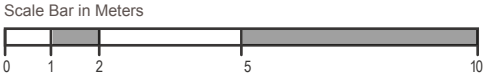

Scale Bar in Meters



A horizontal scale bar with a black outline. It has tick marks at 0, 1, 2, 5, and 10. The segment between 2 and 5 is shaded gray. The text "Scale Bar in Meters" is written above the bar.

Any areas with no colour (left white) will remain untouched in existing conditions.



MORTLOCK PARK GIL LANGLEY BUILDING_STAGE 2_FIRST FLOOR

FIRST FLOOR PLAN_NEW VIEWING DECK EXTENSION

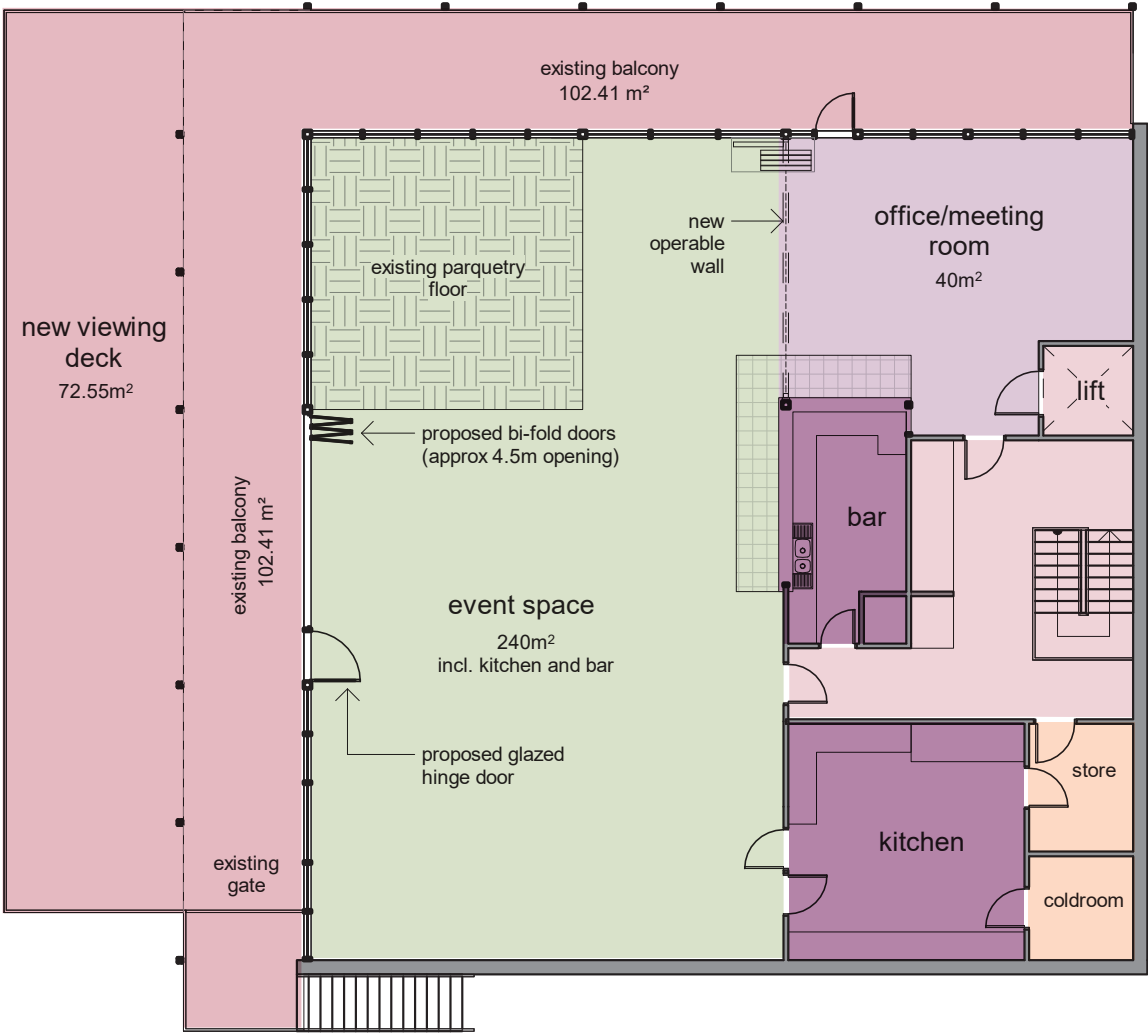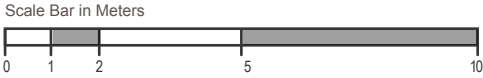


LEGEND

- Storage
- External covered viewing area (including new deck extension)
- Kitchen/bar
- Social/community room
- Office
- Foyer, stairs, lift




MORTLOCK PARK GIL LANGLEY BUILDING_STAGE 2_FIRST FLOOR_SCOPE OF WORKS

FIRST FLOOR PLAN_NEW VIEWING DECK EXTENSION

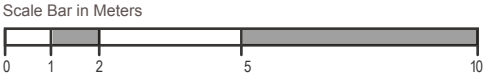

Please note the purpose of this plan is to demonstrate the areas that will undergo building works/refurbishment.
Any areas with no colour (left white) will remain untouched in existing conditions.

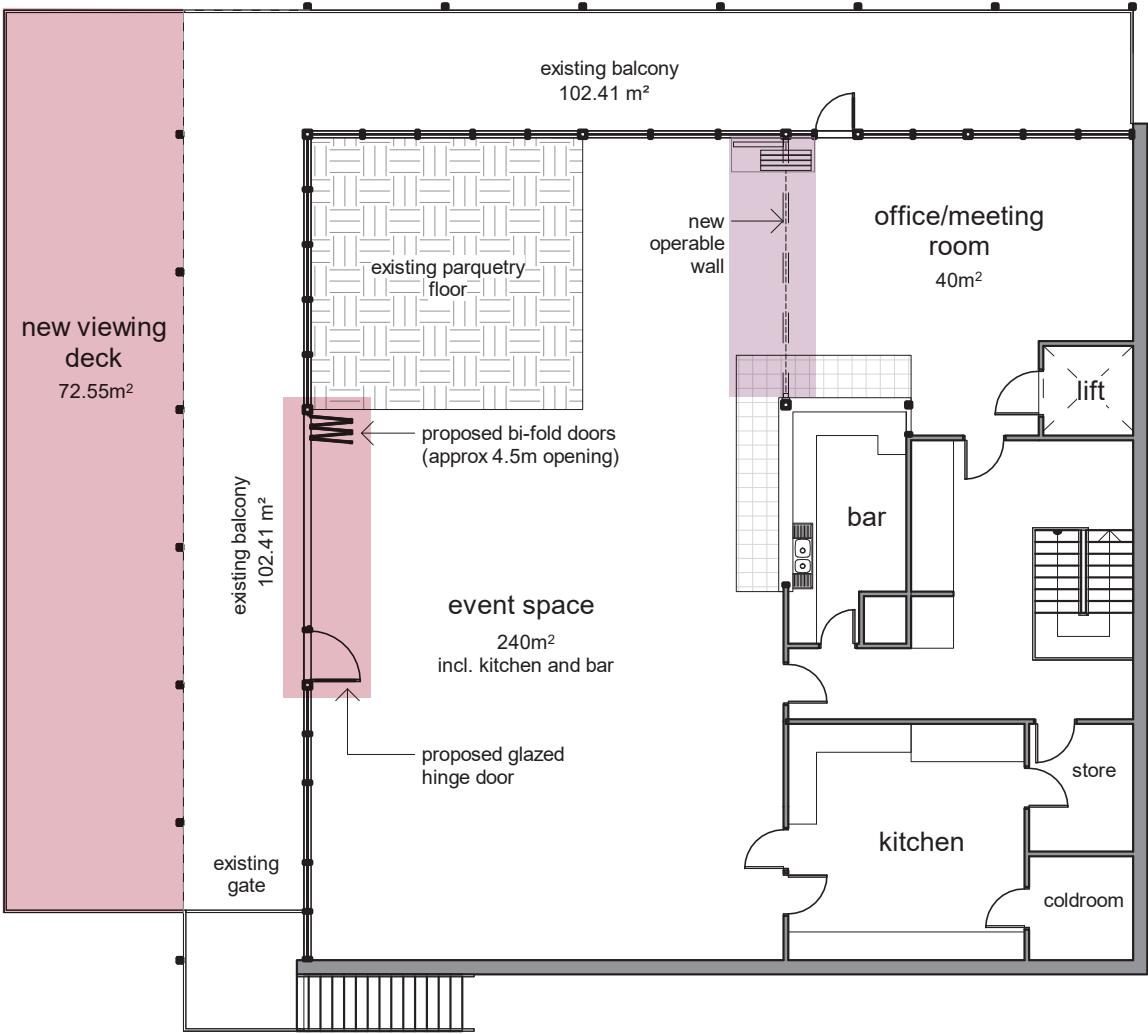

LEGEND

- Storage
- External covered viewing area (including new deck extension)
- Kitchen/bar
- Social/community room
- Office
- Foyer, stairs, lift

