


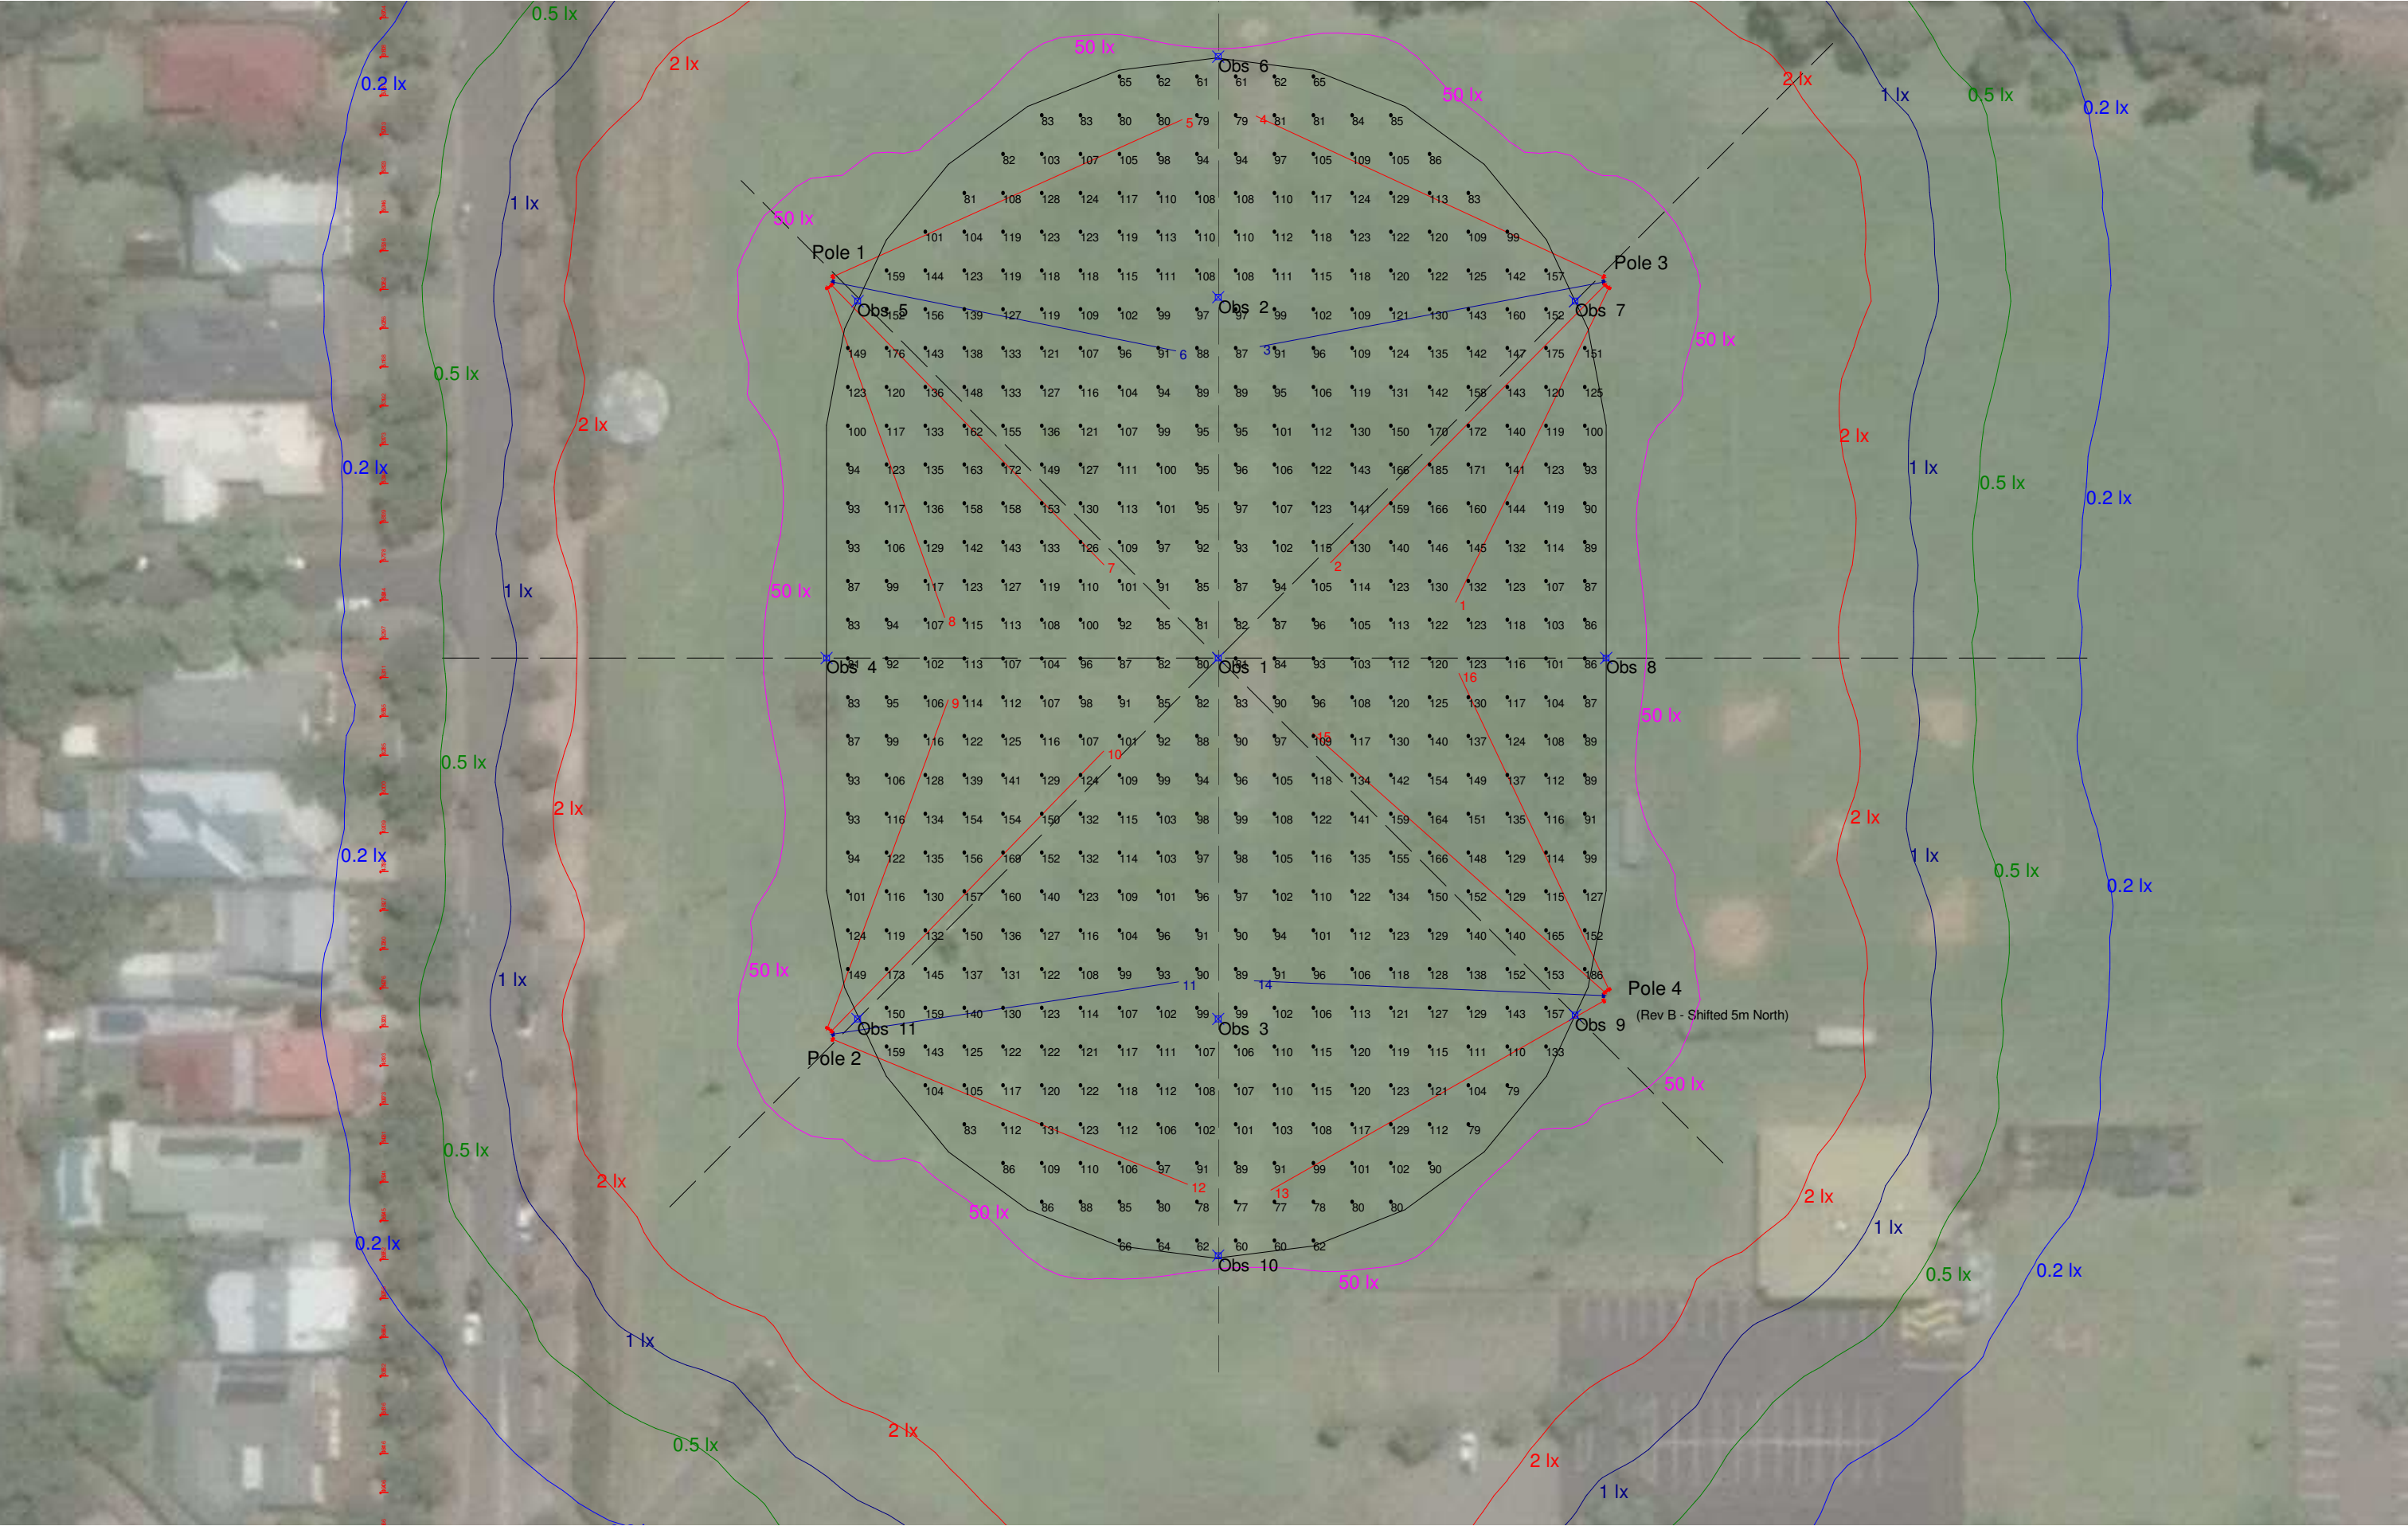

CLIENT DETAIL City of Mitcham	PROJECT NAME Mortlock Park - Oval Lighting - 22m 100Lux	SPORTSLIGHTING STEVE TANNER M. 0418 686 663 E. STANNER@SPORTSLIGHTINGSA.COM.AU	DATE: 18/07/2018 SCALE: NTS REV: C Page 1 of 2
---	---	--	--