



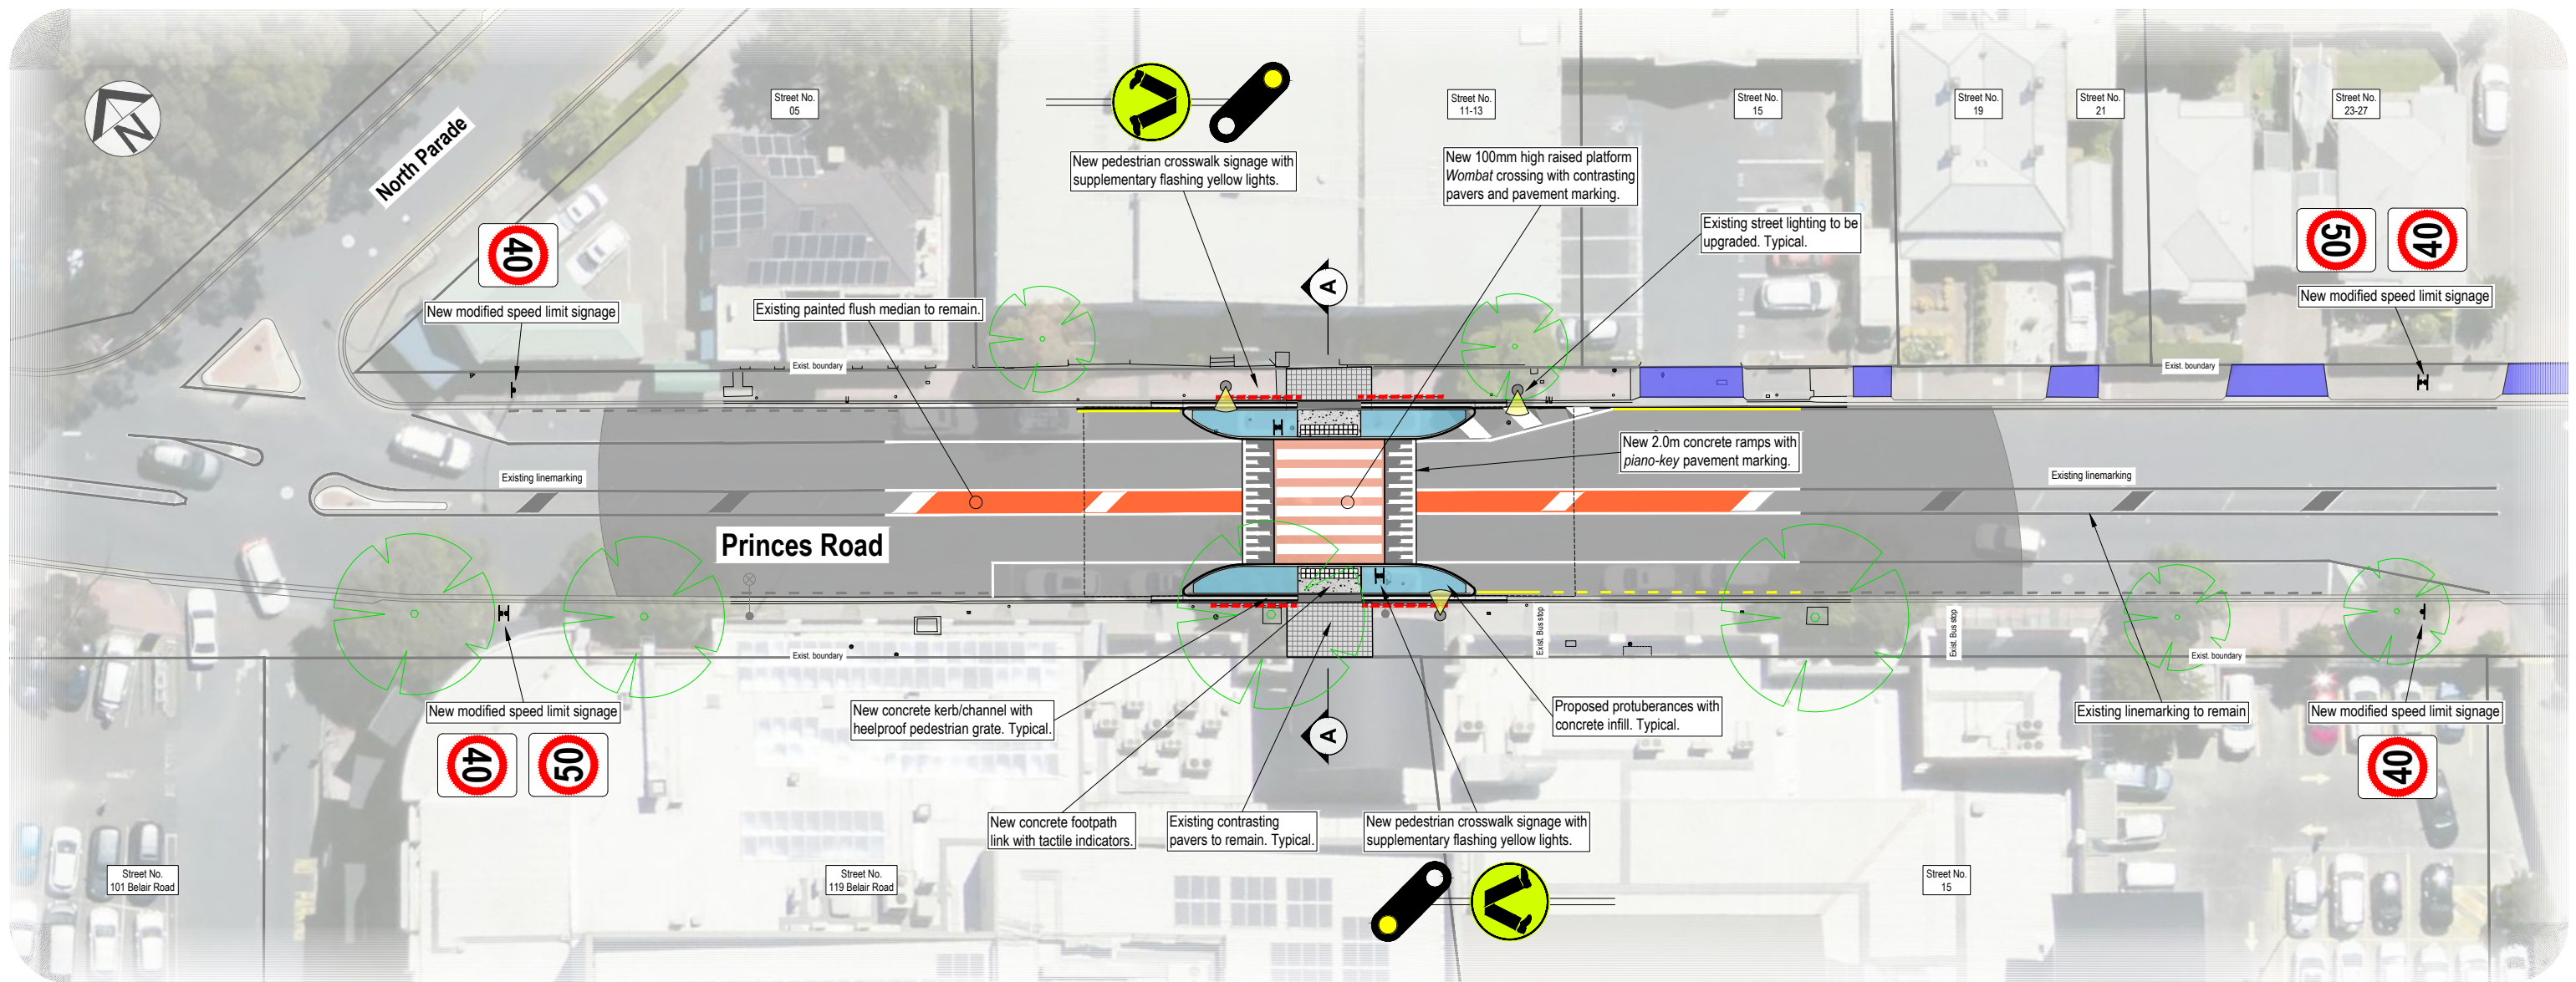

LEGEND

- Block paved raised platform
- Concrete footpath/landing
- 2.0m Concrete ramp with *piano-key* pavement marking.
- Concrete protuberances
- Pedestrian *heel-proof* trench grate
- Existing driveway/property access
- Existing block paving
- Tactile surface indicators to proposed concrete pad
- Existing pedestrian fence (to remain)
- Existing street lighting
- Proposed new/upgraded streetlight and pole
- Existing tree to remain

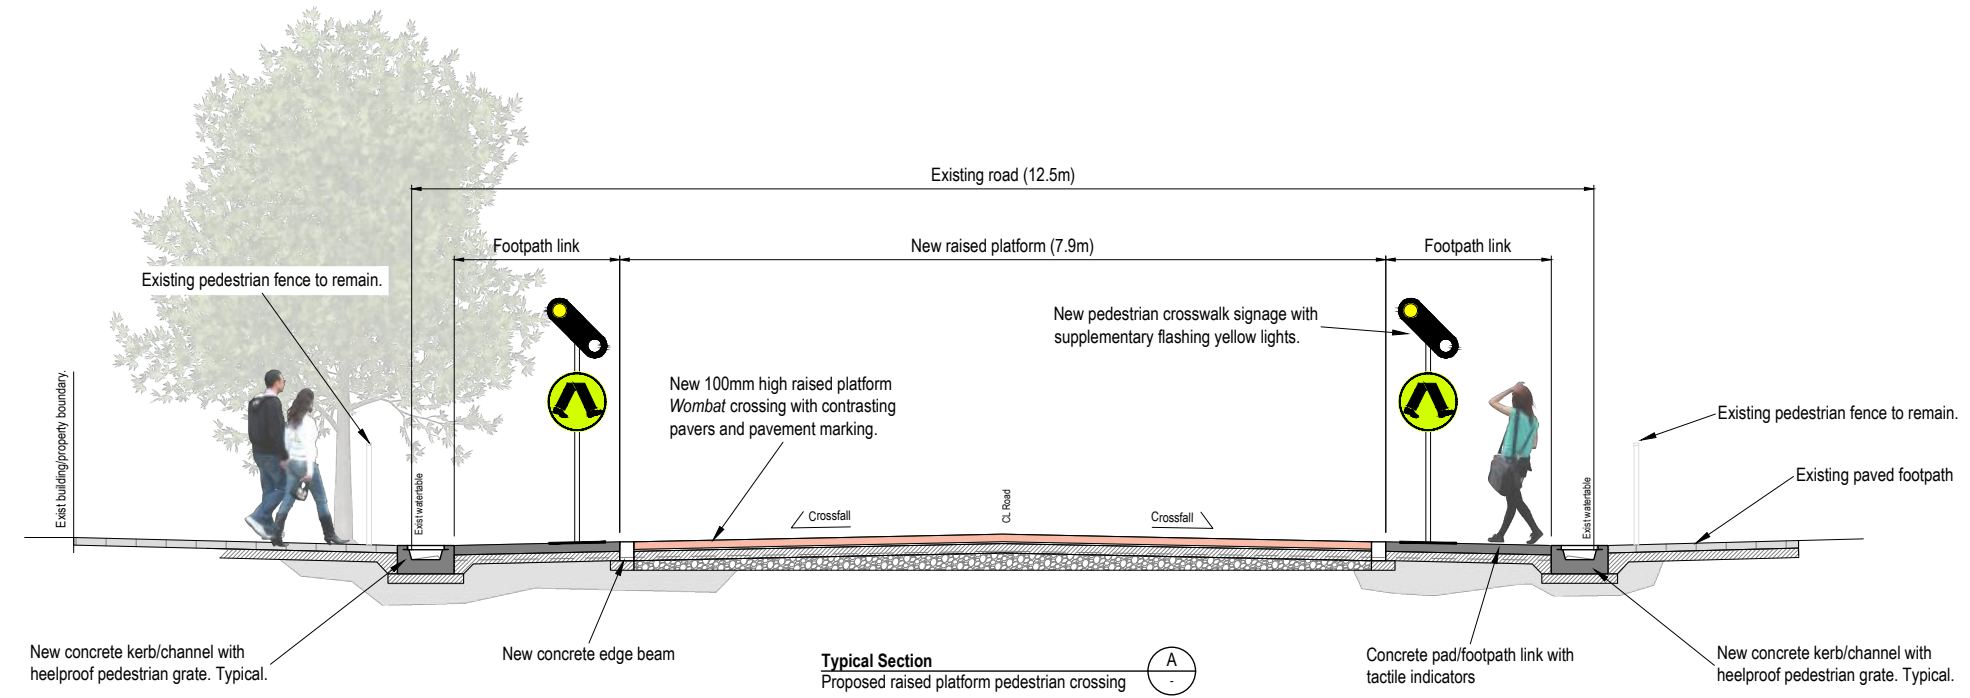

PROPOSED WOMBAT PEDESTRIAN CROSSING Princes Road, KINGSWOOD

