
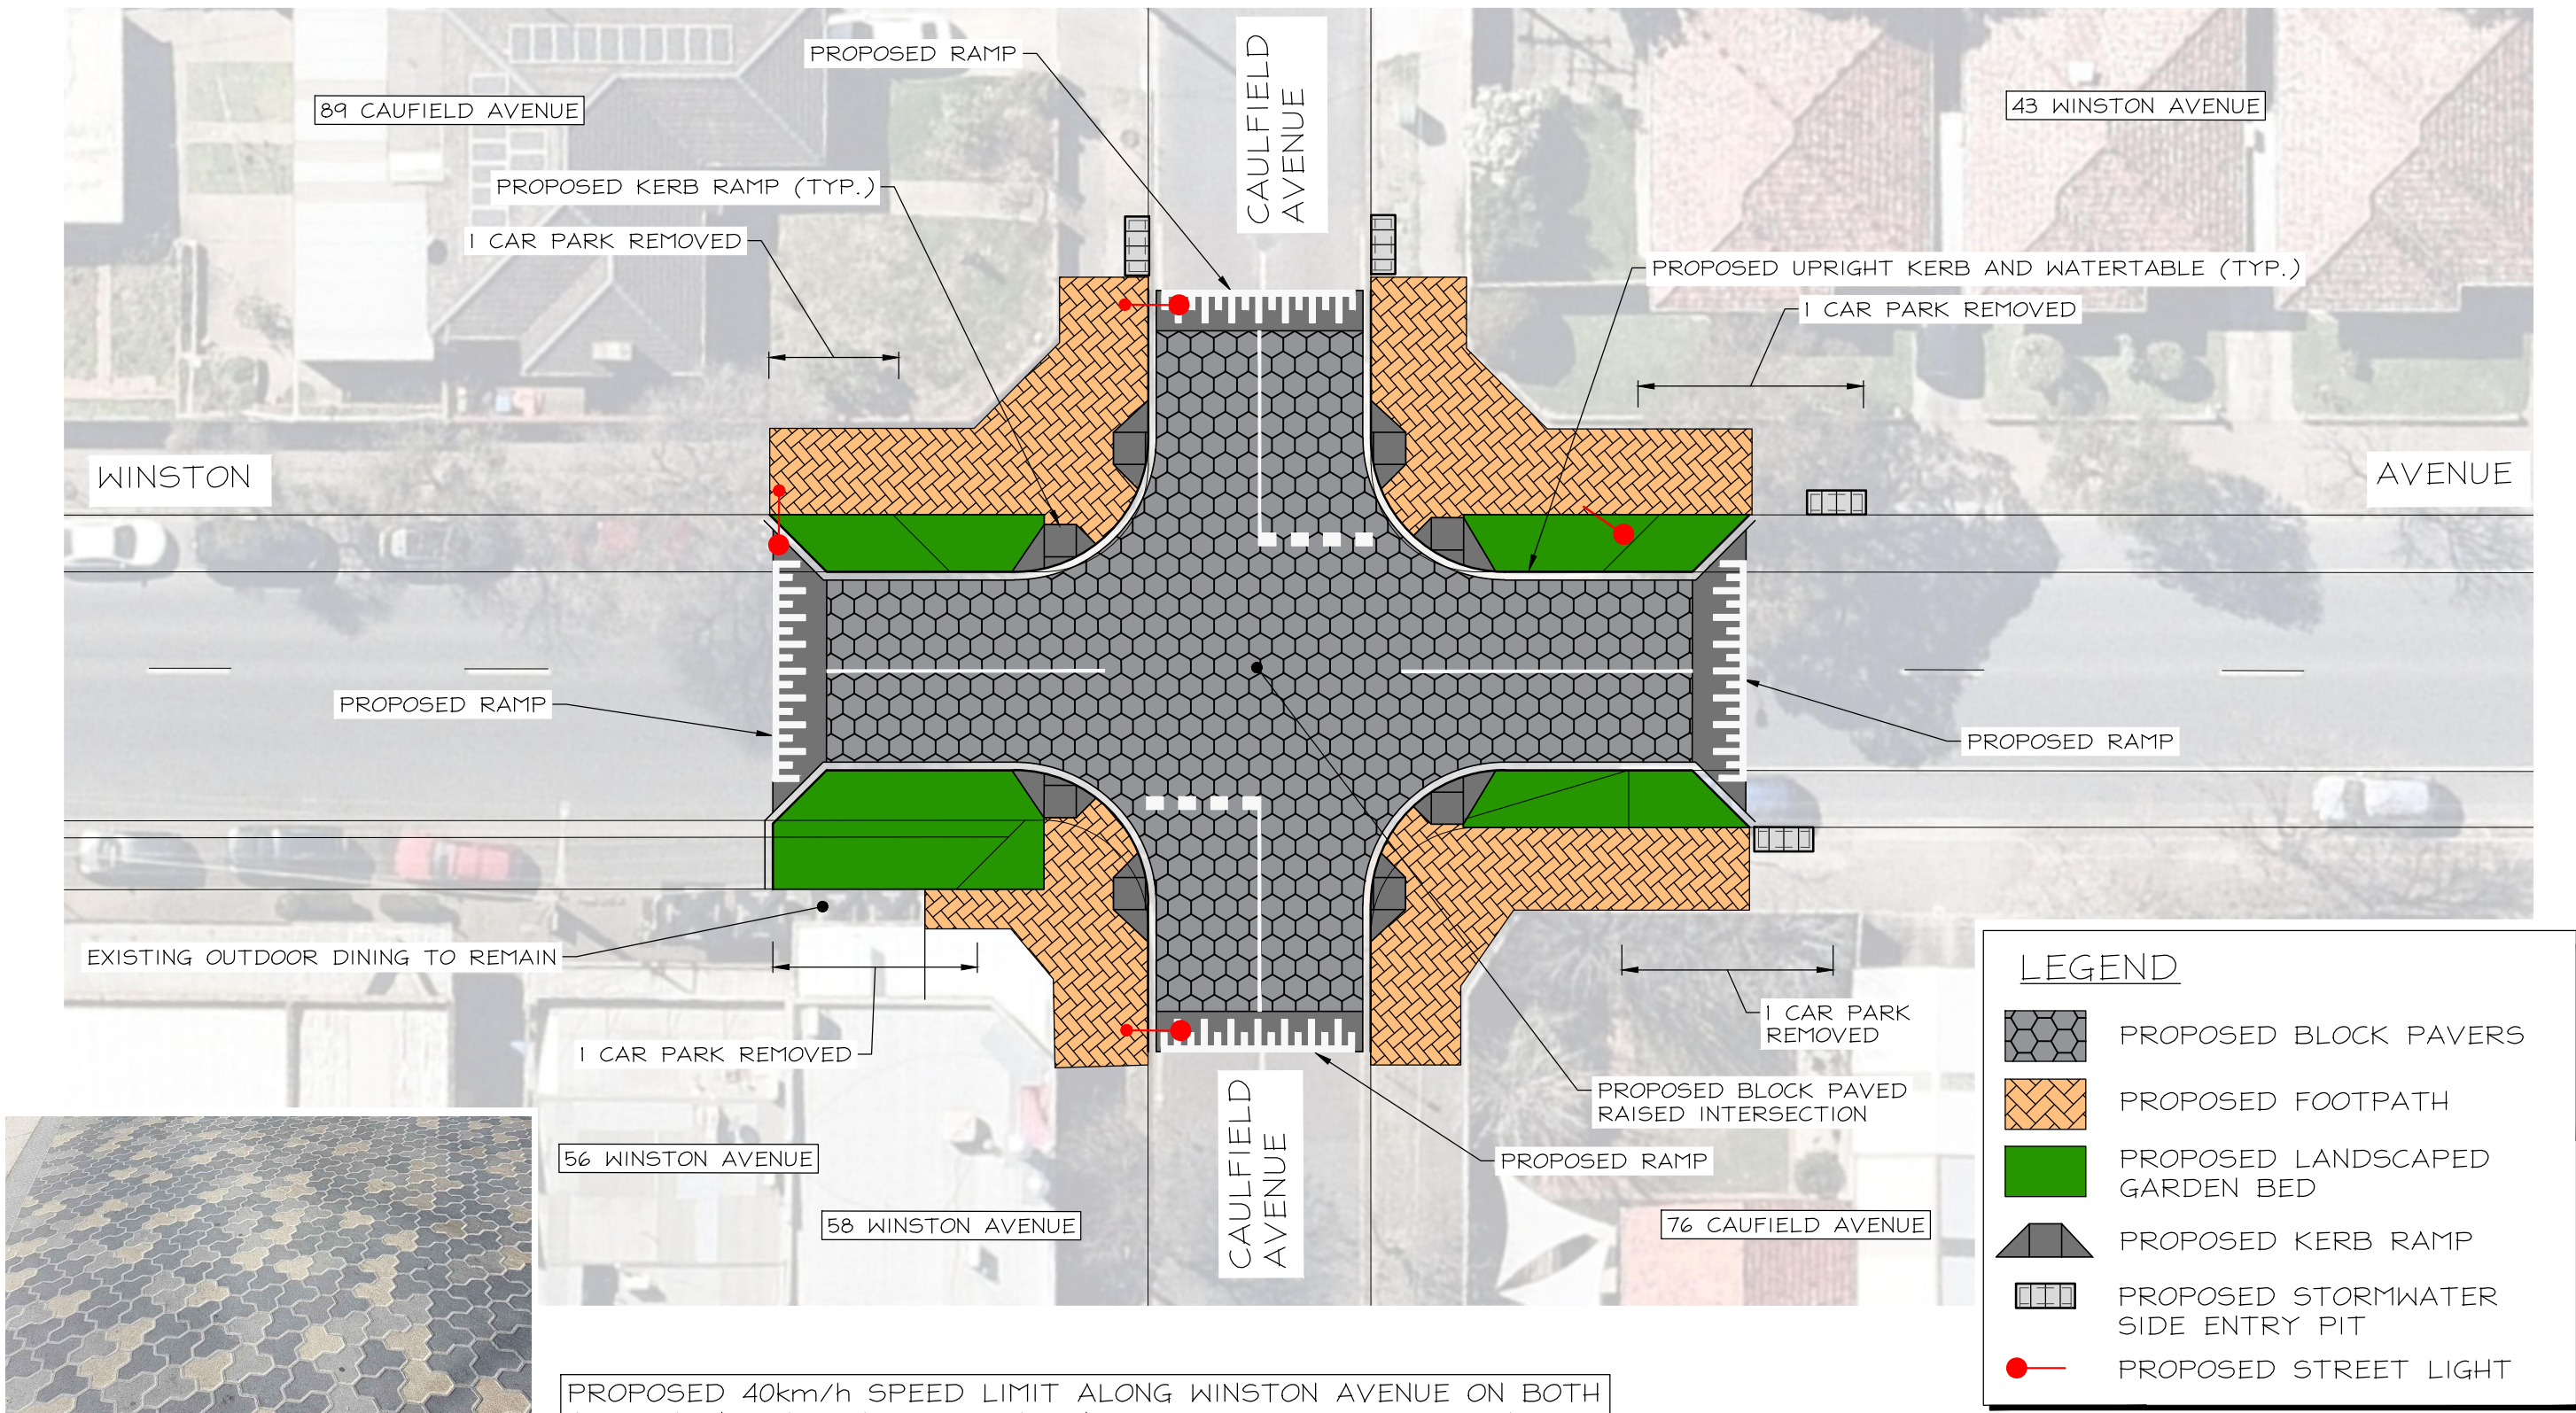


WINSTON AVENUE / CAULFIELD AVENUE CUMBERLAND PARK

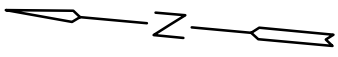

PROPOSED RAISED
INTERSECTION FINISH

PROPOSED 40km/h SPEED LIMIT ALONG WINSTON AVENUE ON BOTH
APPROACHES TO CAULFIELD AVENUE. PROPOSED SPEED LIMIT
MODIFICATION 100m TO 200m IN ADVANCE OF CAULFIELD AVENUE.

NOT FOR CONSTRUCTION



WINSTON AVE / CAULFIELD AVE
ROAD SAFETY IMPROVEMENTS
RAISED INTERSECTION TREATMENT
COMMUNITY ENGAGEMENT PLAN



CITY OF
MITCHAM
DRAWING No.
WGA231892
SHEET 100 Rev B A3