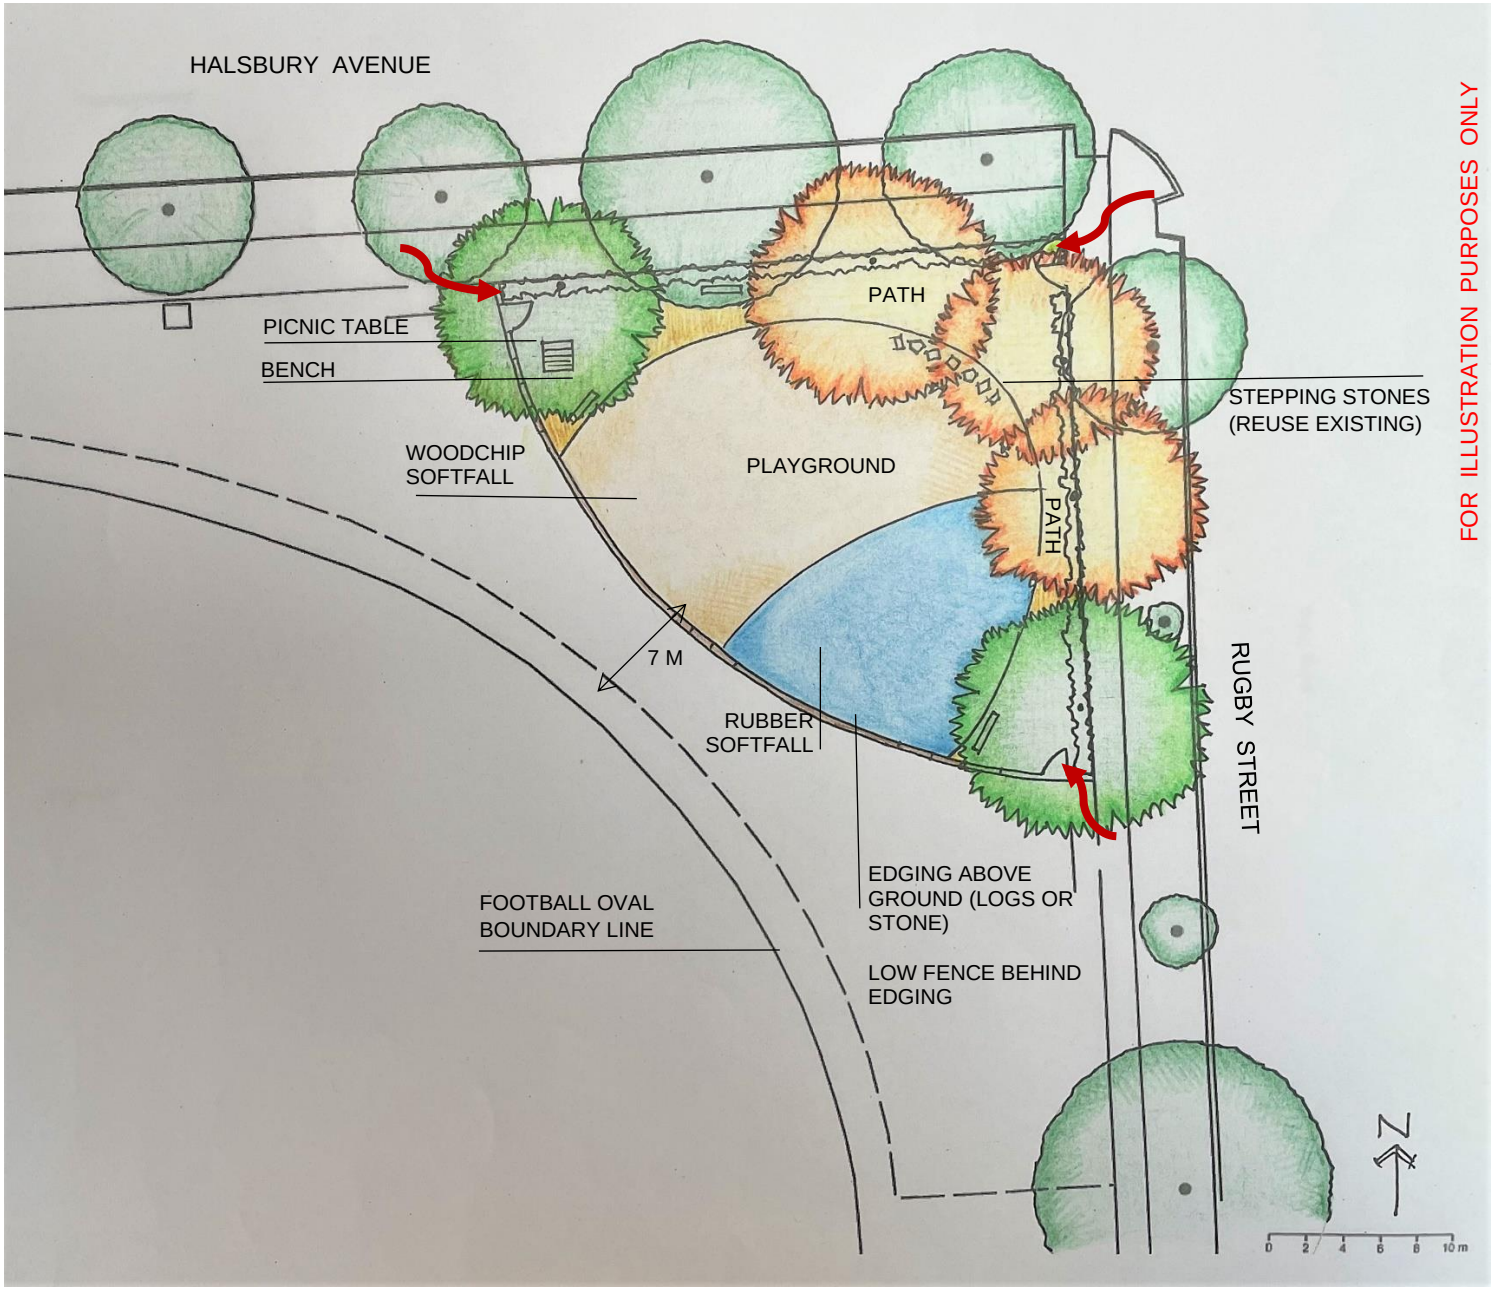


NOTES

1. PLAYGROUND
   - EQUIPMENT TYPE AND LAYOUT TO BE DETERMINED FOLLOWING COMMUNITY CONSULTATION AND BUDGET CONSIDERATIONS.
   - PLAYGROUND TO REMAIN RAISED ABOVE SURROUNDING GRASS SURFACE.
   - SETBACK AT LEAST 5-7 METRES FROM BOUNDARY LINE OF FOOTBALL OVAL
   - SOFTFALL TO CONSIST OF A WOODCHIP AREA AND RUBBER AREA.
   - OUTER EDGING (NEXT TO THE OVAL) TO BE CONSTRUCTED OF 400 MM DIAMETRE LOGS OR STONE OR A COMBINATION.
   - LOW FENCE (BLACK, POOL TYPE) TO BE INSTALLED BEHIND EDGING FOR ENTIRE LENGTH.
   - RED ARROWS INDICATE PROPOSED GATE LOCATIONS

2. ACCESS PATH – >2 METRES WIDE, CONSTRUCTED OF PERMEABLE CONCRETE PAVERS OR ALTERNATIVELY COMPACTED 8MM CRUSHED QUARRY SAND OVERLAYING AGGREGATE.

3. SEATING PROVIDED BY 1 X PICNIC TABLE & BENCHES; 3 X TIMBER BENCHES

4. NEW SHADE TREES ALONG FENCE LINES BETWEEN TWO ADJOINING PATHS.

KINGSWOOD OVAL

PLAYGROUND UPGRADE CONCEPT

25/8/22 JJK