



PROPOSED FOOTBRIDGE TYPE



PROPOSED GABION WALLS



PROPOSED VERTICAL RETAINING WALL THROUGH CREEK BANKS




PROPOSED FENCE TYPE



PROPOSED BOLLARD TYPE

NOT FOR CONSTRUCTION

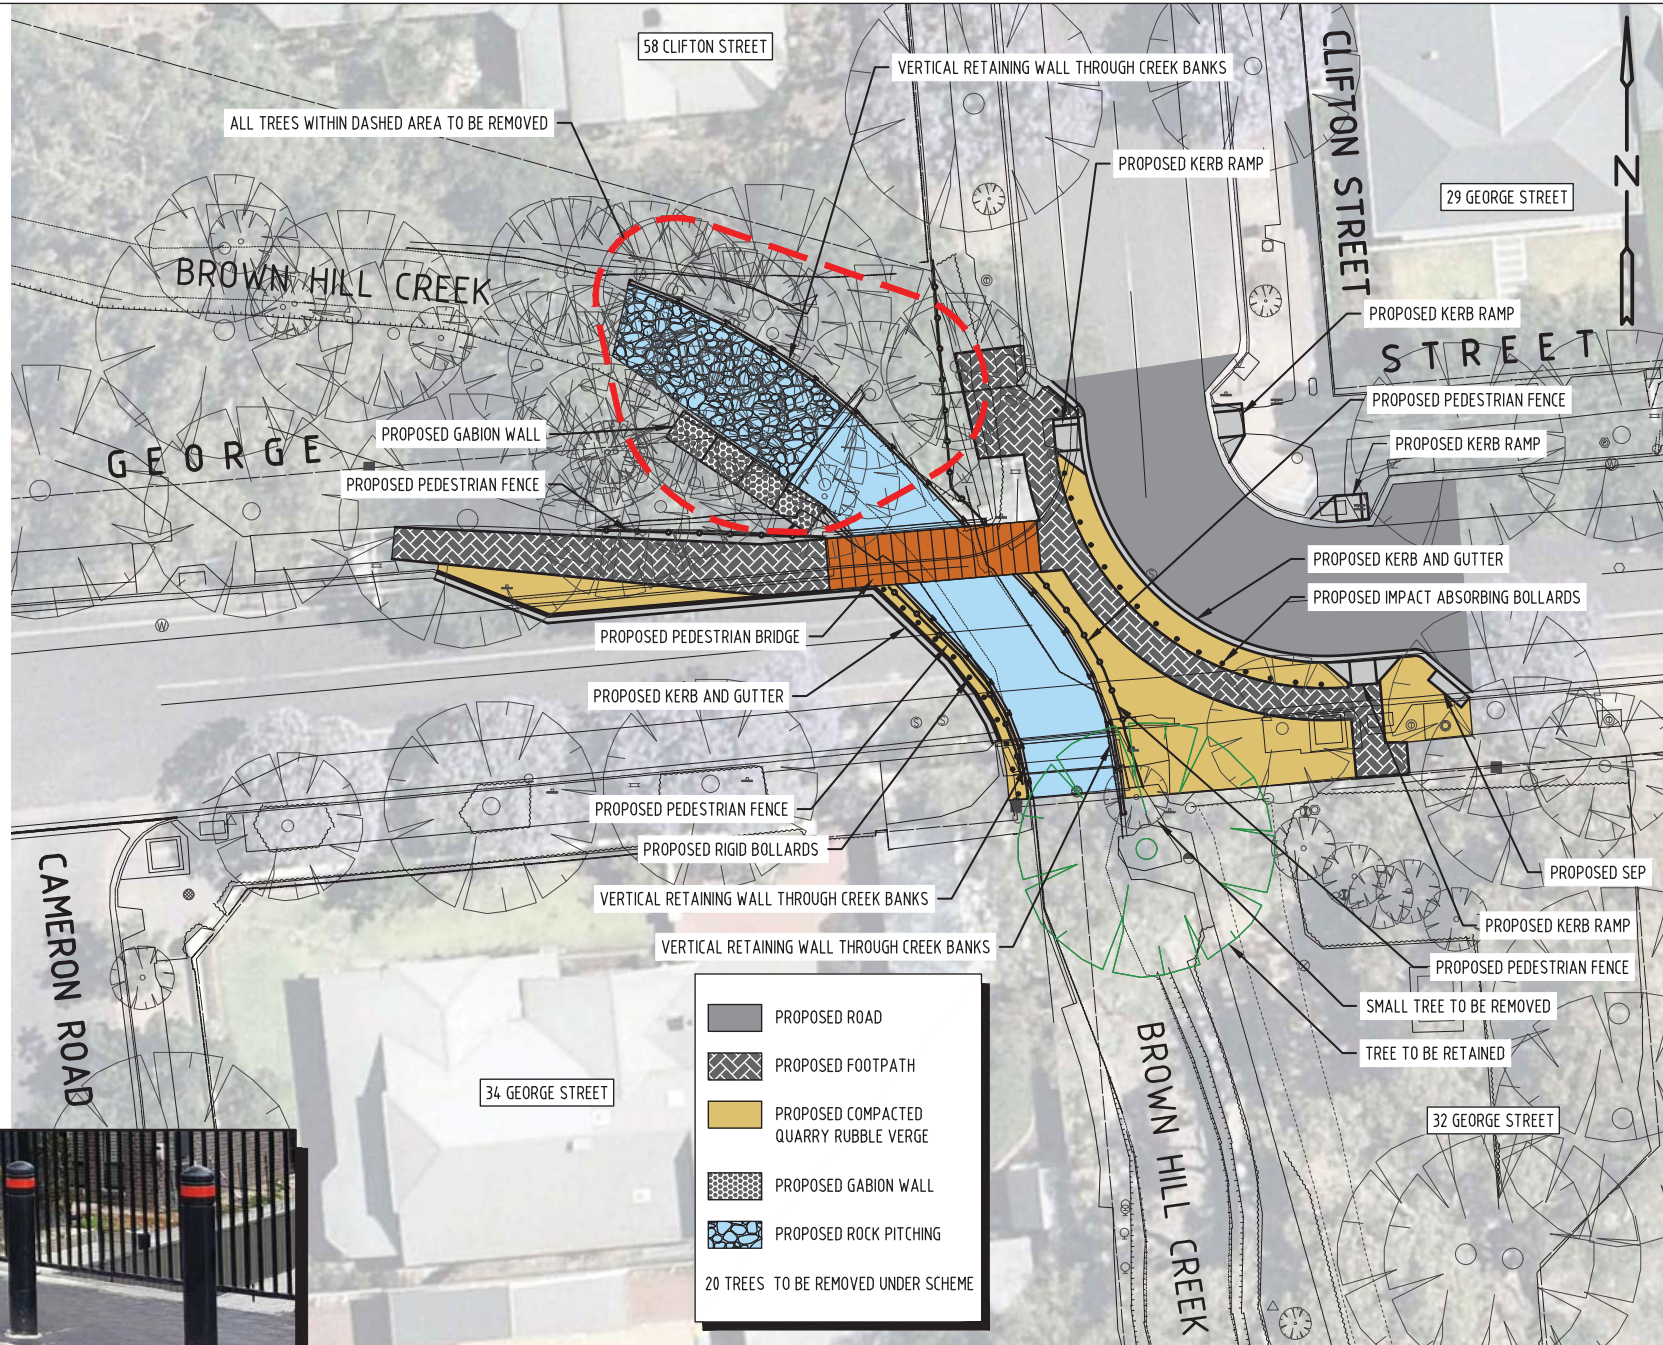

OPTION B

CLOSE GEORGE STREET, HAWTHORN TO VEHICLE TRAFFIC AT THE GEORGE STREET VEHICLE BRIDGE SITE BY REMOVING THE VEHICLE BRIDGE AND REPLACING IT WITH A PEDESTRIAN BRIDGE



CITY OF
MITCHAM

DRAWING No.

WGA201732

SHEET

0003 REV.D

A3