

Concept Plan



DENNIS STREET CARPARK UPGRADE, MITCHAM



DRAWING INDEX	
Sheet Number	Sheet Title
001	COVER SHEET AND DRAWING INDEX
002	GENERAL CONSTRUCTION - OPT A
003	TURNING MOVEMENTS - OPT A - SHEET 1
004	TURNING MOVEMENTS - OPT A - SHEET 2
005	PRELIMINARY LIGHTING DESIGN

THIS DRAWING IS TO BE VIEWED IN COLOUR AS SOME FEATURES / SYMBOLS ARE DIFFERENTIATED BY COLOUR. DRAWING NOT TO BE RELIED ON IF PRINTED IN GREYSCALE.


NOT FOR CONSTRUCTION

CITY OF MITCHAM

DENNIS STREET CARPARK UPGRADE
MITCHAM, SA
COVER SHEET AND DRAWING INDEX

FILENAME:	PROJECT NUMBER	DRAWING NUMBER	REVISION
230836_COVER OPT A.DWG	230836	001	B

D:\RONAN.MACKAY\ACPUBLISH_34712\230836_COVER OPT A.DWG -COVER- (17-07-24 10:01:44AM)

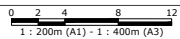

SHEET SIZE
A1

COORDS: GDA2020 MGA ZONE 54
DATUM: ALL LEVELS TO A.H.D.

SCALE: 1:200

SURVEYED: TOTAL CONSTRUCTION SURVEYED: PTY AND

SURVEY DATE: 06/10/23

APPROVED / PROJECT LEADER

B	REVISED FOLLOWING COUNCIL REVIEW	17/07/24	TH	RM
A	PRELIMINARY DESIGN SUBMISSION	18.04.24	TH	RM
REV	AMENDMENT / REASON FOR ISSUE	DATE	DES.	DWN.

© TONKIN CONSULTING

PUBLIC UTILITIES:

THE SERVICES SHOWN ARE DERIVED FROM PLANS OBTAINED FROM THE RELEVANT SERVICE AUTHORITIES. IT IS THE RESPONSIBILITY OF THE CONTRACTOR TO ARRANGE WITH THE RELEVANT SERVICE AUTHORITIES FOR CONFIRMATION OF SERVICES AND THEIR LOCATION BEFORE EXCAVATION WORK COMMENCES.





tonkin 
tonkin.com.au




FIGURE A - TRUEGRID PRO PLUS PERMEABLE PAVING WITH SUPERSPOT LINEMARKING

FIGURE B - TRUEGRID PRO PLUS
PERMEABLE PAVING WITH
SUPERSPOT LINEMARKING

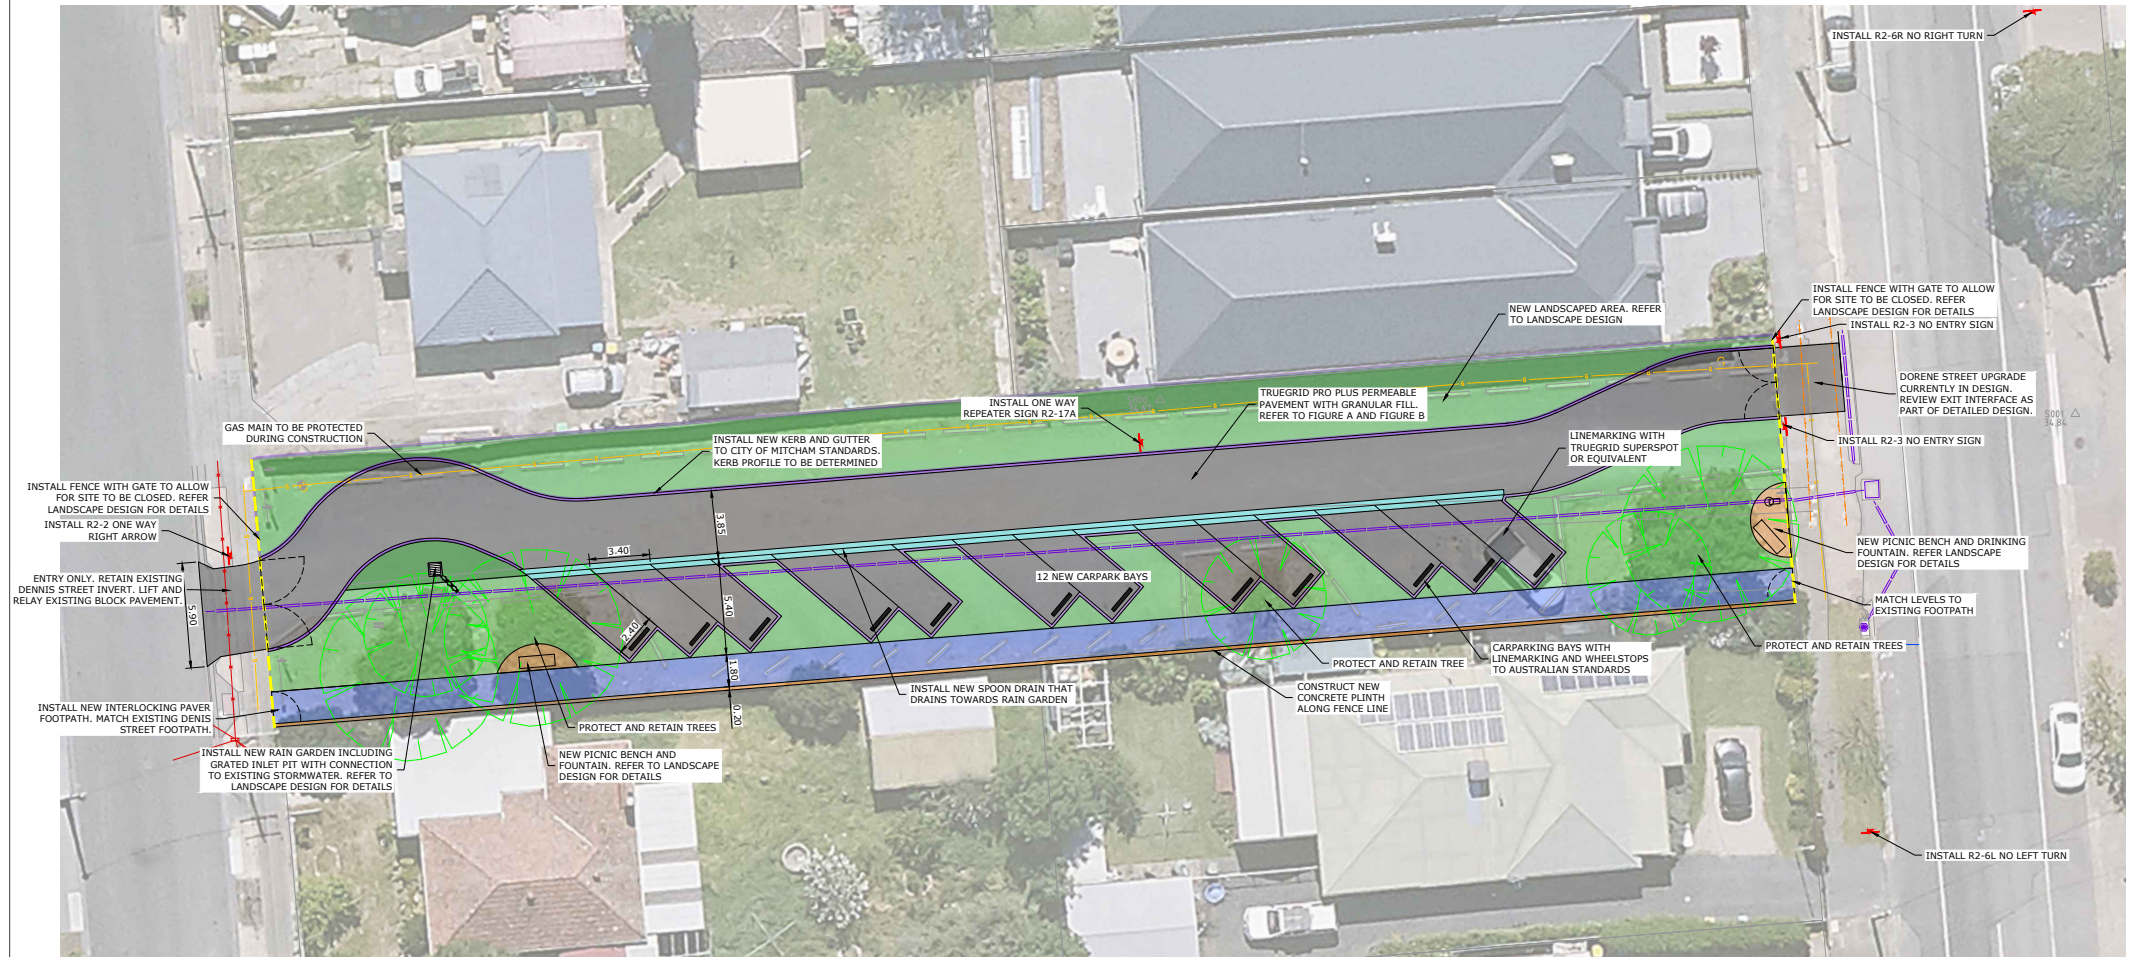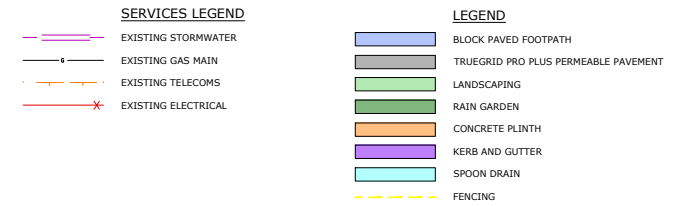

THIS DRAWING IS TO BE VIEWED IN COLOUR AS SOME FEATURES / SYMBOLS ARE DIFFERENTIATED BY COLOUR. DRAWING NOT TO BE RELIED ON IF PRINTED IN GREYSCALE.

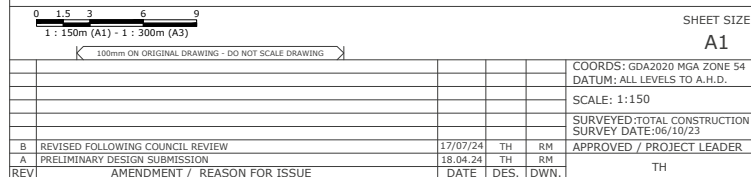

PUBLIC UTILITIES:
THE SERVICES SHOWN ARE DERIVED FROM PLANS OBTAINED FROM THE RELEVANT SERVICE AUTHORITIES. IT IS THE RESPONSIBILITY OF THE CONTRACTOR TO ARRANGE WITH THE RELEVANT SERVICE AUTHORITIES FOR CONFIRMATION OF SERVICES AND THEIR LOCATION BEFORE EXCAVATION WORK COMMENCES.




NOT FOR CONSTRUCTION

CITY OF MITCHAM

DENNIS STREET CARPARK UPGRADE
MITCHAM, SA
GENERAL CONSTRUCTION - OPT A

FILENAME:	PROJECT NUMBER	DRAWING NUMBER	REVISION
230836_GENERAL CONSTRUCTION OPT A.DWG	230836	002	B

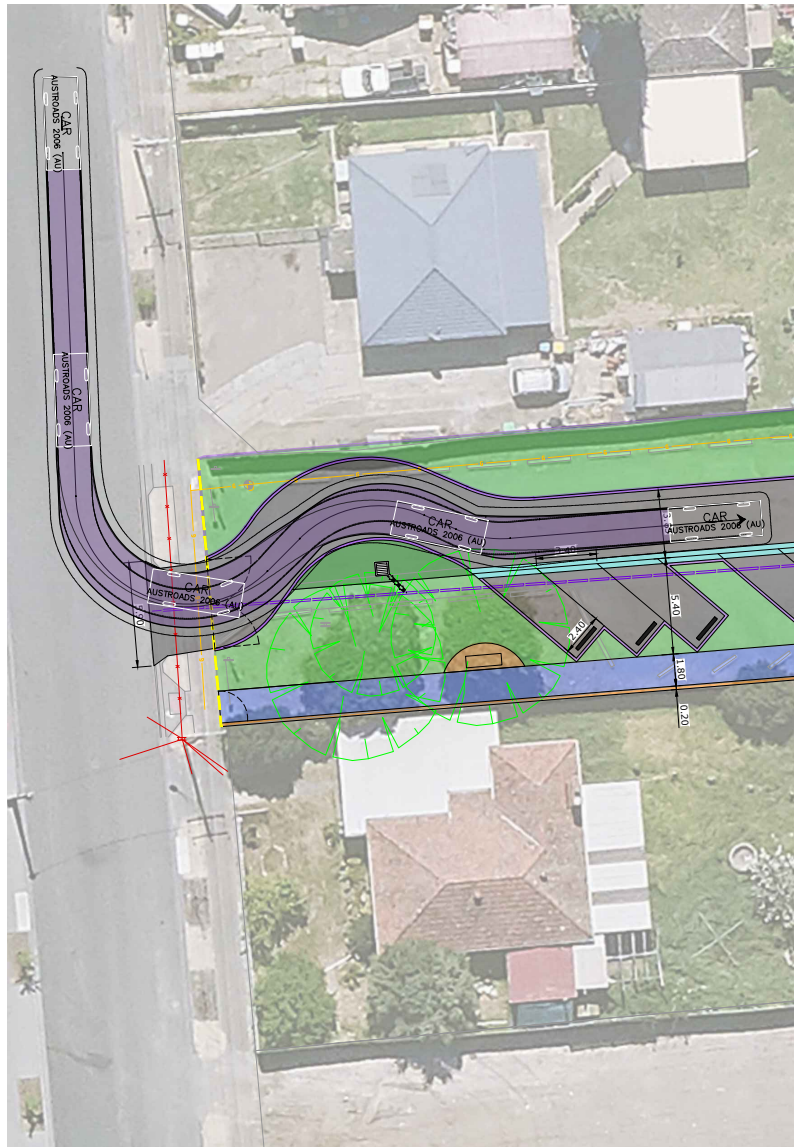

THIS DRAWING IS TO BE VIEWED IN COLOUR AS SOME FEATURES / SYMBOLS ARE DIFFERENTIATED BY COLOUR. DRAWING NOT TO BE RELIED ON IF PRINTED IN GREYSCALE.

NOT FOR CONSTRUCTION

CITY OF MITCHAM

DENNIS STREET CARPARK UPGRADE
MITCHAM, SA
TURNING MOVEMENTS - OPT A - SHEET 1

tonkin

tonkin.com.au

FILENAME: 230836_TURNING MOVEMENTS OPT A.DWG PROJECT NUMBER 230836 DRAWING NUMBER 003 REVISION B

0 1.5 3 6 9
1 : 150m (A1) - 1 : 300m (A3)

100mm ON ORIGINAL DRAWING - DO NOT SCALE DRAWING

SHEET SIZE
A1

COORDS: GDA2020 MGA ZONE 54
DATUM: ALL LEVELS TO A.H.D.

SCALE: 1:150

SURVEYED: TOTAL CONSTRUCTION SURVEYED: 17/07/24
SURVEY DATE: 06/10/23



APPROVED / PROJECT LEADER

TH



REV	AMENDMENT / REASON FOR ISSUE	DATE	DES.	DWN.
B	REVISED FOLLOWING COUNCIL REVIEW	17/07/24	TH	RM
A	PRELIMINARY DESIGN SUBMISSION	18.04.24	TH	RM

PUBLIC UTILITIES:
THE SERVICES SHOWN ARE DERIVED FROM PLANS OBTAINED FROM THE RELEVANT SERVICE AUTHORITIES. IT IS THE RESPONSIBILITY OF THE CONTRACTOR TO ARRANGE WITH THE RELEVANT SERVICE AUTHORITIES FOR CONFIRMATION OF SERVICES AND THEIR LOCATION BEFORE EXCAVATION WORK COMMENCES.

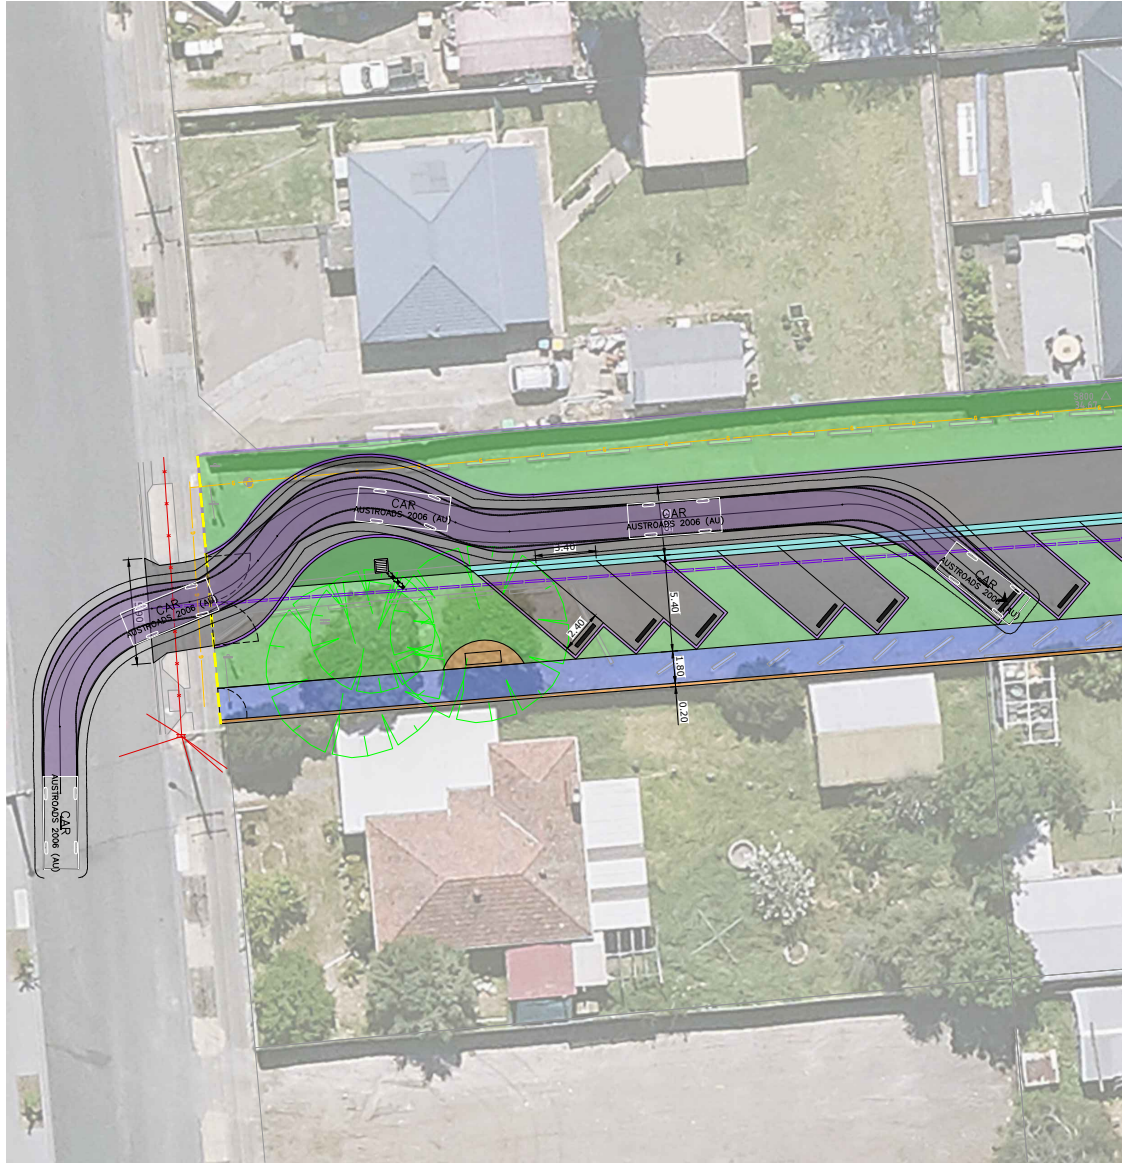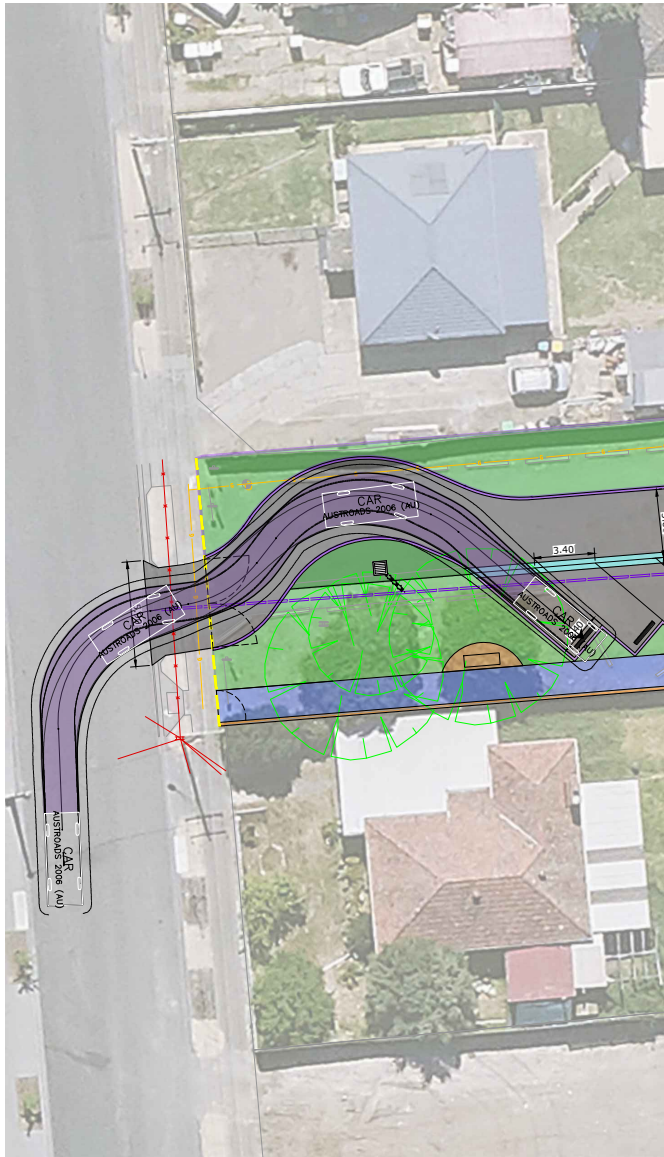

THIS DRAWING IS TO BE VIEWED IN COLOUR AS SOME FEATURES / SYMBOLS ARE DIFFERENTIATED BY COLOUR. DRAWING NOT TO BE RELIED ON IF PRINTED IN GREYSCALE.

NOT FOR CONSTRUCTION

CITY OF MITCHAM
DENNIS STREET CARPARK UPGRADE
MITCHAM, SA
TURNING MOVEMENTS - OPT A - SHEET 2

tonkin
tonkin.com.au

FILENAME: 230836_TURNING MOVEMENTS OPT A.DWG PROJECT NUMBER: 230836 DRAWING NUMBER: 004 REVISION: B

0 1.5 3 6 9
1 : 150m (A1) - 1 : 300m (A3)

SHEET SIZE
A1



100mm ON ORIGINAL DRAWING - DO NOT SCALE DRAWING				COORDS: GDA2020 MGA ZONE 54 DATUM: ALL LEVELS TO A.H.D. SCALE: 1:150 SURVEYED: TOTAL CONSTRUCTION SURVEY (T.C.S.) SURVEY DATE: 06/10/23			
B	REVISED FOLLOWING COUNCIL REVIEW	17/07/24	TH	RM	APPROVED / PROJECT LEADER		
A	PRELIMINARY DESIGN SUBMISSION	18.04.24	TH	RM			
REV	AMENDMENT / REASON FOR ISSUE	DATE	DES.	DWN.	TH		

PUBLIC UTILITIES:
THE SERVICES SHOWN ARE DERIVED FROM PLANS OBTAINED FROM THE RELEVANT SERVICE AUTHORITIES. IT IS THE RESPONSIBILITY OF THE CONTRACTOR TO ARRANGE WITH THE RELEVANT SERVICE AUTHORITIES FOR CONFIRMATION OF SERVICES AND THEIR LOCATION BEFORE EXCAVATION WORK COMMENCES.



LIGHTING TABLE

POL E No	POLE HEIGHT	POLE OUTREACH	LUMINAIRE TYPE	POLE TYPE
1	6.0	1.0	60W AEROMAX T2 4000K	6 BASE HINGE POLE, POWDER COATED BLACK. REFER M-PA005-C
2	6.0	1.0	60W AEROMAX T2 4000K	6 BASE HINGE POLE, POWDER COATED BLACK. REFER M-PA005-C
3	8.0	1.0	60W AEROMAX T2 4000K	6 BASE HINGE POLE, POWDER COATED BLACK. REFER M-PA005-C
4	6.0	1.0	60W AEROMAX T2 4000K	6 BASE HINGE POLE, POWDER COATED BLACK. REFER M-PA005-C
5	8.0	1.0	60W AEROMAX T2 4000K	6 BASE HINGE POLE, POWDER COATED BLACK. REFER M-PA005-C

LEGEND



THIS DRAWING IS TO BE VIEWED IN COLOUR AS SOME FEATURES / SYMBOLS ARE DIFFERENTIATED BY COLOUR. DRAWING NOT TO BE RELIED ON IF PRINTED IN GREYSCALE.

NOT FOR CONSTRUCTION

CITY OF MITCHAM

DENNIS STREET CARPARK UPGRADE
MITCHAM, SA
PRELIMINARY LIGHTING DESIGN



tonkin.com.au

FILENAME: 230836_LIGHTING DESIGN.DWG PROJECT NUMBER: 230836 DRAWING NUMBER: 005 REVISION: B

PUBLIC UTILITIES:
THE SERVICES SHOWN ARE DERIVED FROM PLANS OBTAINED FROM THE RELEVANT SERVICE AUTHORITIES. IT IS THE RESPONSIBILITY OF THE CONTRACTOR TO ARRANGE WITH THE RELEVANT SERVICE AUTHORITIES FOR CONFIRMATION OF SERVICES AND THEIR LOCATION BEFORE EXCAVATION WORK COMMENCES.

0 1.5 3 6
150 1 : 150m (A1) - 1 : 300m (A3)

SHEET SIZE
A1



100mm ON ORIGINAL DRAWING - DO NOT SCALE DRAWING				COORDS: GDA2020 MGA ZONE 54			
				DATUM: ALL LEVELS TO A.H.D.			
				SCALE: 1:150			
				SURVEYED/TOTAL CONSTRUCTION SURVEYED/TH			
				SURVEY DATE:06/10/23			
B	REVISED FOLLOWING COUNCIL REVIEW	17/07/24	TH	RM	APPROVED / PROJECT LEADER		
A	PRELIMINARY DESIGN SUBMISSION	18.04.24	TH	RM			
REV	AMENDMENT / REASON FOR ISSUE	DATE	DES.	DWN.	TH		