


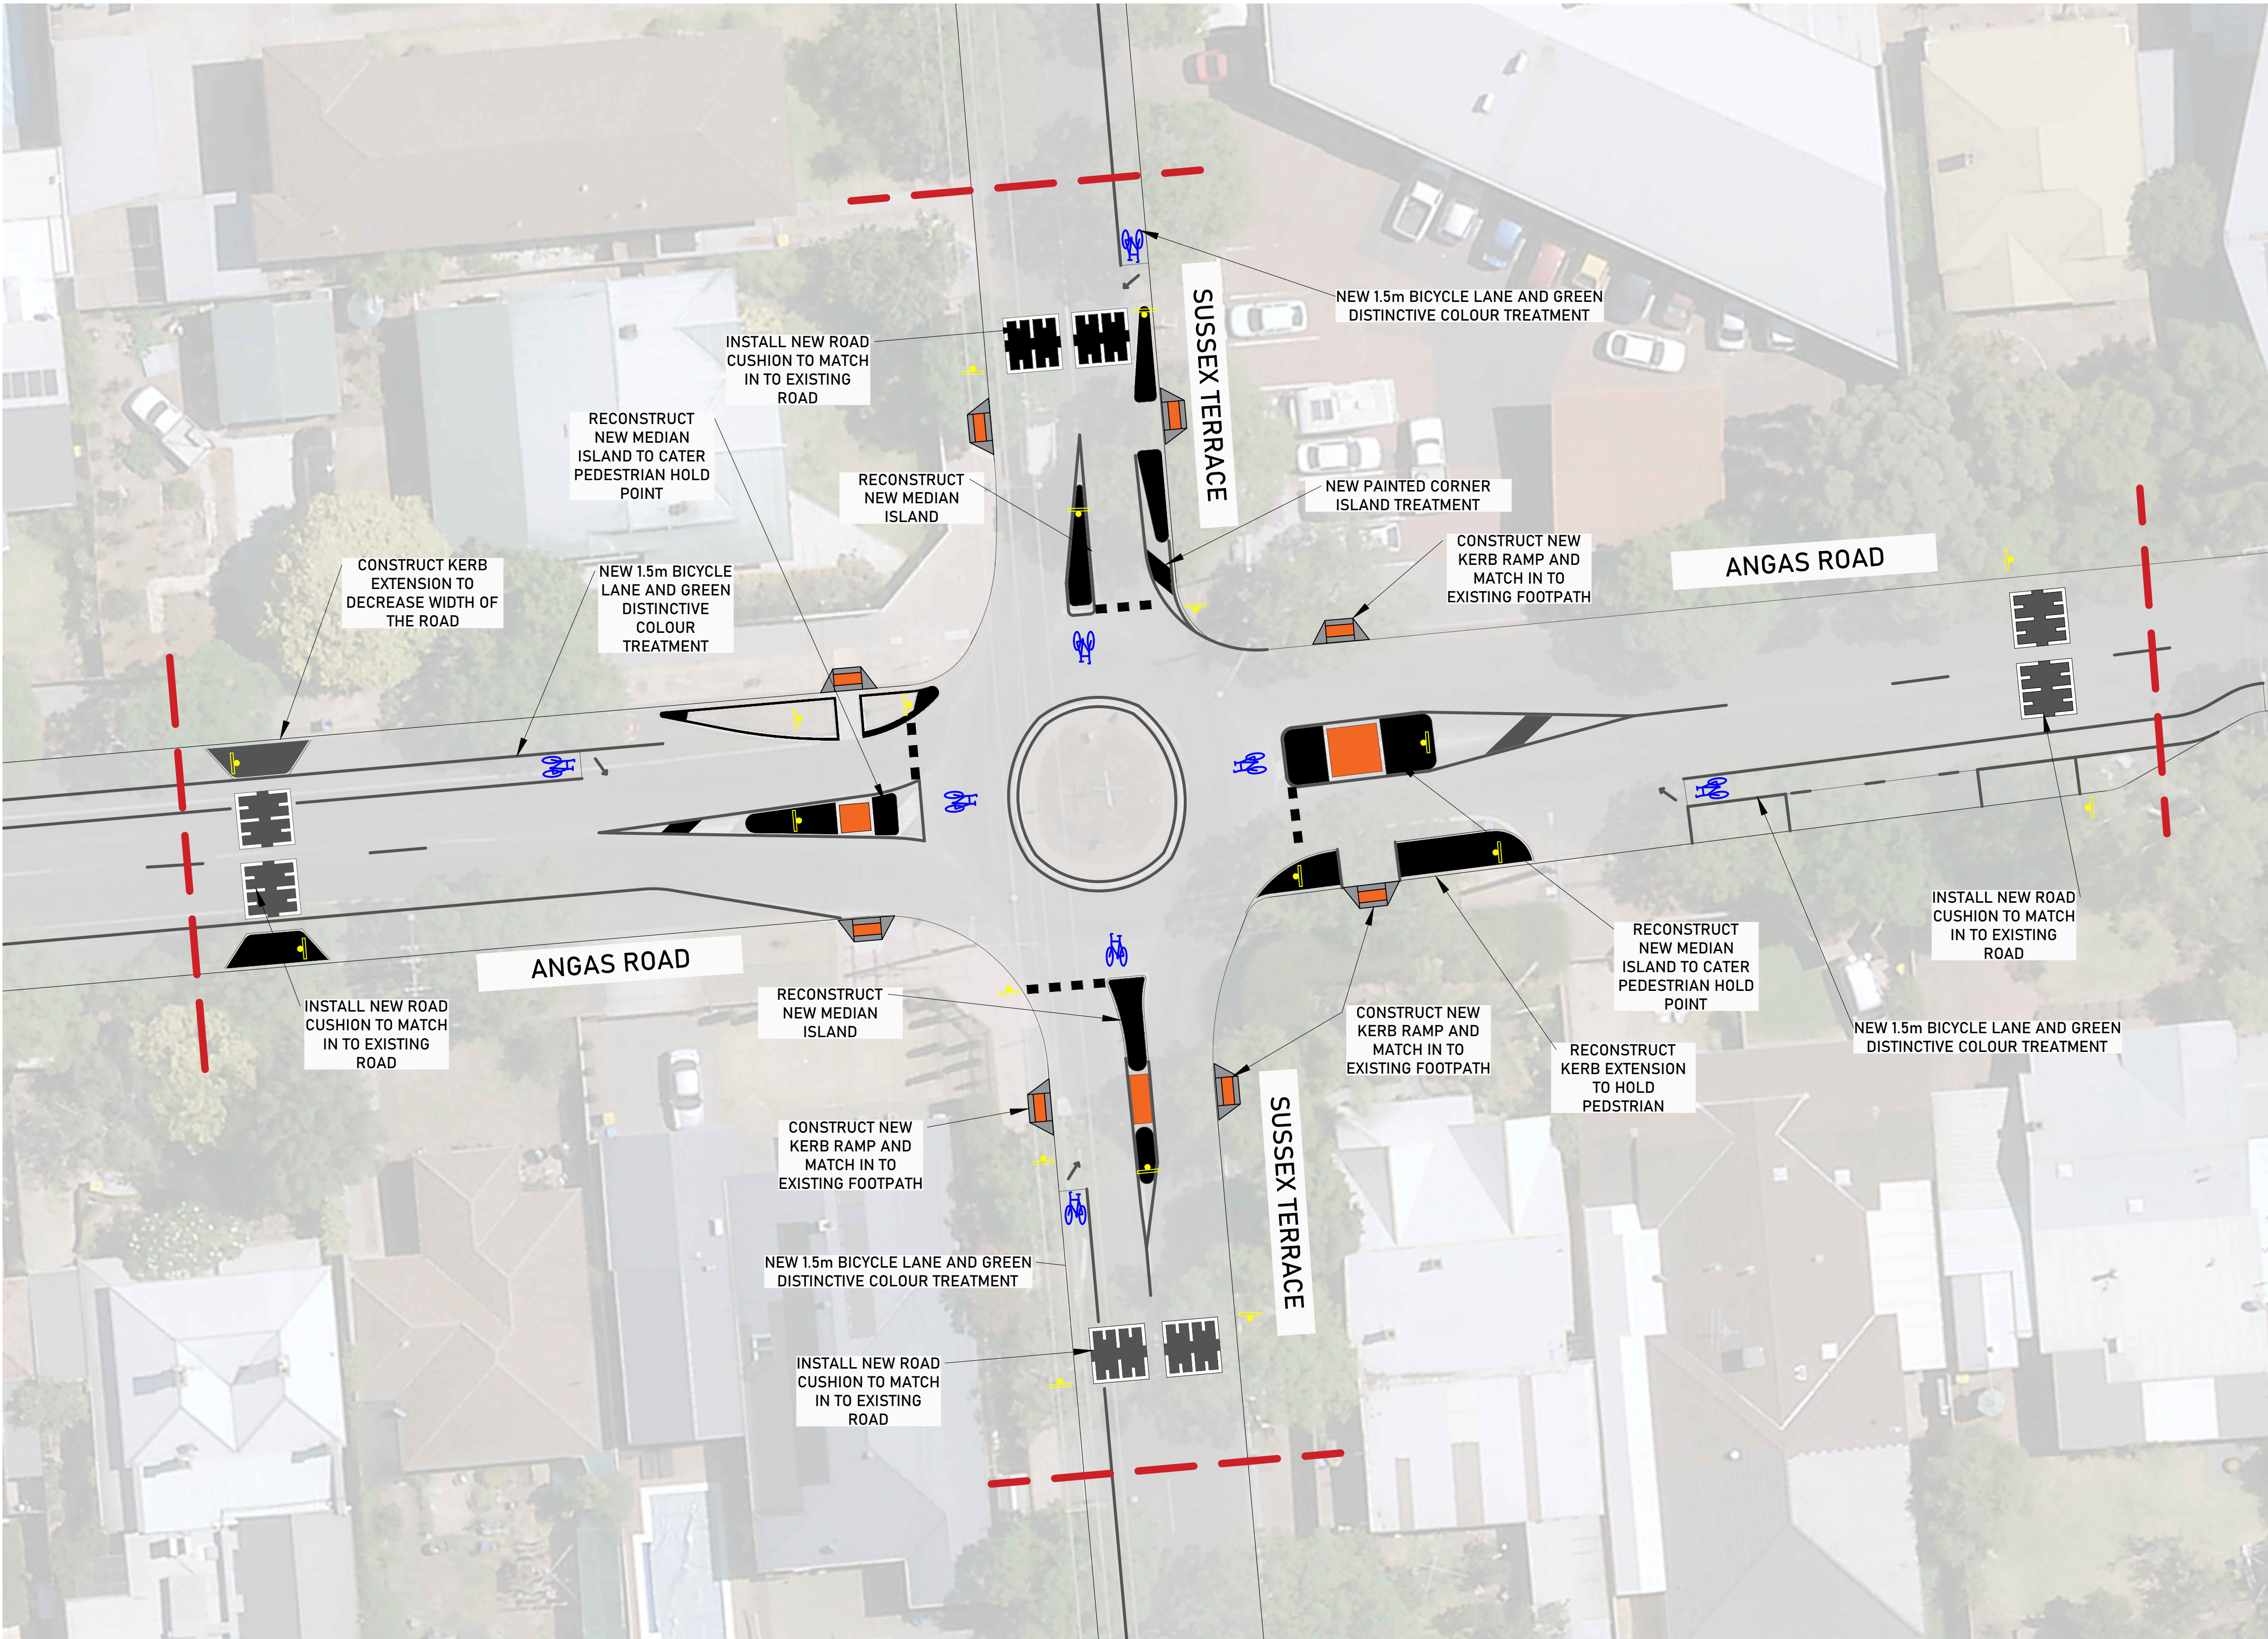

- GENERAL NOTES:
1. ALL MEASUREMENTS ARE IN METRES UNLESS OTHERWISE SHOWN.
 2. ALL LANE DIMENSIONS DENOTED ARE TO THE CENTRE OF LINEMARKING
 3. ALL EDGLINES ARE TO THE GREATER OF 0.4m FROM FACE OF KERB OR EDGE OF WATER TABLE
 4. ALL LINEMARKING IS 0.1m UNLESS OTHERWISE SHOWN
 5. TRAFFIC CONTROL DETAILS AND RETROREFLECTIVE RAISED PAVEMENT MARKERS (RRPM) ARE TO BE INSTALLED IN ACCORDANCE WITH THE AUSTRALIAN STANDARD 'AS1742 MANUAL OF UNIFORM TRAFFIC CONTROL DEVICES' AS MODIFIED BY THE DPTI 'CODE OF TECHNICAL REQUIREMENTS FOR THE LEGAL USE OF TRAFFIC CONTROL DEVICES', AND THE DPTI 'PAVEMENT MARKING MANUAL'
 6. DIMENSIONS TO BE VERIFIED ON SITE BY INSTALLATION CONTRACTOR WITH ANY DISCREPANCIES TO BE NOTIFIED TO THE CITY OF MITCHAM

- DRAWING LEGEND:
- BUS STOP POLE
 - SIGN POST (REFER SIGNAGE LEGEND)

- PAVEMENT MARKING LEGEND:
- DIAGONAL STRIPE EDGE TREATMENT
1m WIDE @ 45 DEGREE ANGLE
4m NOMINAL SPACING BETWEEN STRIPES
'WHITE' COLOUR
 - BROKEN DIVIDING LINE (STANDARD)
100mm WIDE 'WHITE' COLOUR
3m STRIPE 9m GAP
 - CONTINUOUS LINE
100mm WIDE 'WHITE' COLOUR
 - GIVE WAY' HOLDING LINE
450mm WIDE 'WHITE' COLOUR
600mm STRIPE 600mm GAP

ANGAS RD - SUSSEX TCE ROUNDABOUT
SCALE: 1:200 @ A1

NOT FOR CONSTRUCTION

CONCEPT ONLY

DISCLAIMER:
This drawing has been prepared for assessment and consideration from a traffic management and road safety perspective and in the absence of detailed survey information has been prepared based on visual field observations and aerial photography. The City of Mitcham (Council), it's servants or agent's shall not be liable for any loss or damage caused by the use of the information provided, all dimensions should be verified on site prior to commencement of works by the relevant contractor. No underground services have been surveyed or depthed, and this design may include the possibility of service conflict and/or encorachment within safety clearances requiring assessment and approval by the use Office of Technical Regulator and Service Authorities.

#	AMENDMENTS	CHECKED	ISSUED	ANGAS RD - SUSSEX TCE ROUNDABOUT WESTBOURNE PARK				 CITY OF MITCHAM DRAWING REFERENCE: 20_032_SK01	SHEET: 1 REVISION: B ORIGINAL SIZE: A1		
1	ISSUE FOR REVIEW	-	-						SURVEYED:	DESIGNED:	CHECKED:
				N/A	KKARKI	-	-				