


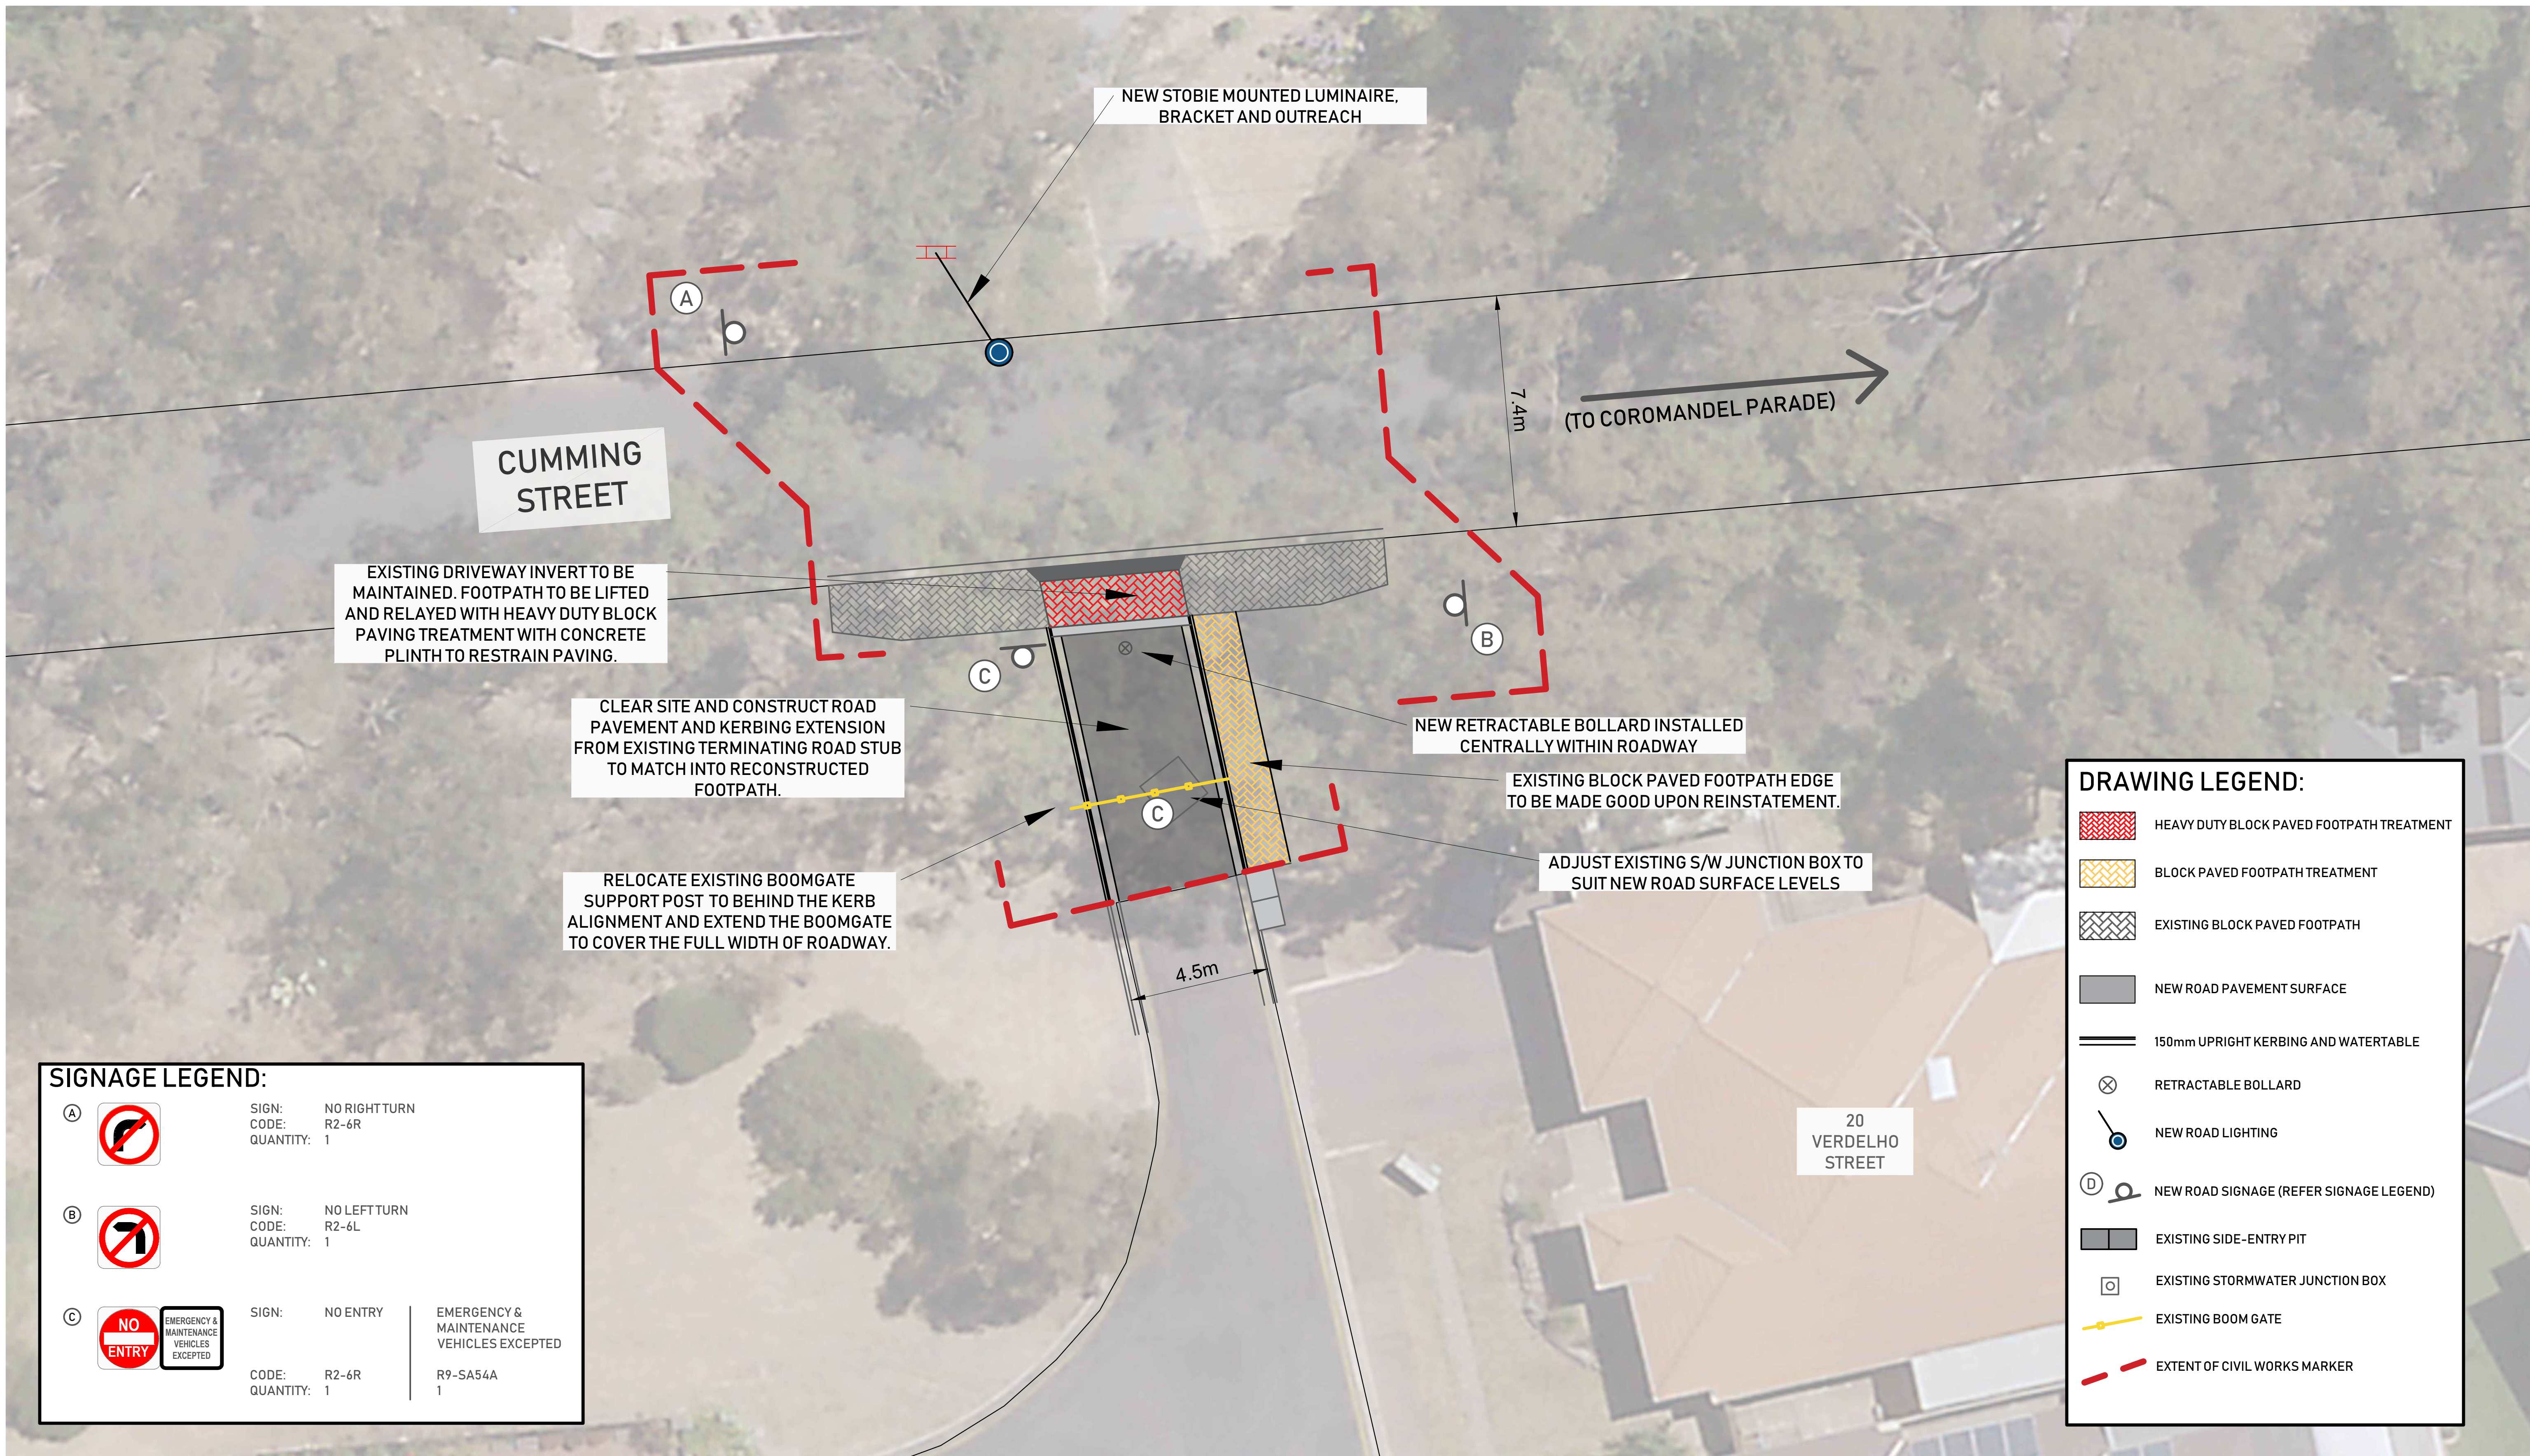

PROPOSED BUSHFIRE EGRESS ACCESS ROAD

INTERSECTION VERDELHO STREET/CUMMING STREET, BLACKWOOD

CONCEPT PLAN