
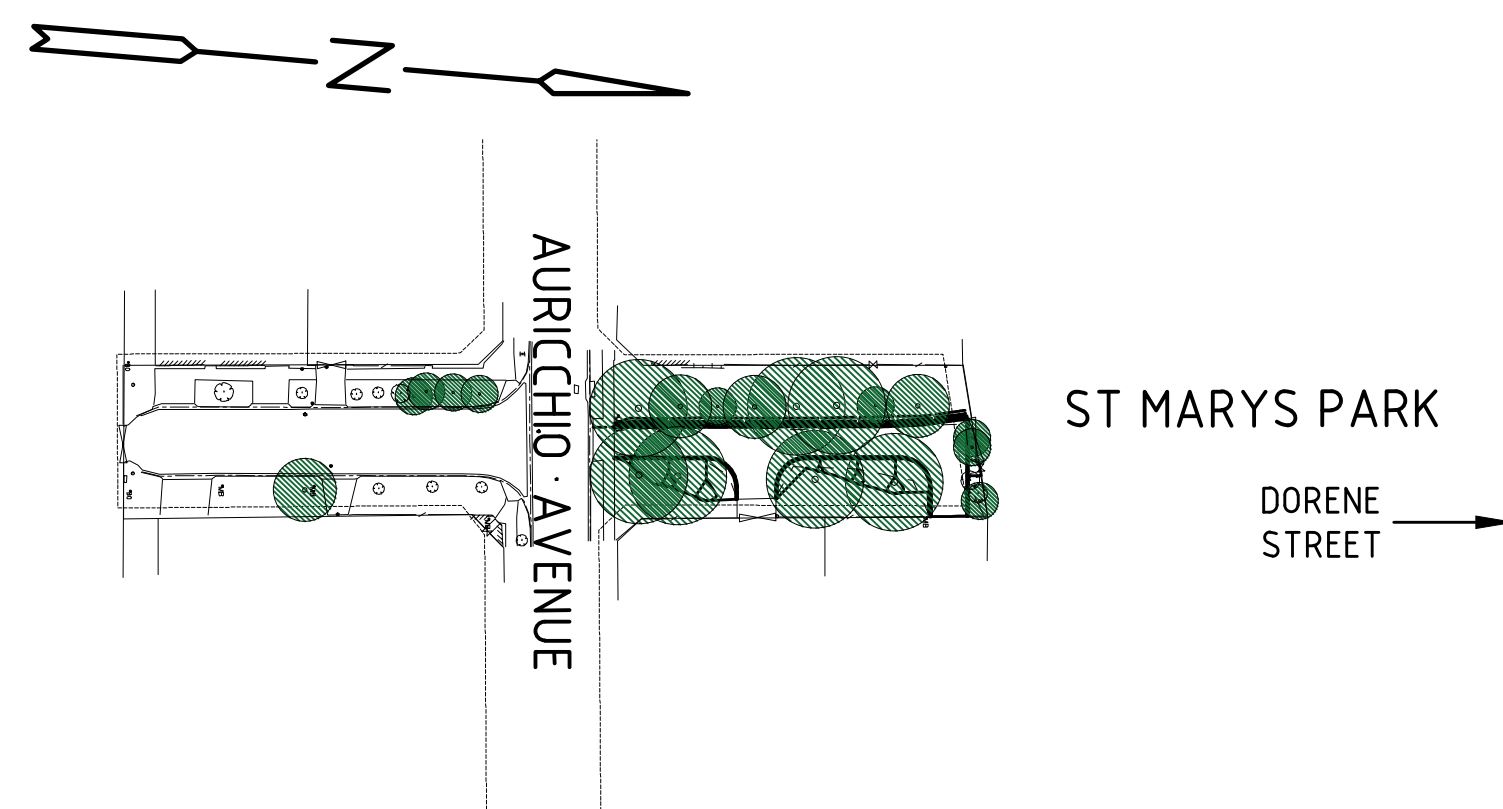


DORENE STREET

ST. MARYS

QUINLAN AVENUE TO MERRITON AVENUE

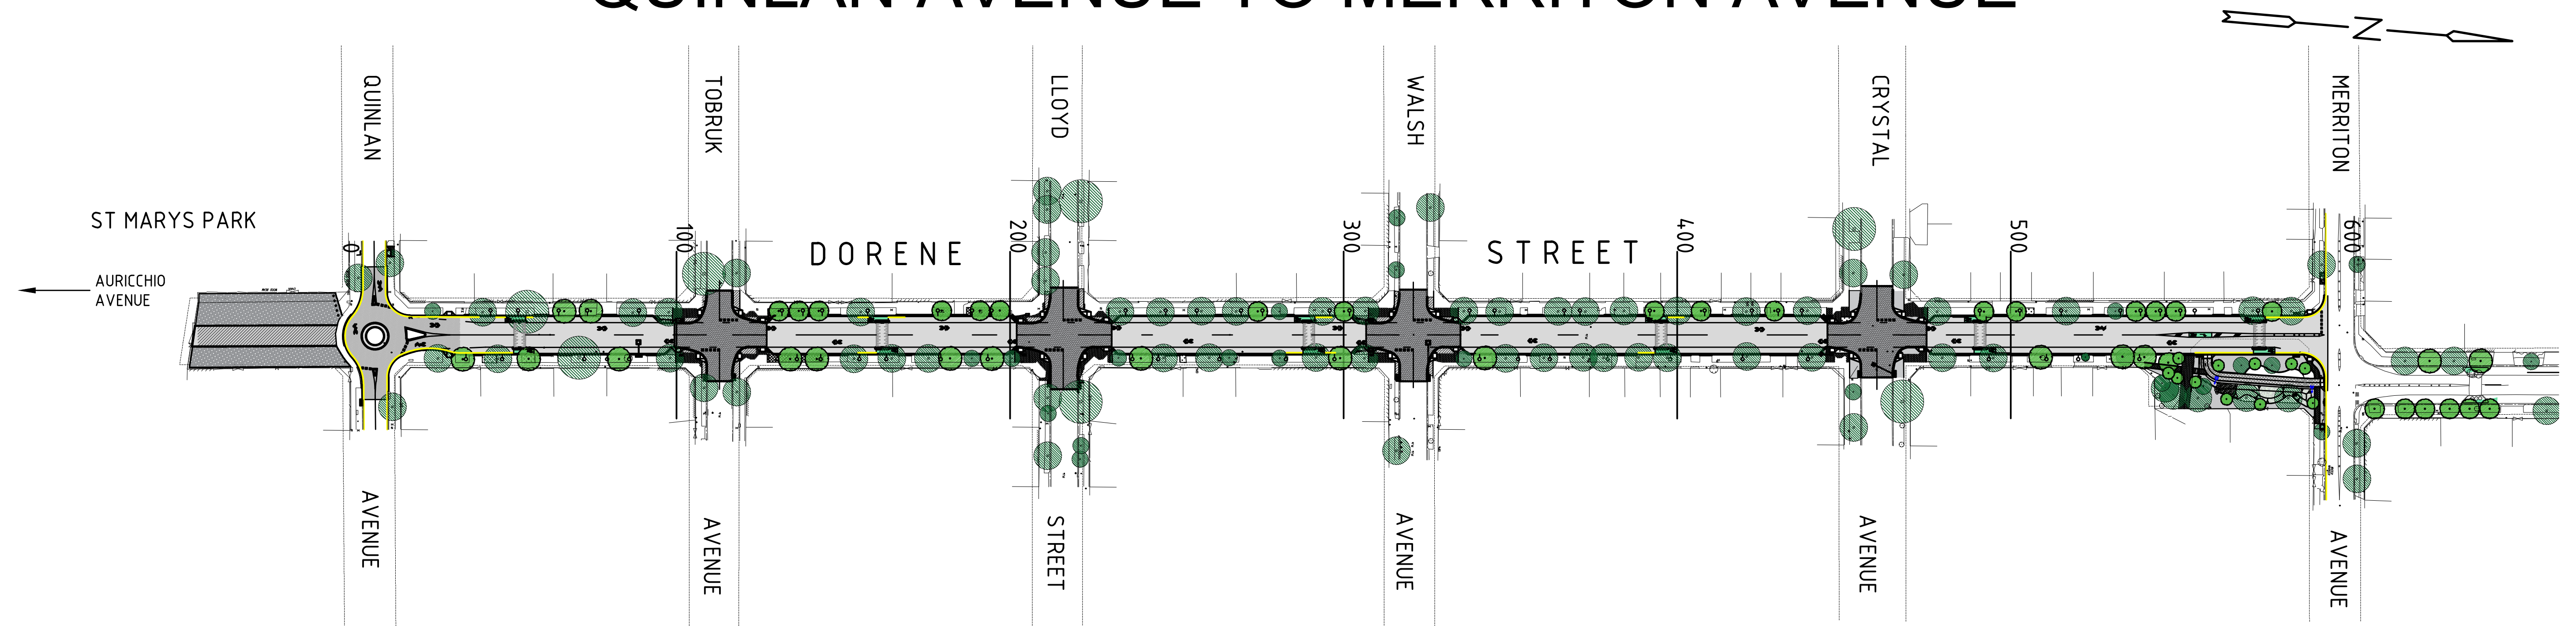


NOT FOR CONSTRUCTION






DORENE STREET
ST MARYS
QUINLAN AVENUE TO MERRITON AVENUE
TITLE AND INDEX



CITY OF
MITCHAM

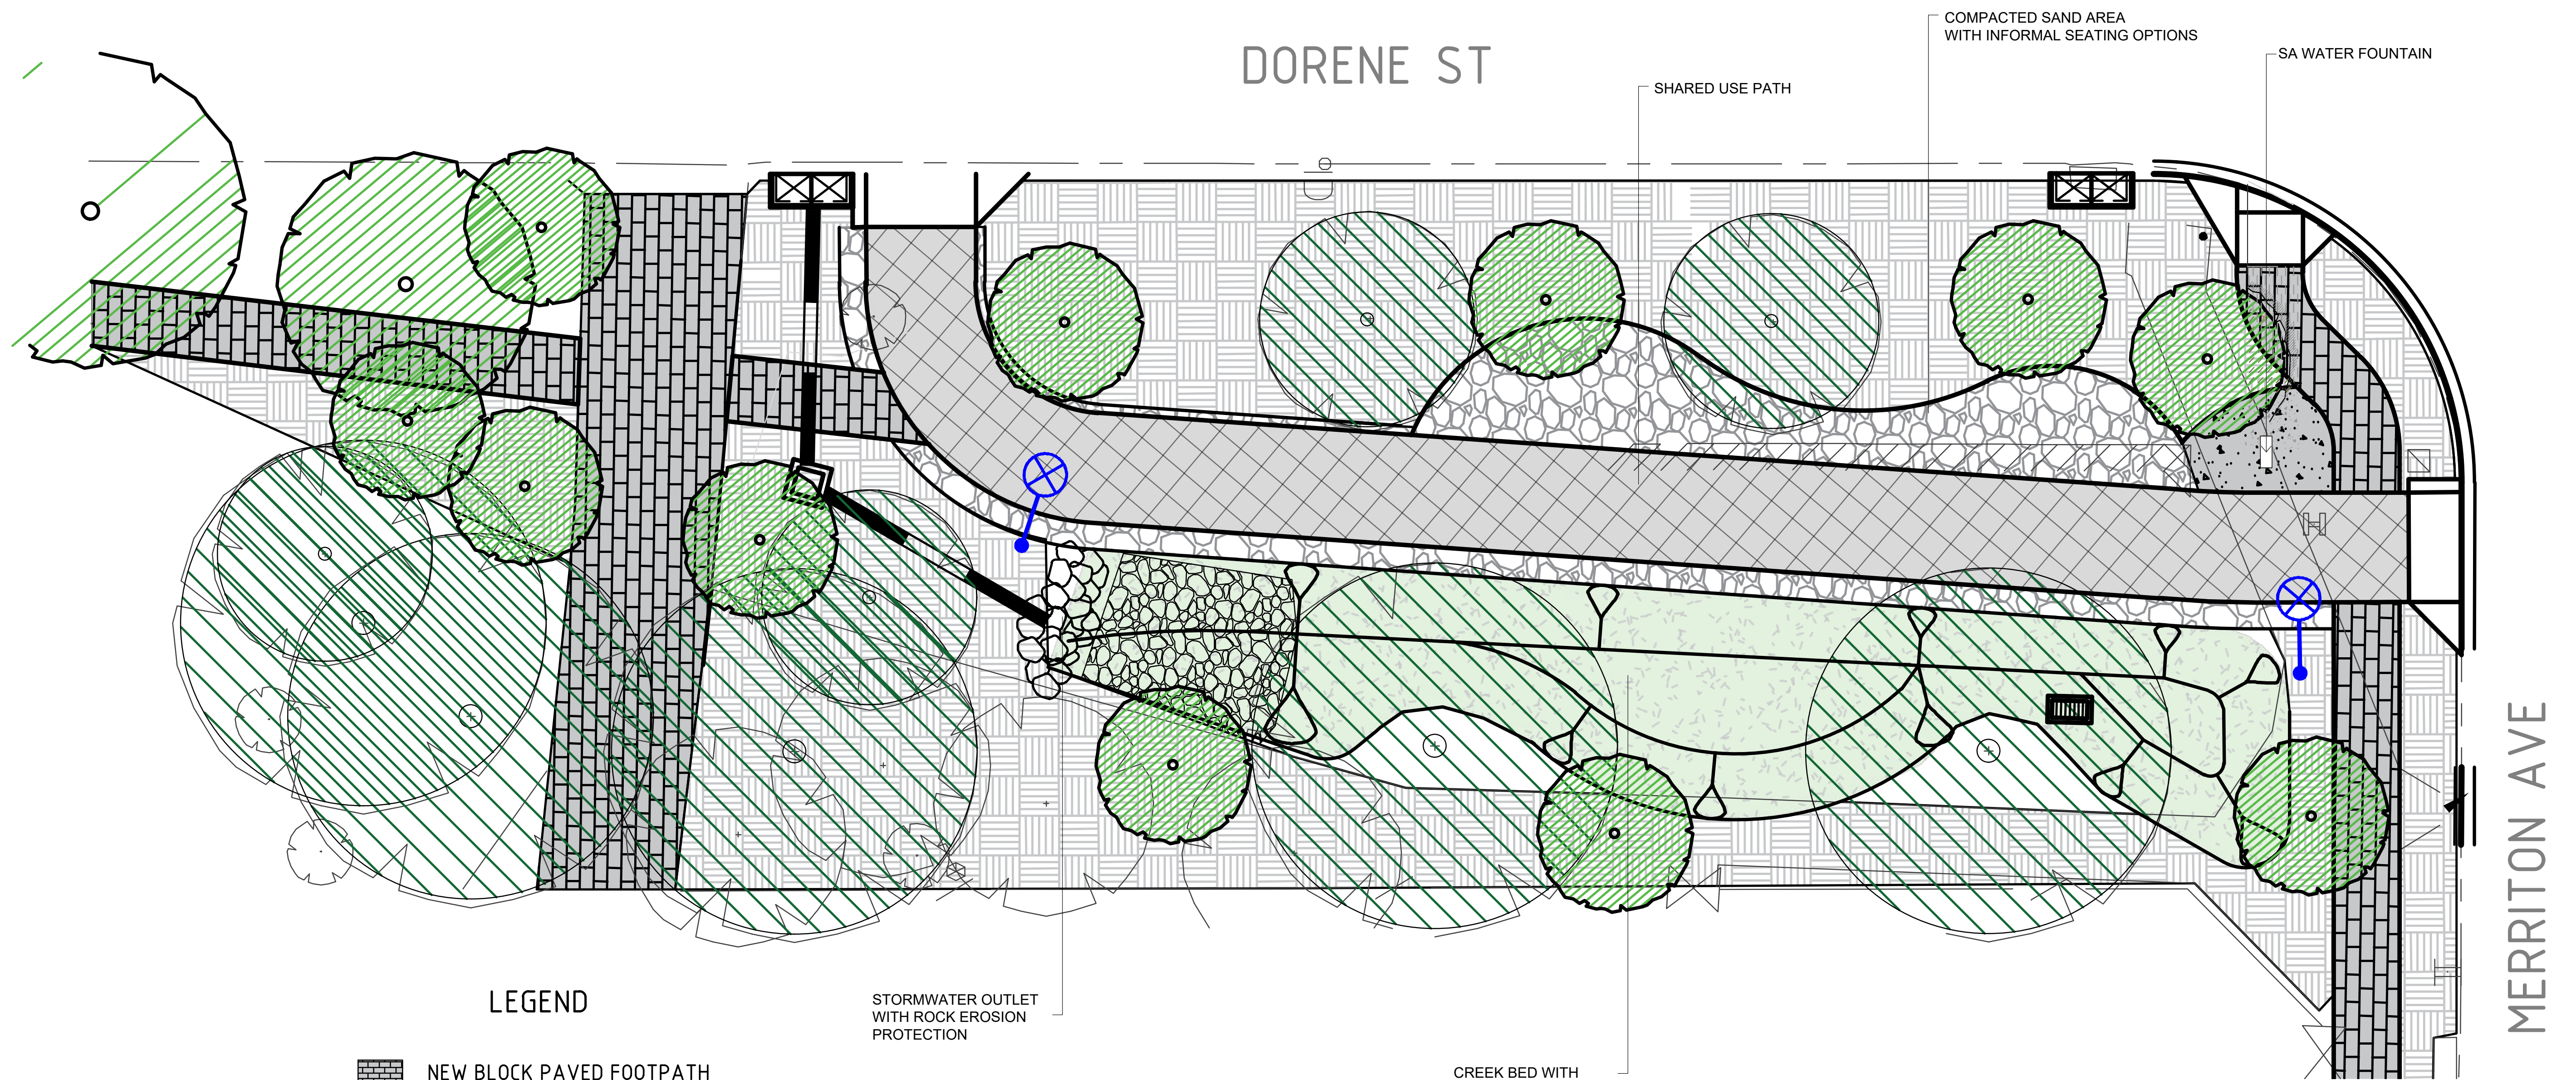

LEGEND

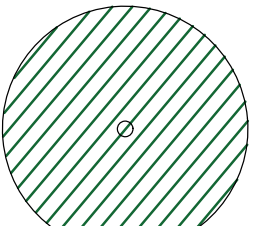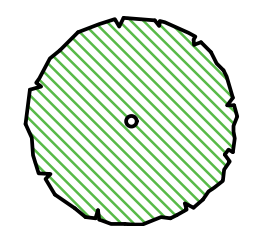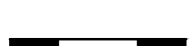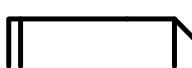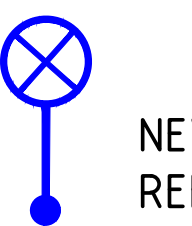-  NEW BLOCK PAVED FOOTPATH
-  NEW SHARED USE PATH PAVEMENT
-  LANDSCAPING
-  NEW CONCRETE PAD FOR DRINKING FOUNTAIN
-  EXISTING TREE
-  PROPOSED TREE
-  NEW STORMWATER
-  NEW KERB RAMP
-  NEW BICYCLE KERB RAMP
-  NEW STORMWATER PIT
-  NEW LIGHTING COLUMN
REFER LIGHTING DRAWINGS

STORMWATER OUTLET
WITH ROCK EROSION
PROTECTION



CREEK BED WITH
STORMWATER REUSE

NOT FOR CONSTRUCTION


DORENE STREET
ST MARYS
MERRITON RESERVE



CITY OF
MITCHAM

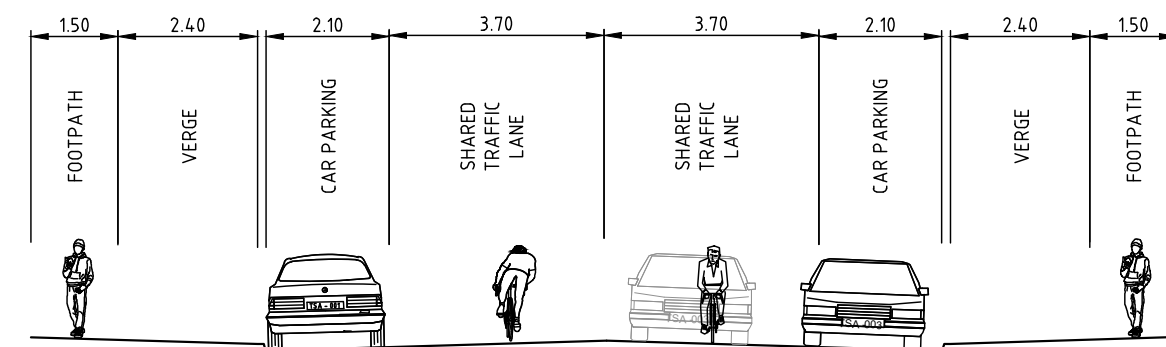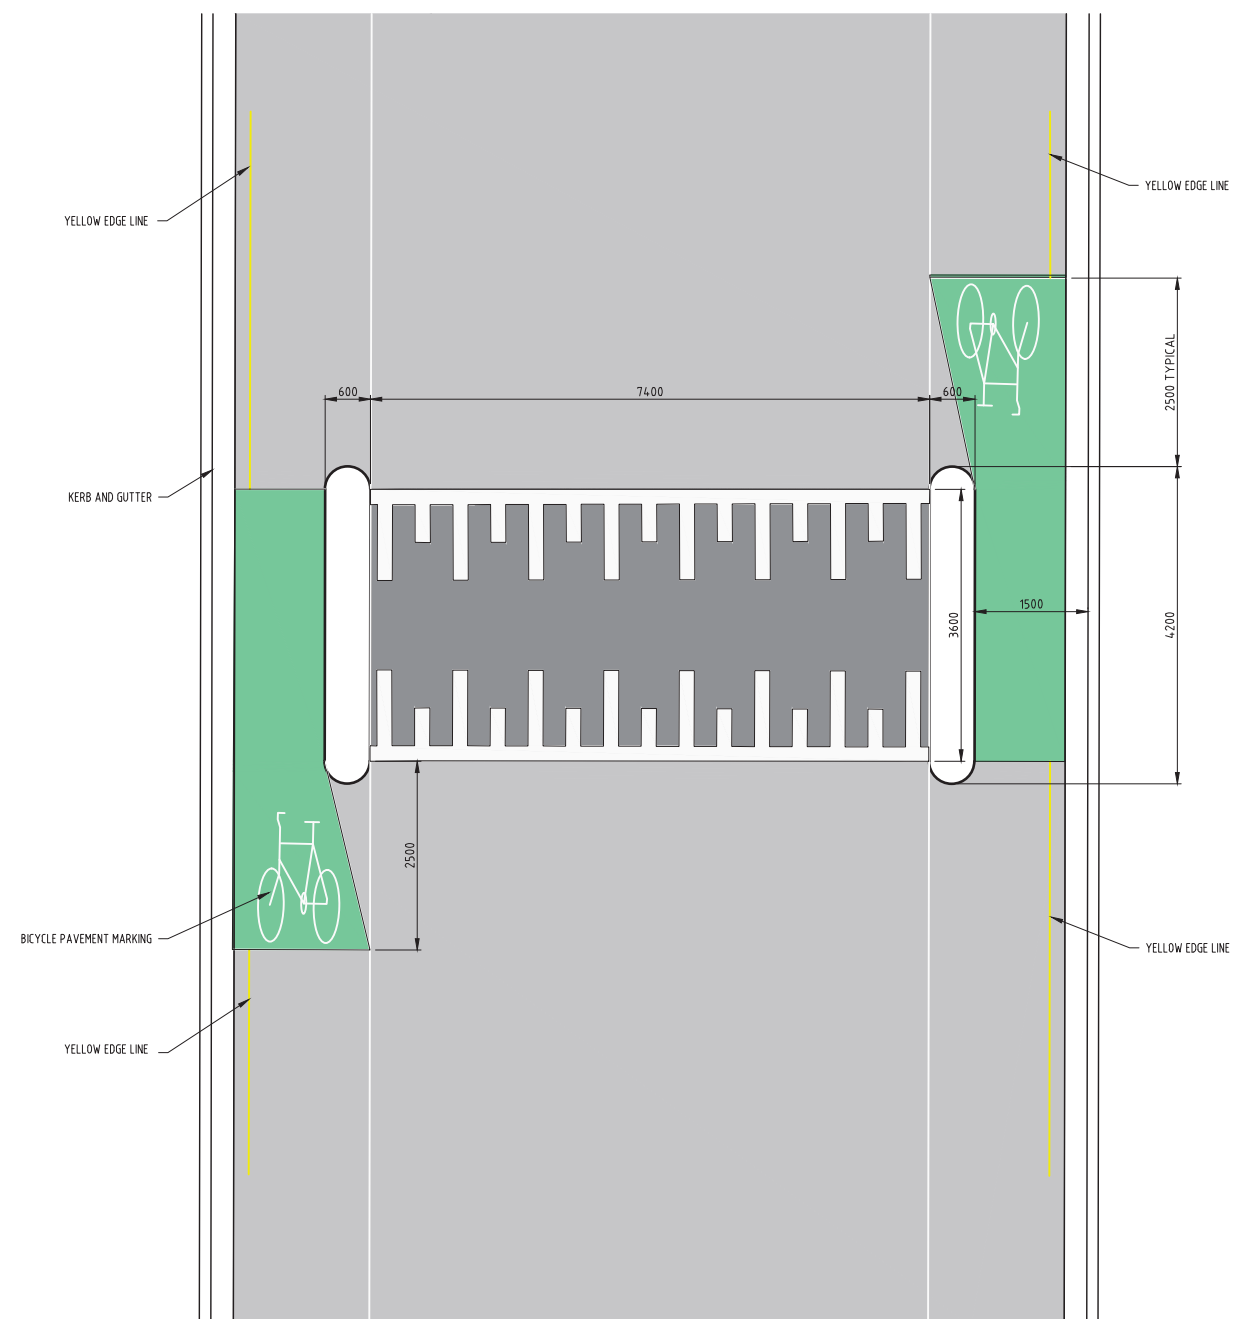

TYPICAL MID-BLOCK SECTION
NOT TO SCALE

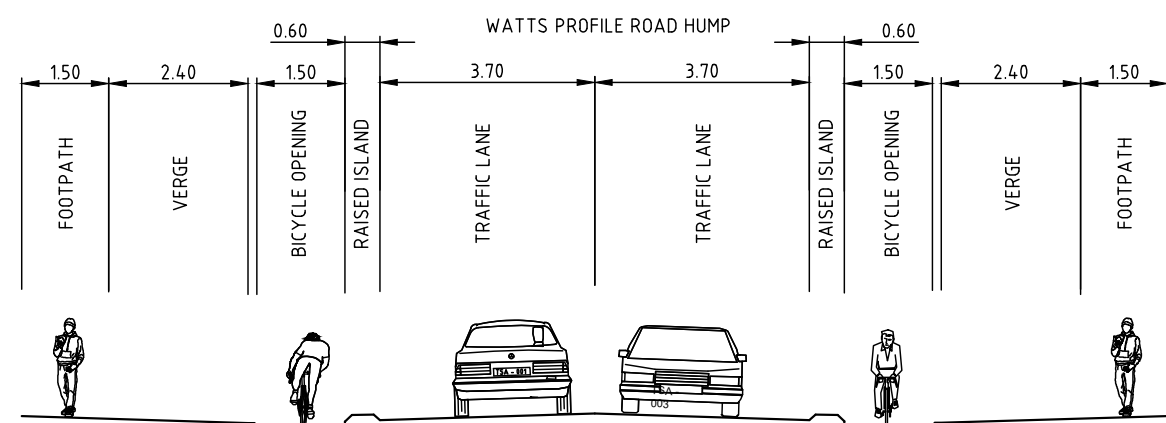

TYPICAL SECTION AT ROAD HUMP
NOT TO SCALE

NOT FOR CONSTRUCTION

DORENE STREET
ST MARYS
QUINLAN AVENUE TO MERRITON AVENUE
BICYCLE ROAD HUMP DETAIL

CITY OF
MITCHAM

DRAWING No.
WGA201253

A1