
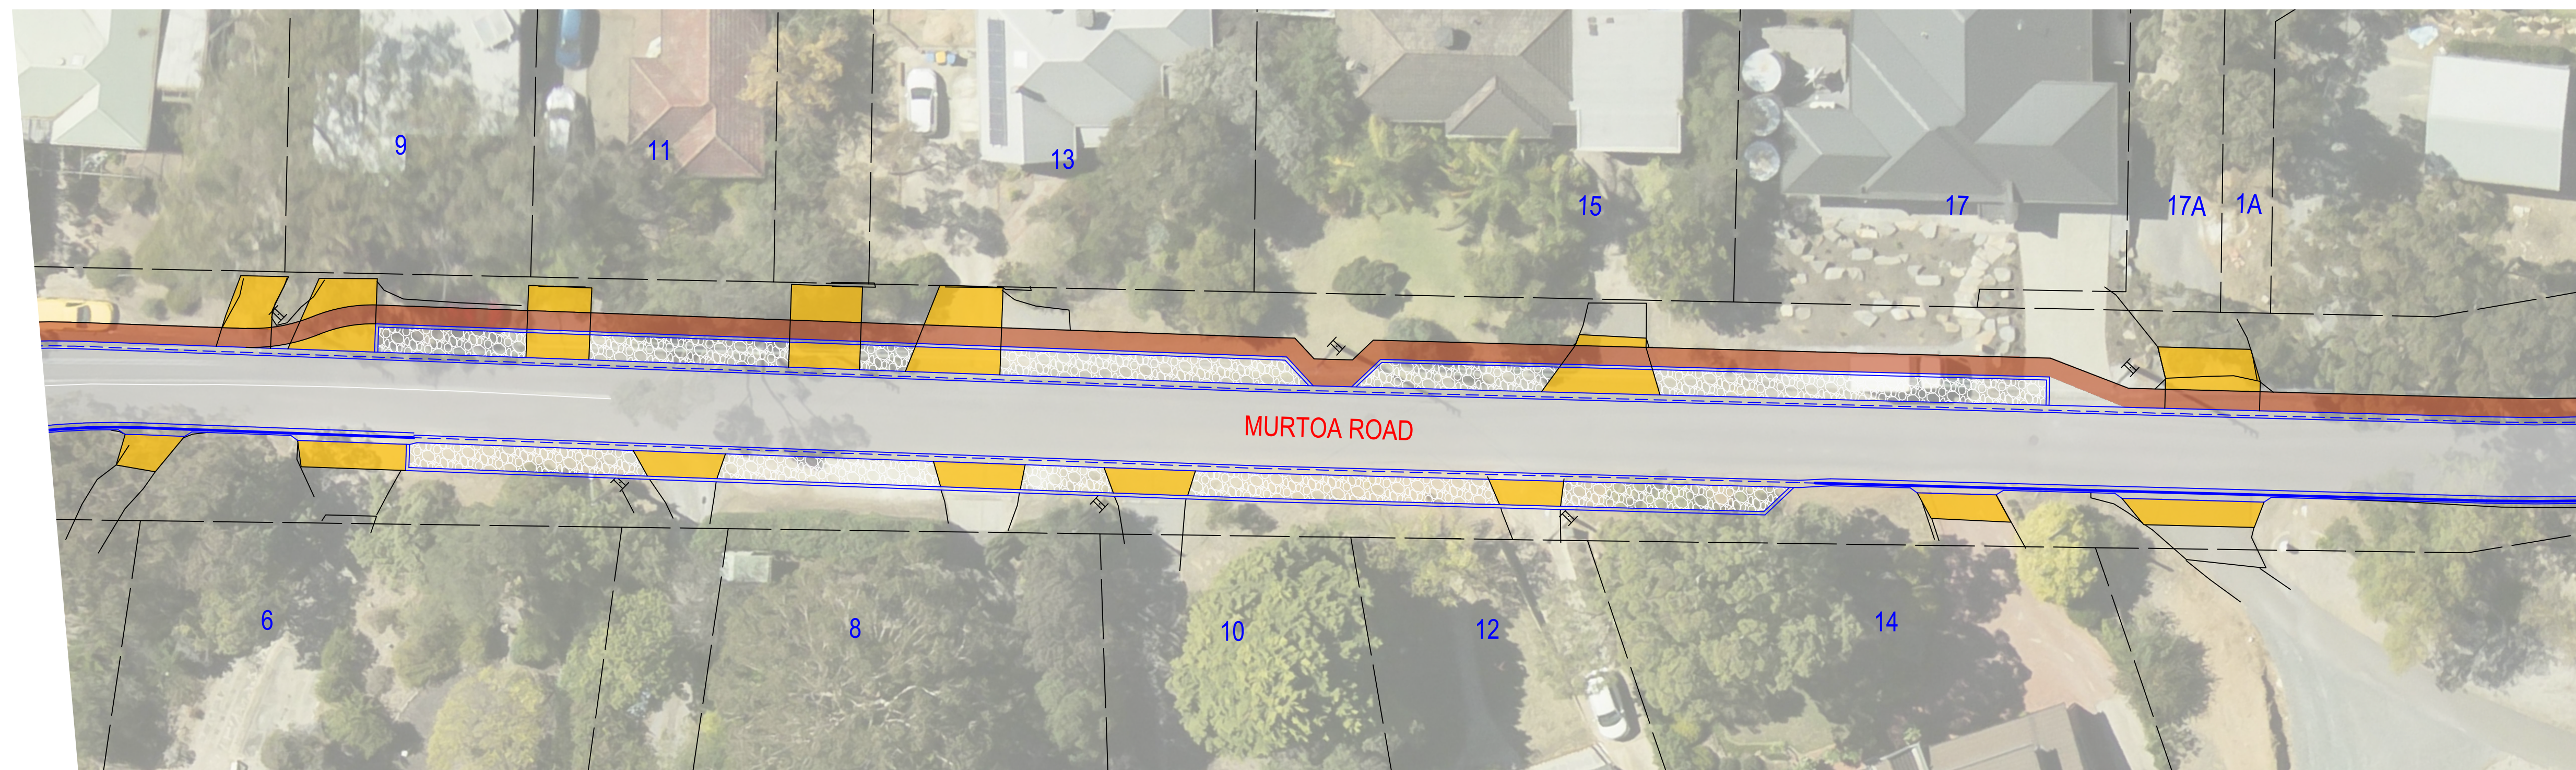
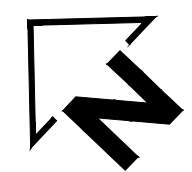


MURTOA ROAD AND PERRY LANE, EDEN HILLS

KERB & WATERTABLE, FOOTPATH RENEWAL AND ROAD PAVEMENT REHABILITATION
CITY OF MITCHAM

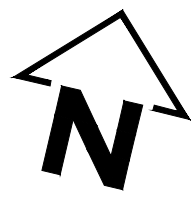

LEGEND

- PROPOSED ROAD PAVEMENT
- PROPOSED DRIVEWAY LINK
- PROPOSED DRIVEWAY MODIFICATIONS
- PROPOSED PEDESTRIAN RAMP
- PROPOSED RECONSTRUCTED KERB ALIGNMENT
- PROPOSED BLOCK PAVED FOOTPATH
- PROPOSED GRAVEL PARKING PROVISION
- EXISTING ROAD
- EXISTING TREE TO BE REMOVED

0 2.5 5 7.5 10 12.5
SCALE OF METRES
1:250 AT A1

CONCEPT DESIGN

MURTOA ROAD AND PERRY LANE, EDEN HILLS
COMMUNITY ENGAGEMENT PLAN
SHEET 1 OF 3





CITY OF
MITCHAM

DRAWING No. RD-1219-SK02
SHEET 01
FILE No.
ISSUE -

MURTOA ROAD AND PERRY LANE, EDEN HILLS

KERB & WATERTABLE, FOOTPATH RENEWAL AND ROAD PAVEMENT REHABILITATION
CITY OF MITCHAM

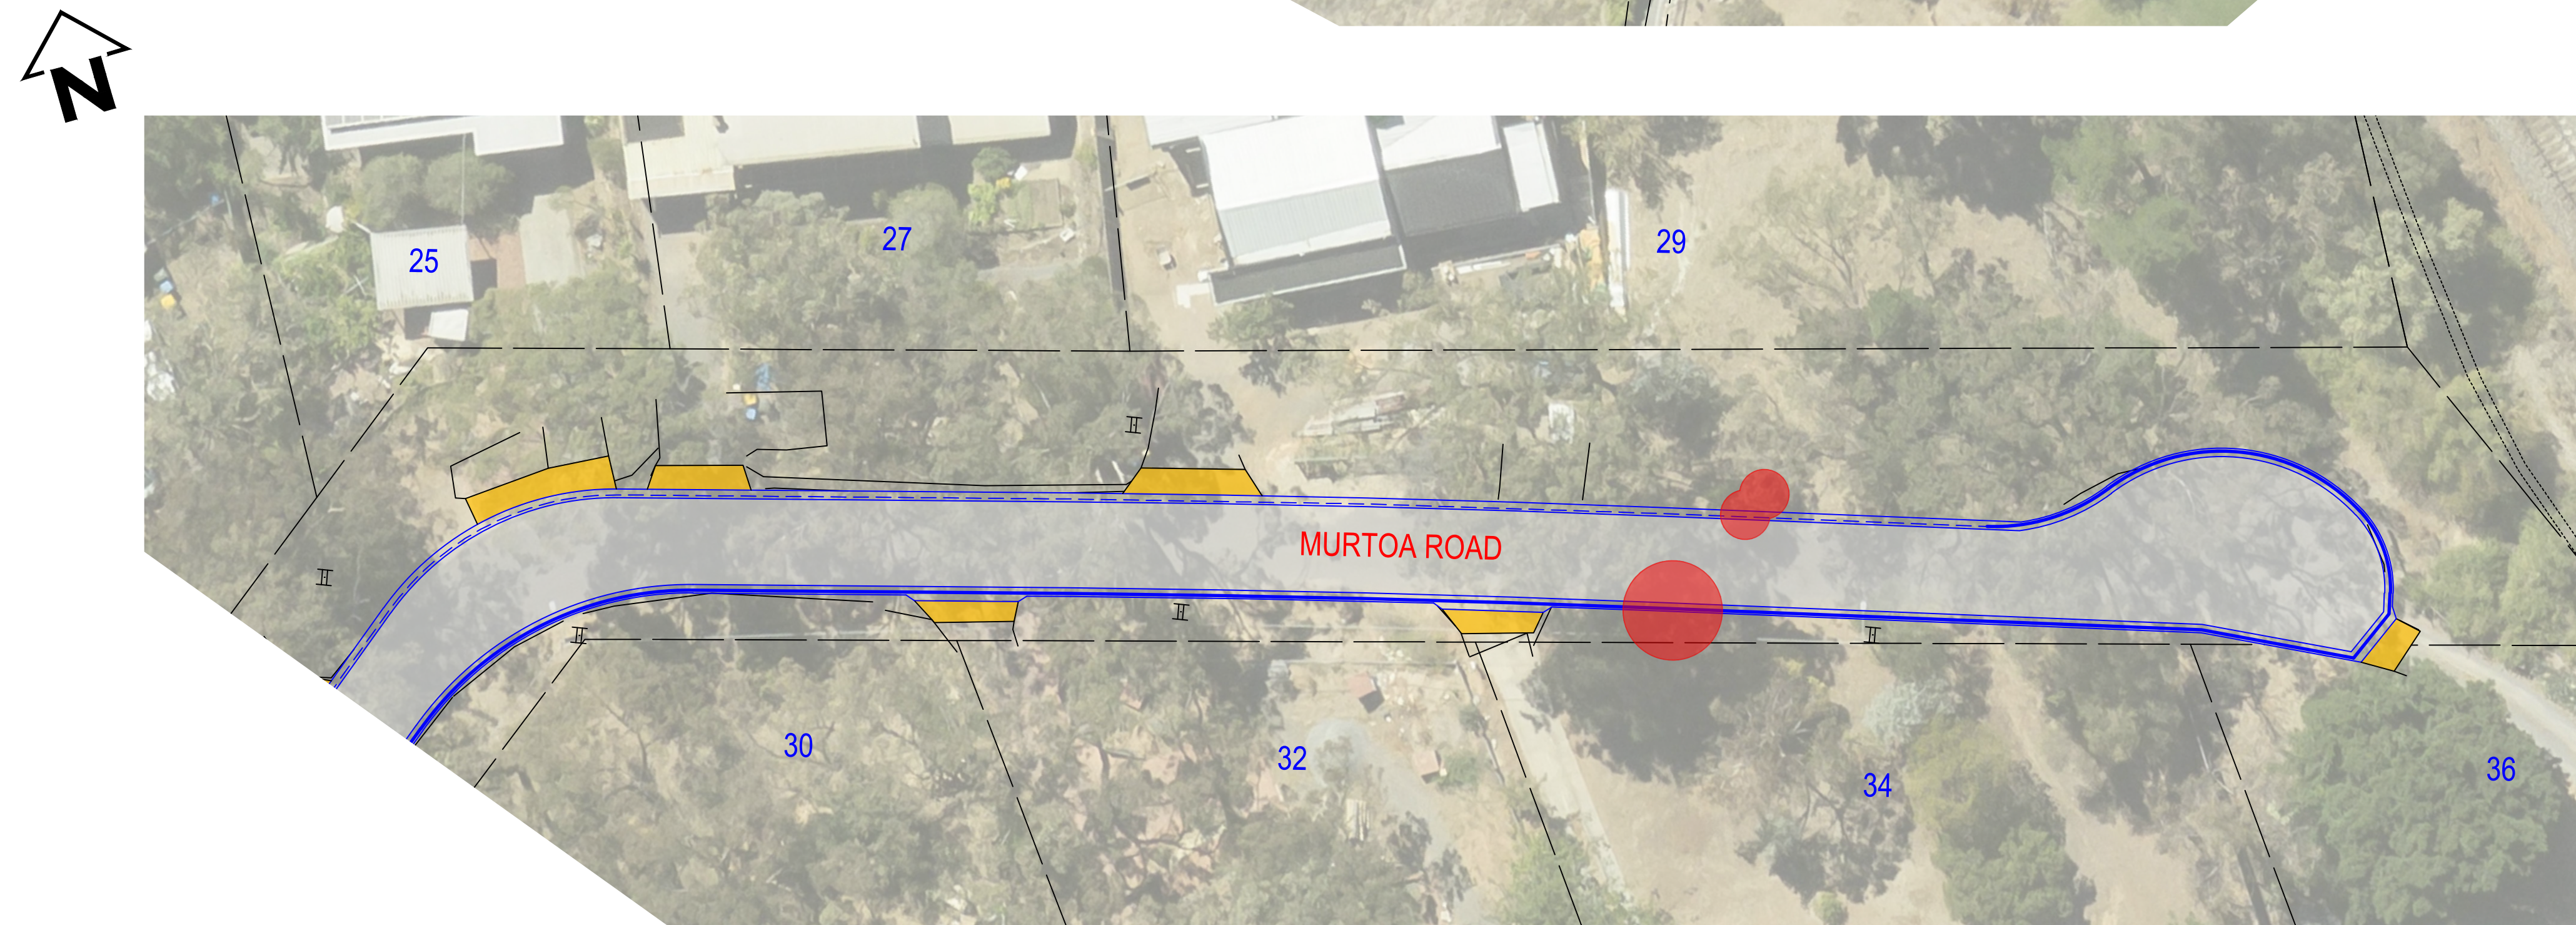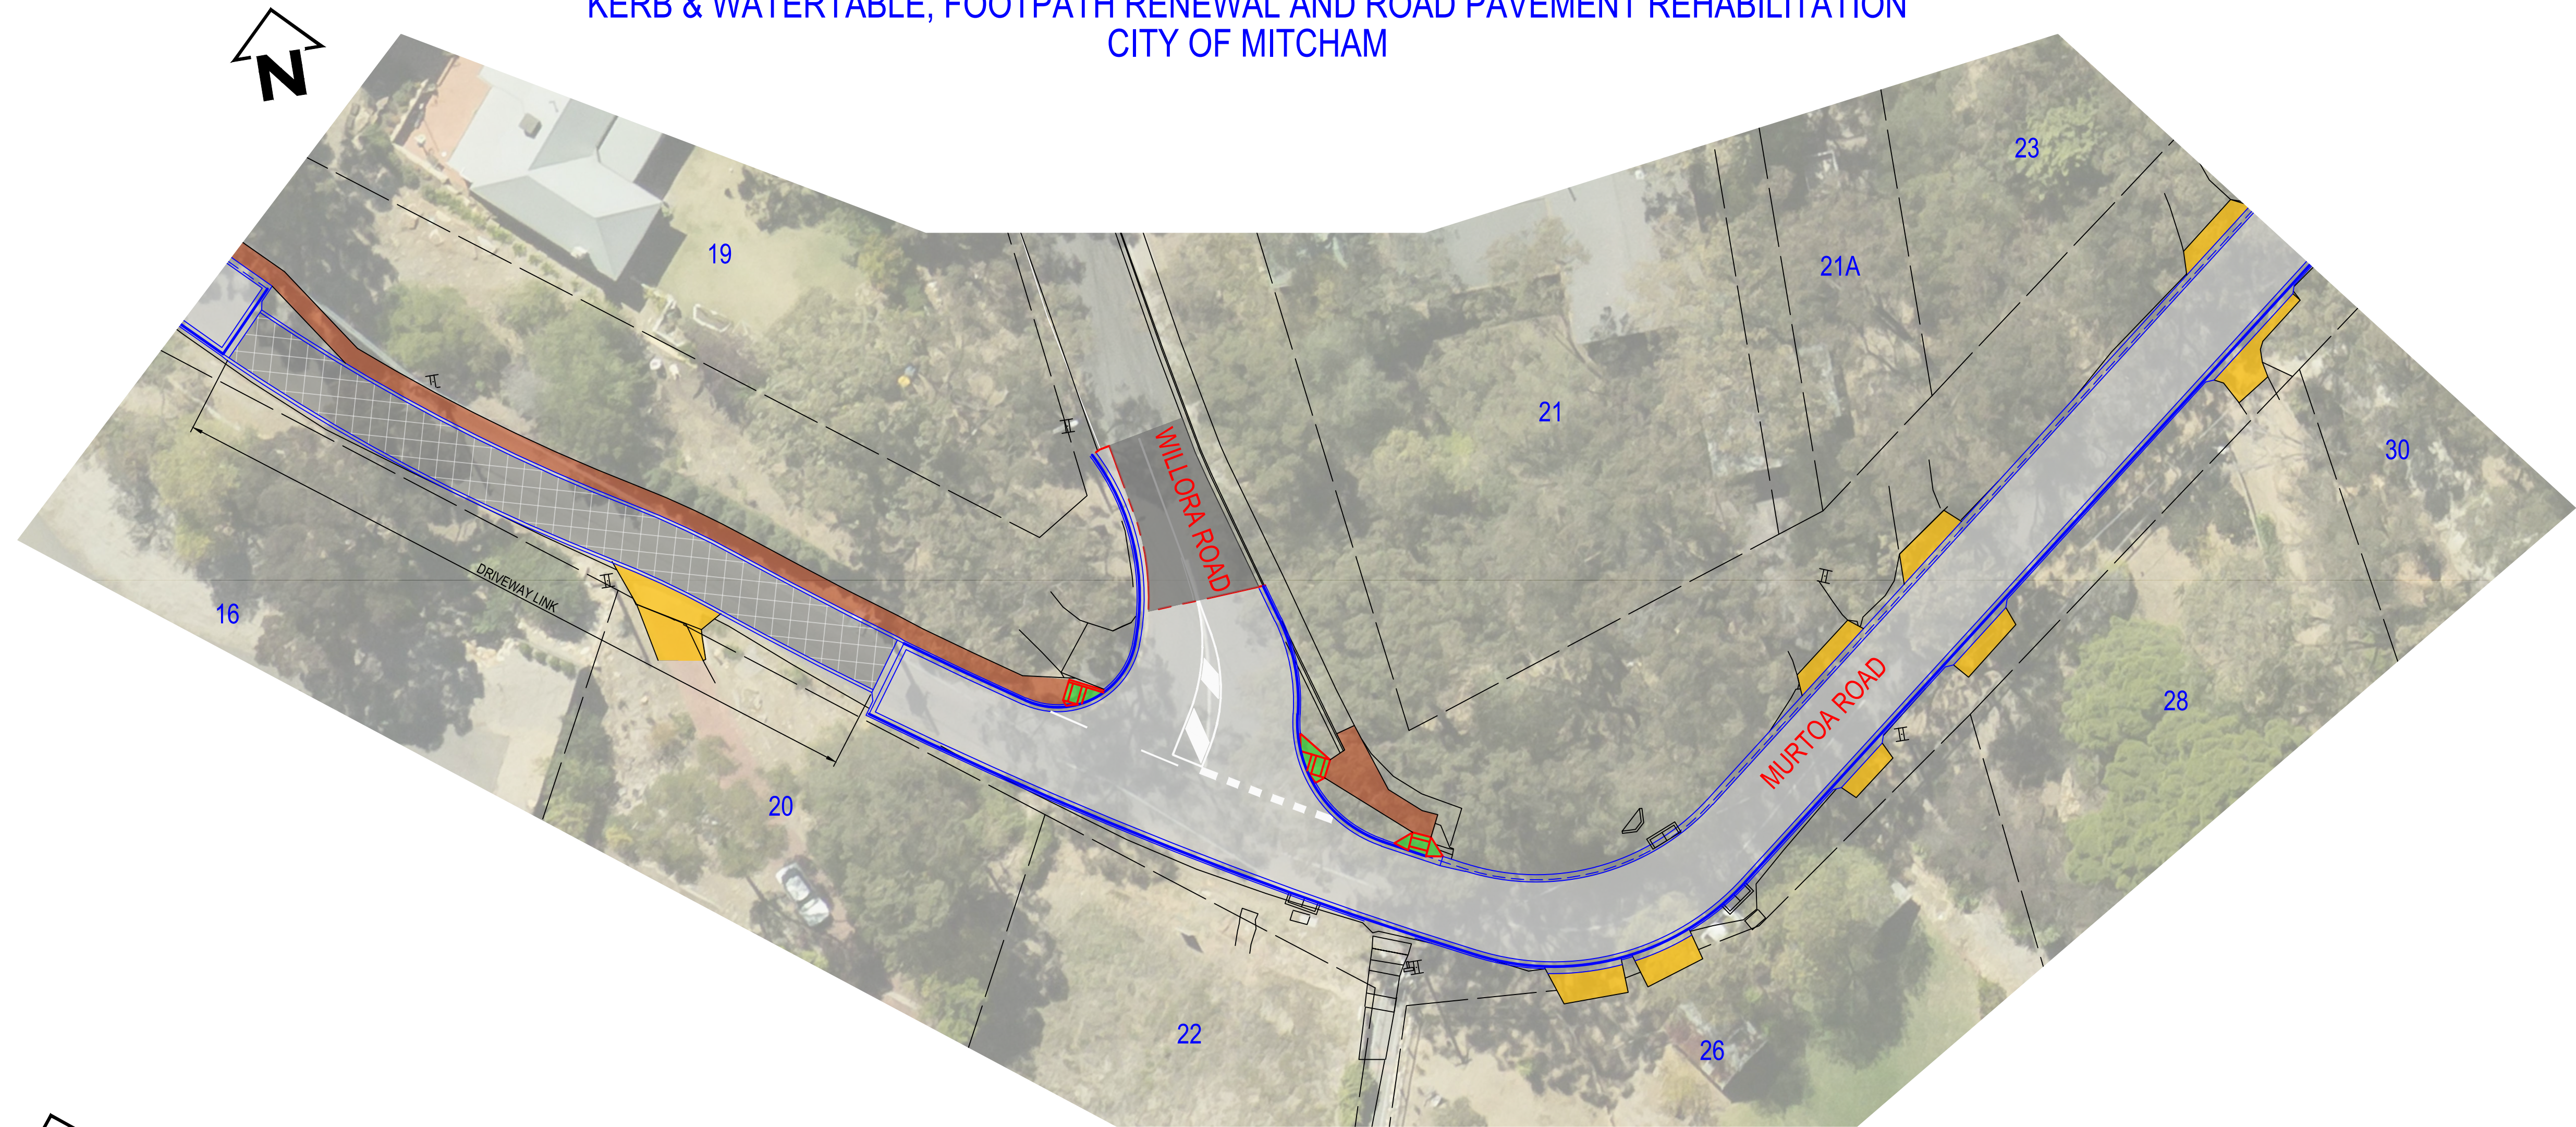

LEGEND

- PROPOSED ROAD PAVEMENT
- PROPOSED DRIVEWAY LINK
- PROPOSED DRIVEWAY MODIFICATIONS
- PROPOSED PEDESTRIAN RAMP
- PROPOSED RECONSTRUCTED KERB ALIGNMENT
- PROPOSED BLOCK PAVED FOOTPATH
- PROPOSED GRAVEL PARKING PROVISION
- EXISTING ROAD
- EXISTING TREE TO BE REMOVED

0 2.5 5 7.5 10 12.5
SCALE OF METRES
1:250 AT A1

CONCEPT DESIGN



MURTOA ROAD AND PERRY LANE, EDEN HILLS
COMMUNITY ENGAGEMENT PLAN
SHEET 2 OF 3



CITY OF
MITCHAM


DRAWING No.	FILE No.
RD-1219-SK02	
SHEET	ISSUE
02	-

MURTOA ROAD AND PERRY LANE, EDEN HILLS
KERB & WATERTABLE, FOOTPATH RENEWAL AND ROAD PAVEMENT REHABILITATION
CITY OF MITCHAM

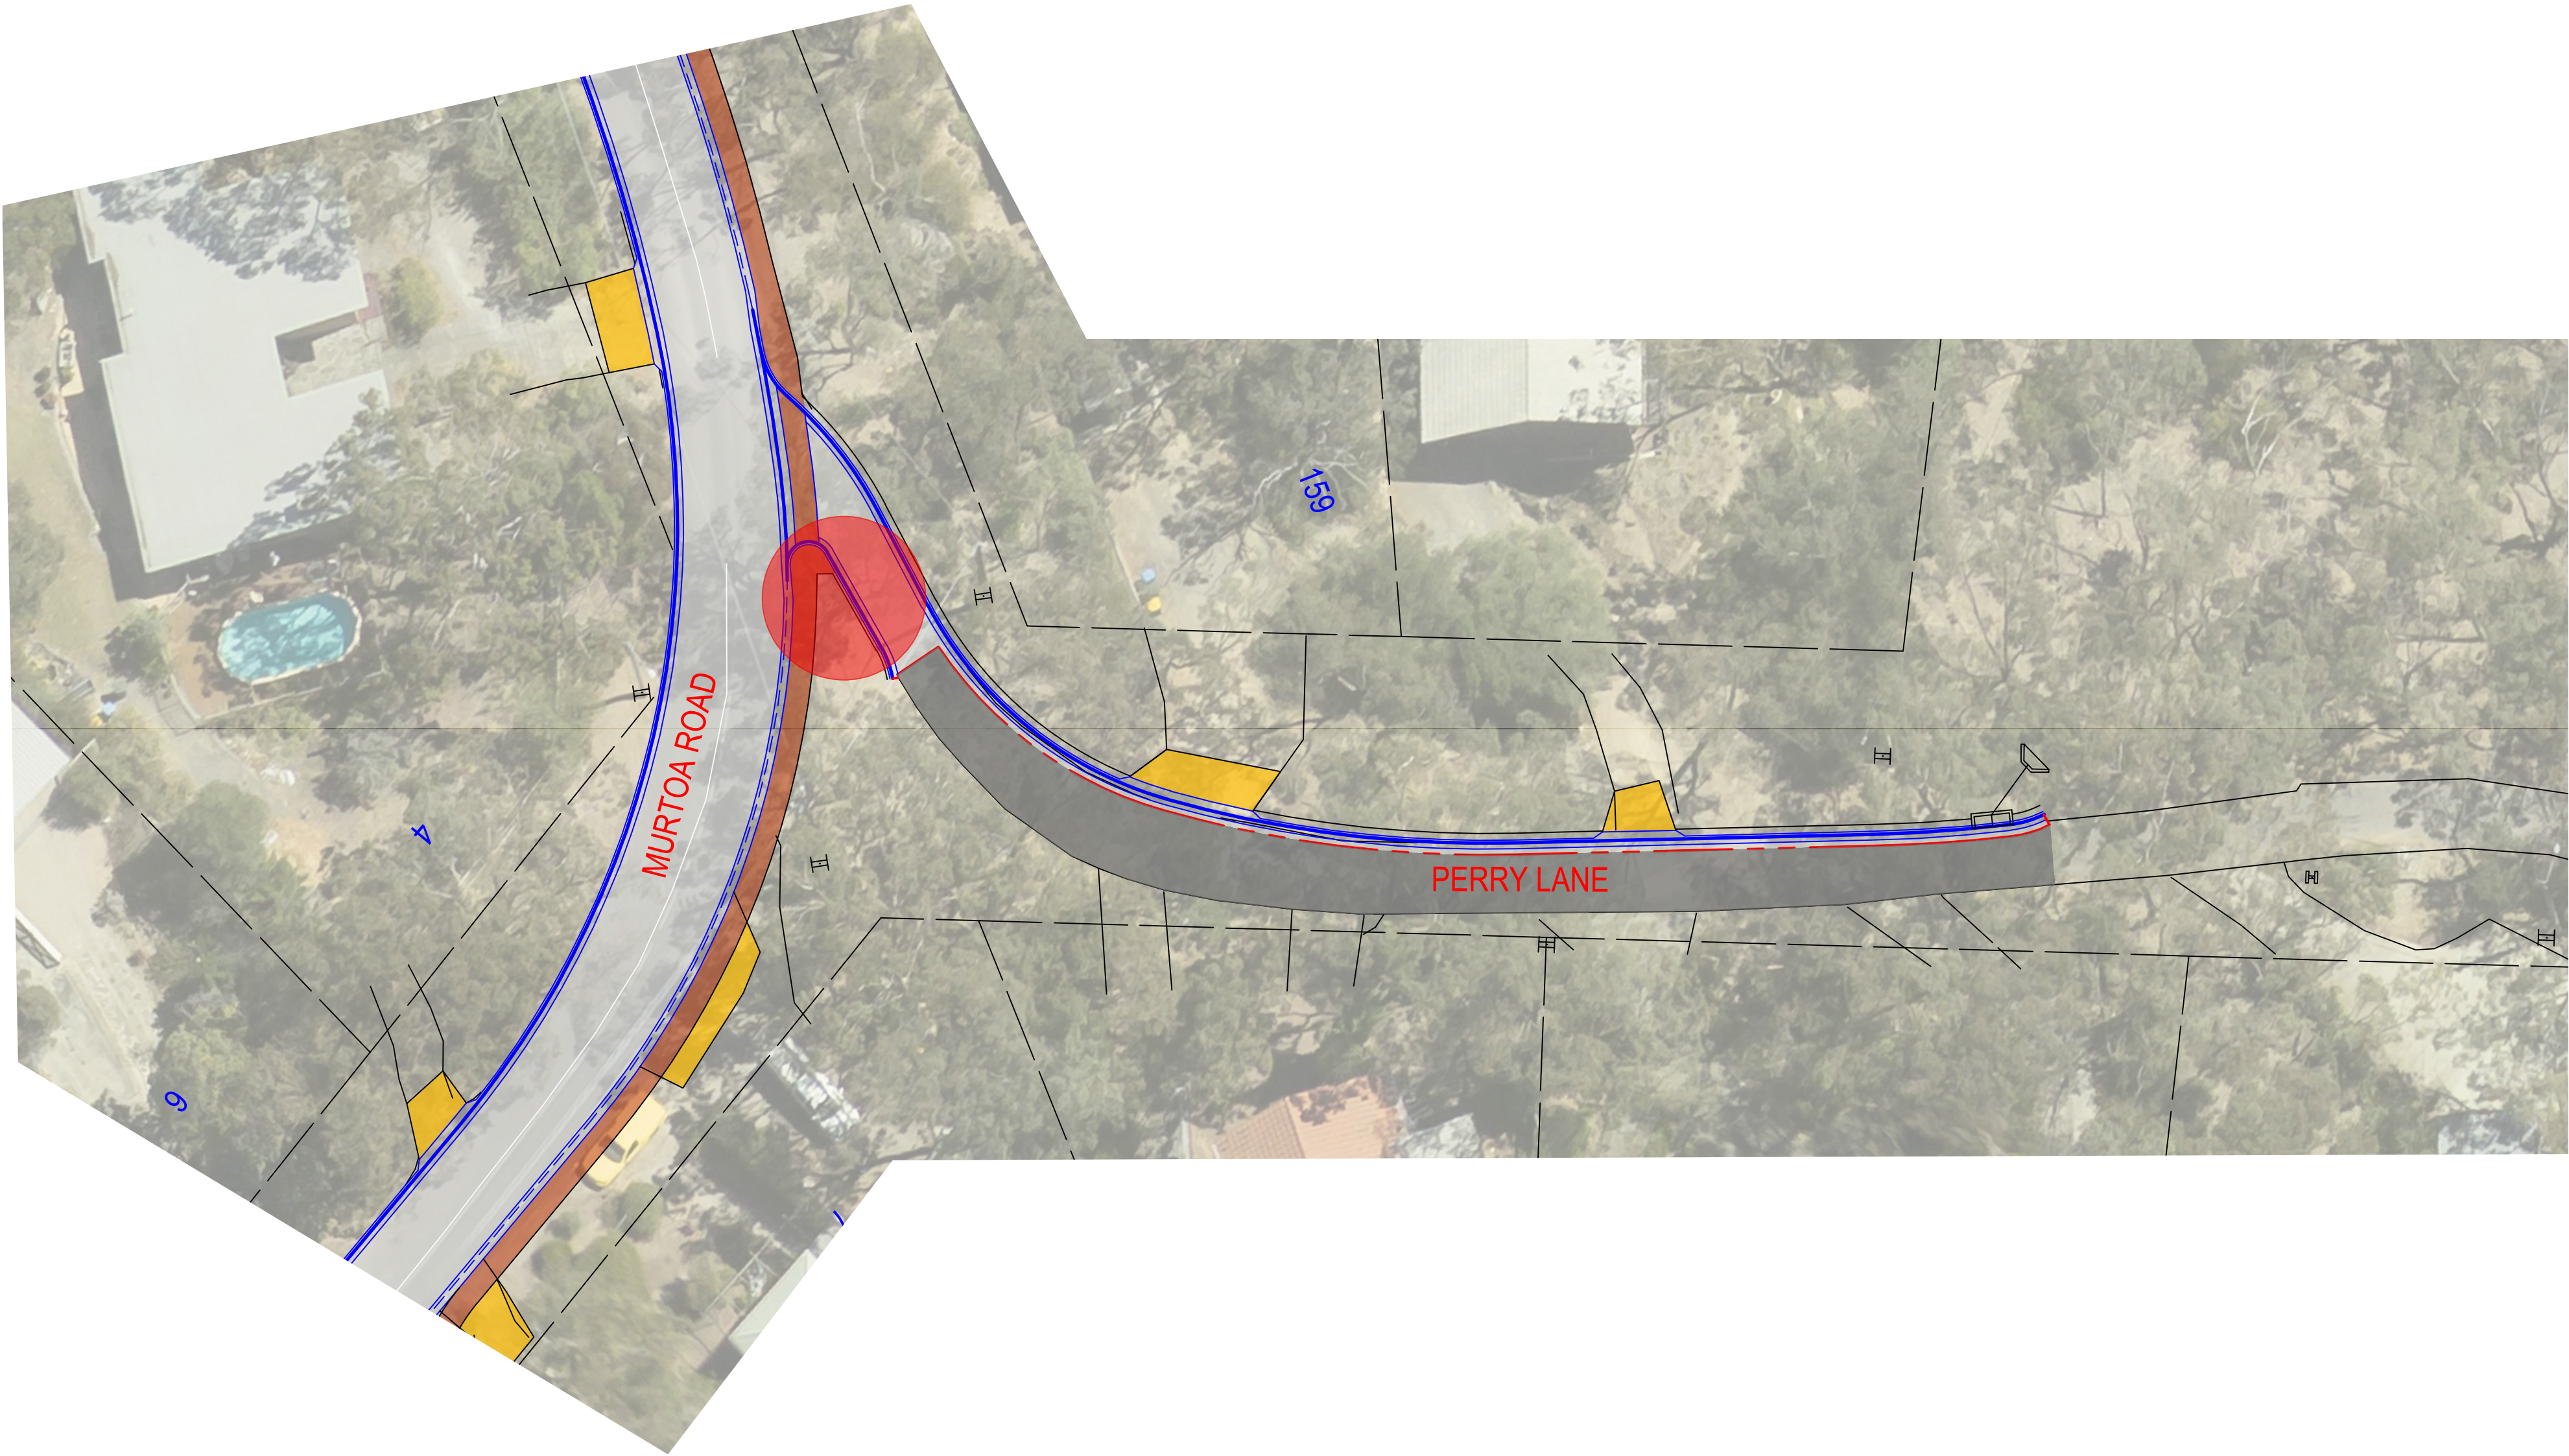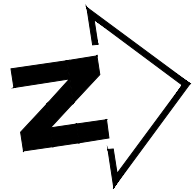

LEGEND

- PROPOSED ROAD PAVEMENT
- PROPOSED DRIVEWAY LINK
- PROPOSED DRIVEWAY MODIFICATIONS
- PROPOSED PEDESTRIAN RAMP
- PROPOSED RECONSTRUCTED KERB ALIGNMENT
- PROPOSED BLOCK PAVED FOOTPATH
- PROPOSED GRAVEL PARKING PROVISION
- EXISTING ROAD
- EXISTING TREE TO BE REMOVED

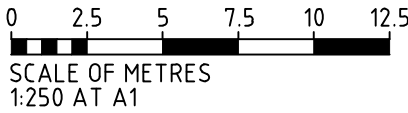

CONCEPT DESIGN

MURTOA ROAD AND PERRY LANE, EDEN HILLS
COMMUNITY ENGAGEMENT PLAN
SHEET 3 OF 3

CITY OF
MITCHAM

DRAWING No.	FILE No.
RD-1219-SK02	
SHEET	ISSUE
03	-