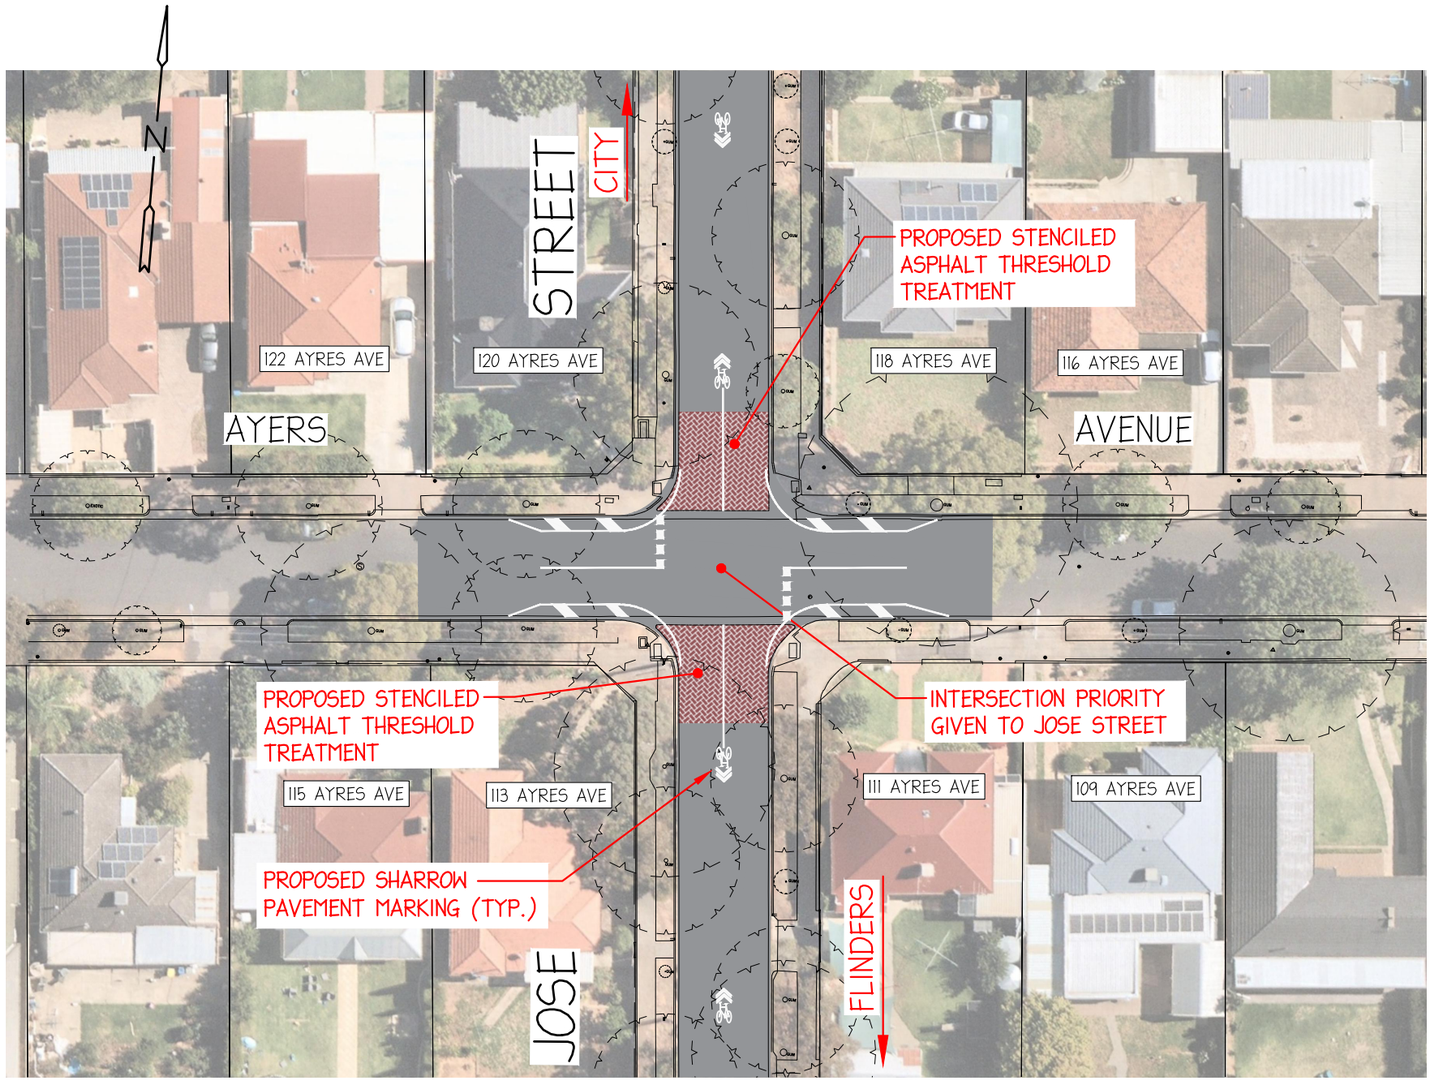


FLINDERS TO CITY BIKEWAY

Jose St & Ayers Ave Intersection

SHEET 07

FOR INFORMATION

10 5 0 10 20

SCALE BAR (m)

CITY OF MITCHAM