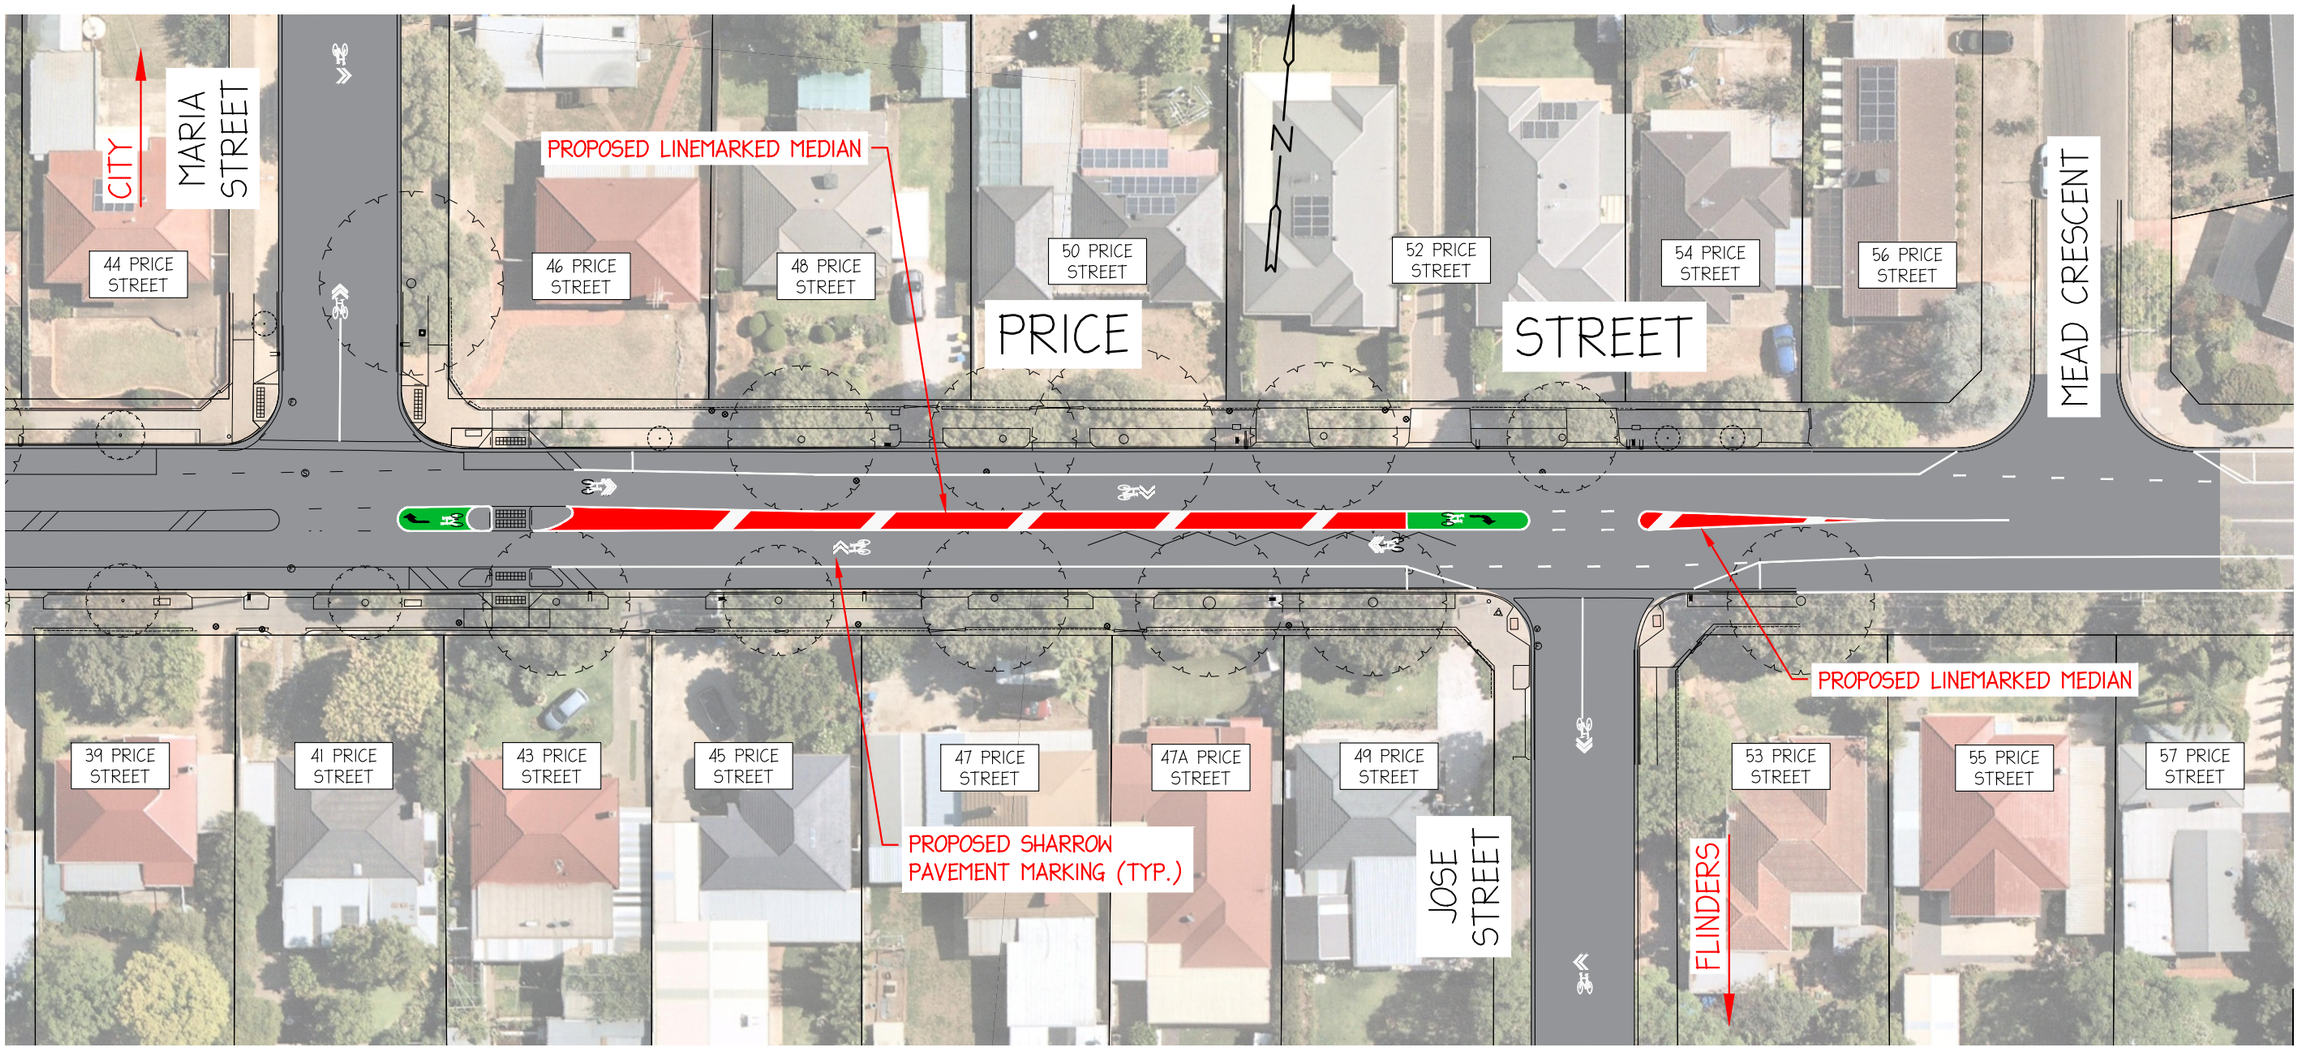


FLINDERS TO CITY BIKEWAY

Price St (Jose St to Maria St)

SHEET 11

FOR CONSULTATION

10 5 0 10 20

SCALE BAR (m)

CITY OF MITCHAM