


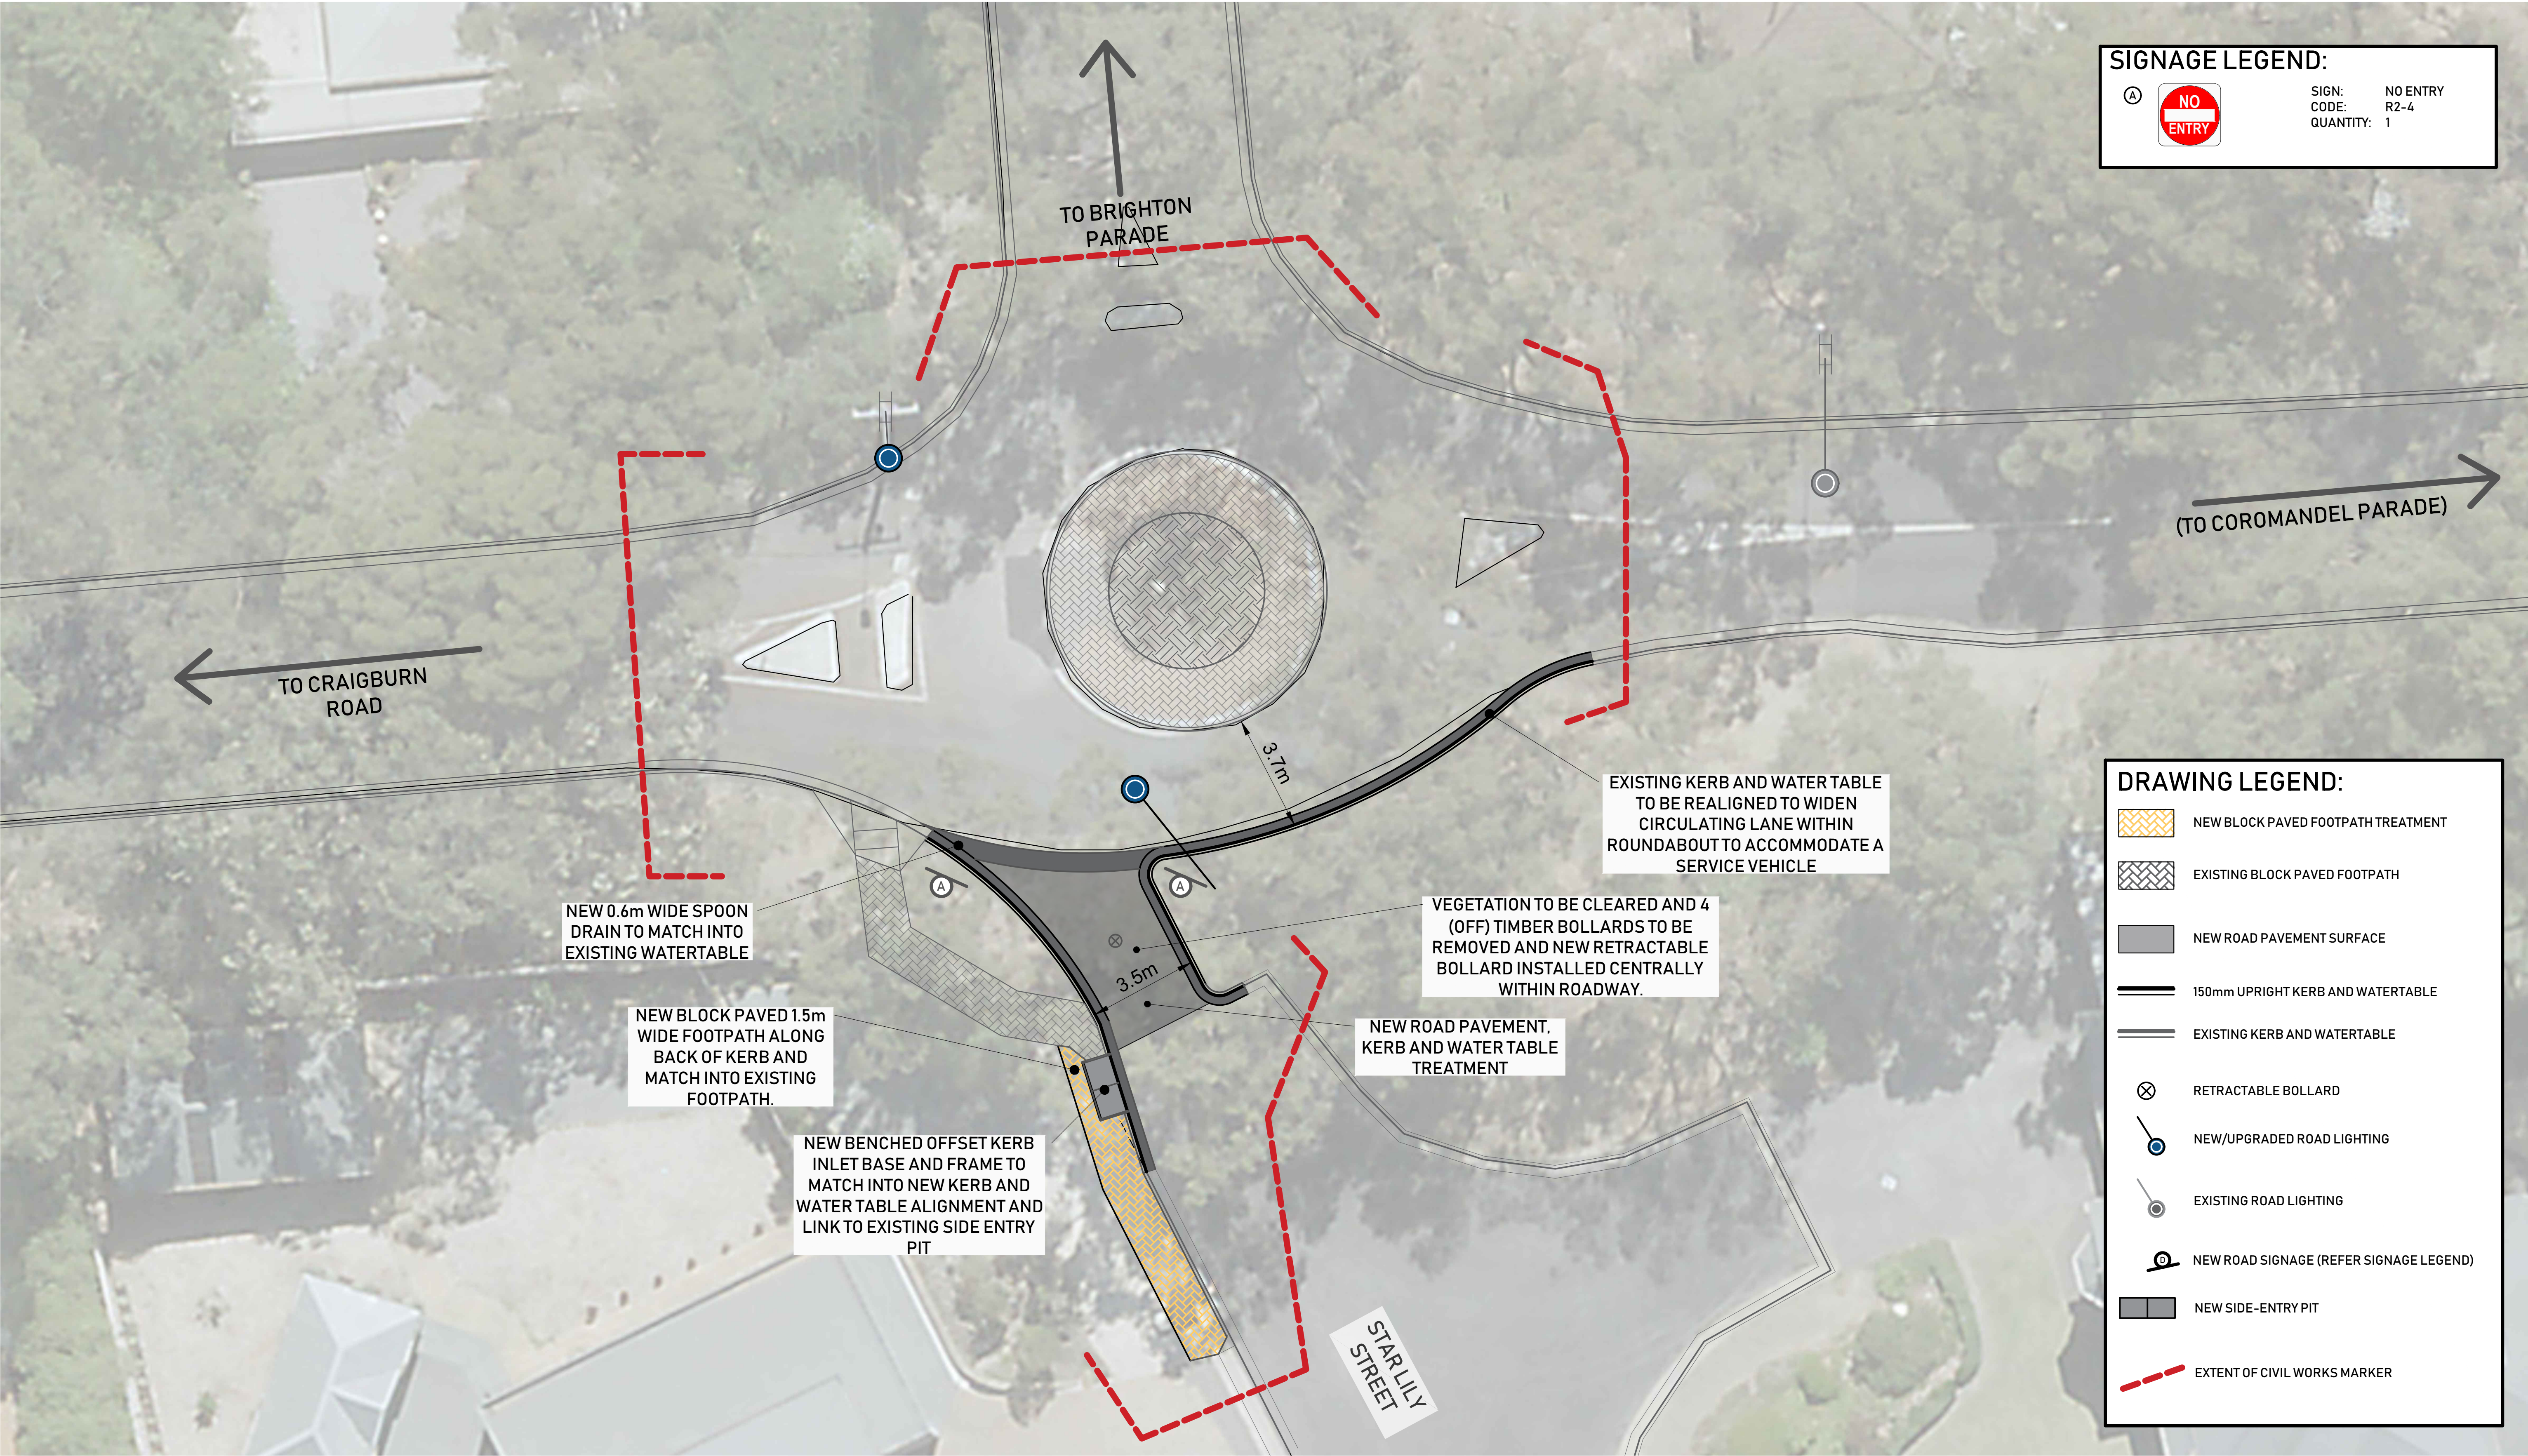

SIGNAGE LEGEND:

(A)



SIGN: NO ENTRY
CODE: R2-4
QUANTITY: 1


DRAWING LEGEND:

- NEW BLOCK PAVED FOOTPATH TREATMENT
- EXISTING BLOCK PAVED FOOTPATH
- NEW ROAD PAVEMENT SURFACE
- 150mm UPRIGHT KERB AND WATERTABLE
- EXISTING KERB AND WATERTABLE
- RETRACTABLE BOLLARD
- NEW/UPGRADED ROAD LIGHTING
- EXISTING ROAD LIGHTING
- NEW ROAD SIGNAGE (REFER SIGNAGE LEGEND)
- NEW SIDE-ENTRY PIT
- EXTENT OF CIVIL WORKS MARKER



MITCHAM

PROPOSED BUSHFIRE EGRESS ACCESS ROAD
INTERSECTION STAR LILY STREET/CUMMING STREET/BRIGHTON PARADE, BLACKWOOD
CONCEPT PLAN

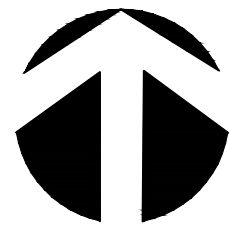

NORTH

Drawing Reference

TR1260-SK03

Revision
B

DISCLAIMER: This drawing has been prepared for assessment and consideration from a traffic management and road safety perspective and in the absence of detailed survey information has been prepared based on visual field observations and aerial photography. The City of Mitcham (Council), its servants or agents shall not be liable for any loss or damage caused by the use of the information provided, all dimensions should be verified on site prior to commencement of works by the relevant contractor. No underground services have been surveyed or depthed, and this design may include the possibility of service conflict and/or encroachment within safety clearances requiring assessment and approval by the use Office of Technical Regulator and Service Authorities.