


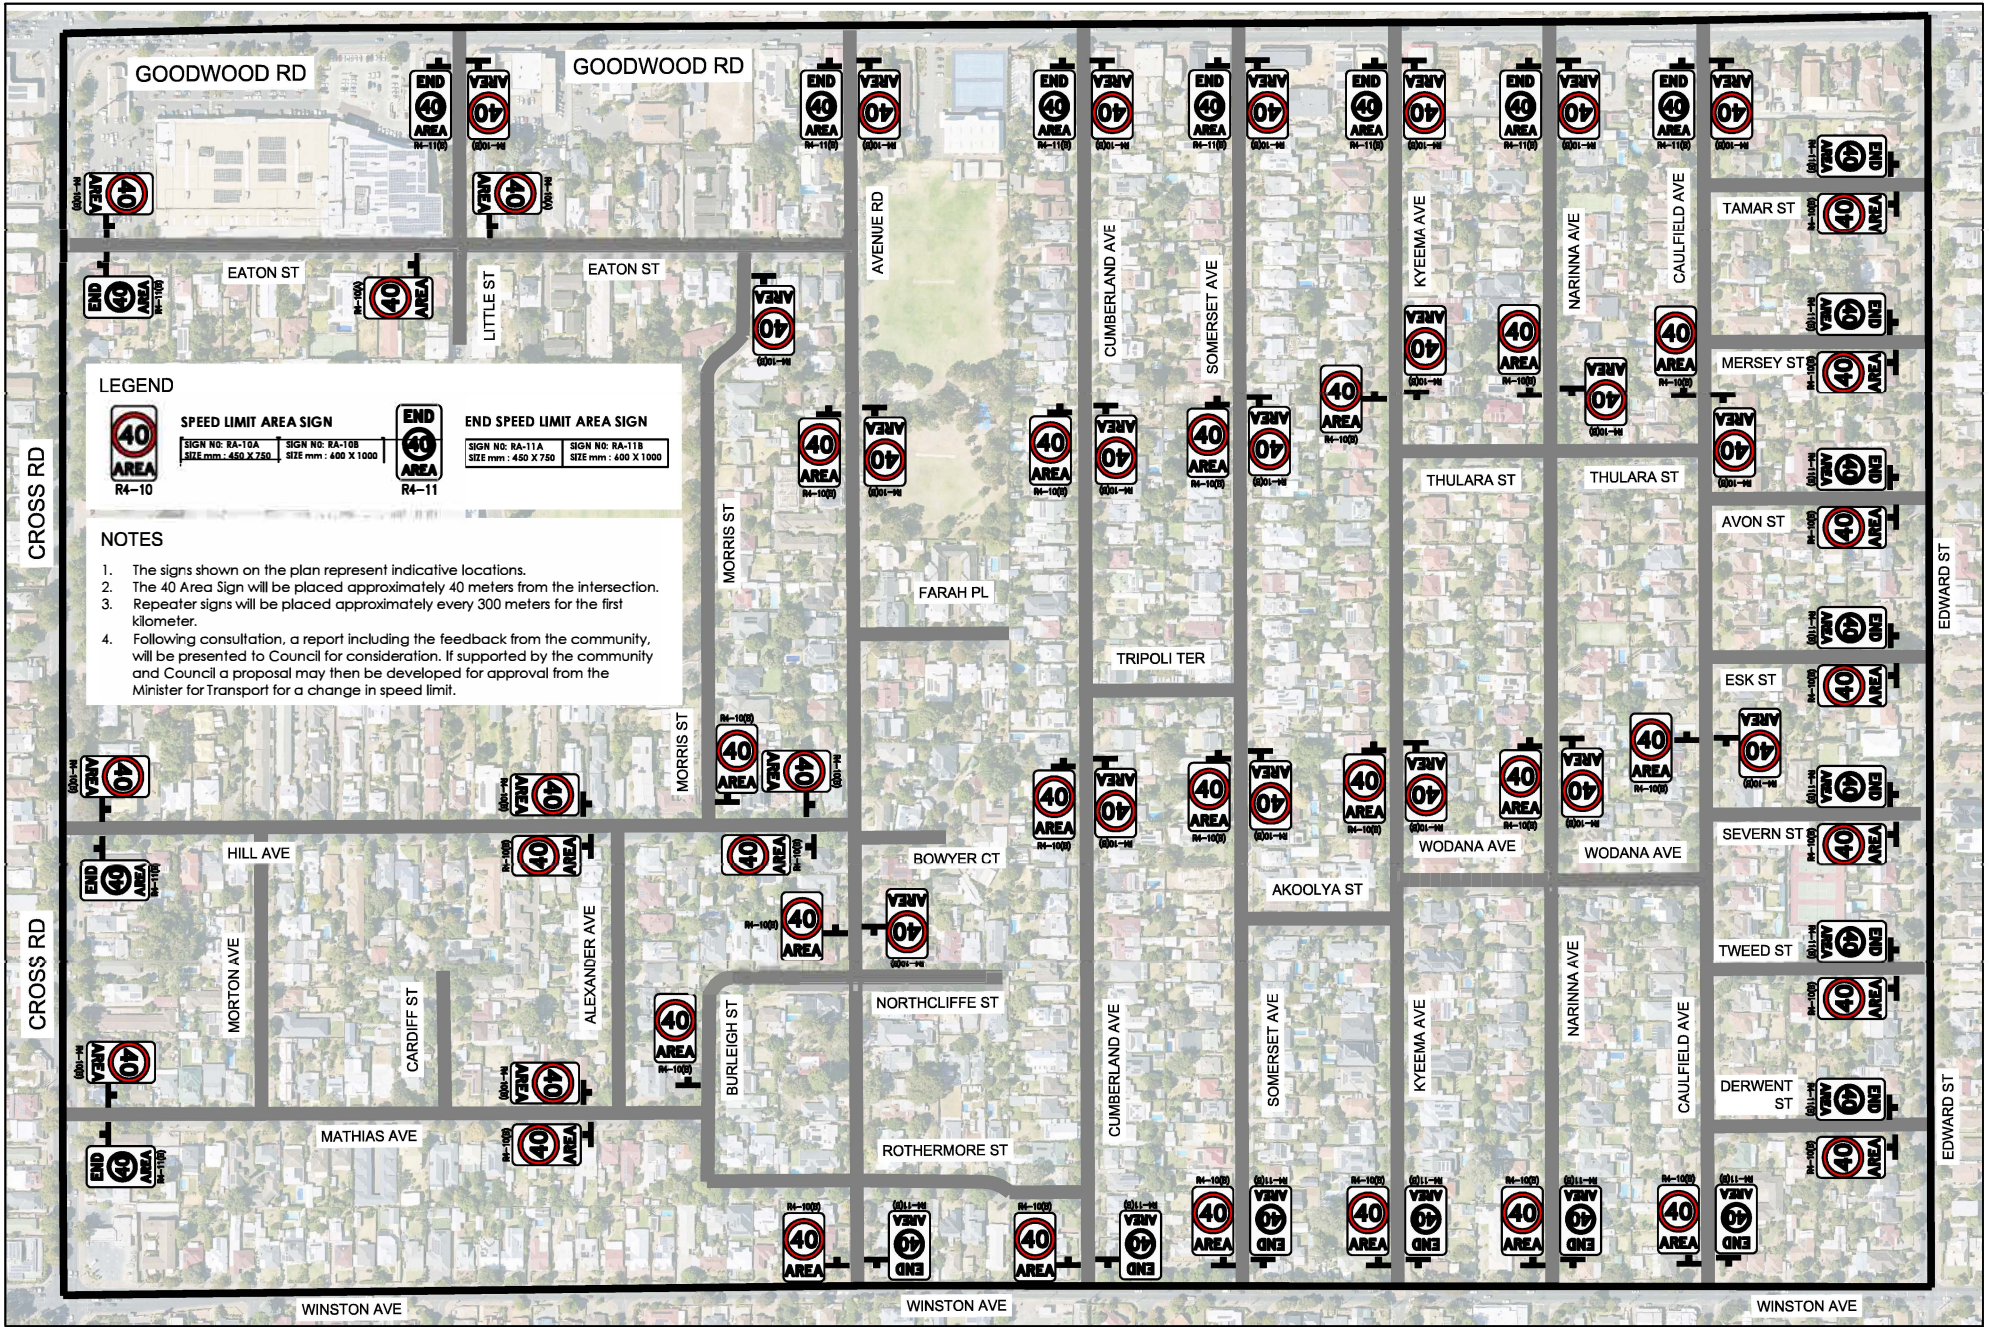

PROPOSAL FOR POSTED 40KM/H AREA SPEED LIMIT **CUMBERLAND PARK - CITY OF MITCHAM** **CONCEPT PLAN**

DISCLAIMER: This drawing has been prepared for assessment and consideration from a traffic management and road safety perspective and in the absence of detailed survey information has been prepared based on visual field observations and aerial photography. The City of Mitcham (Council), its servants or agents shall not be liable for any loss or damage caused by the use of the information provided, all dimensions should be verified on site prior to commencement of works by the relevant contractor. No underground services have been surveyed or depicted, and this design may include the possibility of service conflict and/or encroachment within safety clearances requiring assessment and approval by the use of the Office of Technical Regulation and Service Authorities.

Drawing Reference
 CDM-LATM-01-SK01

Revision
 A

