

LEGEND

Description

Proposed linemarking

Description

Proposed NO STOPPING edge linemarking

Proposed speed cushions

B



Existing bus stop


Existing driveway/property access

Proposed new signage

REMOVE

Existing signage TO BE REMOVED

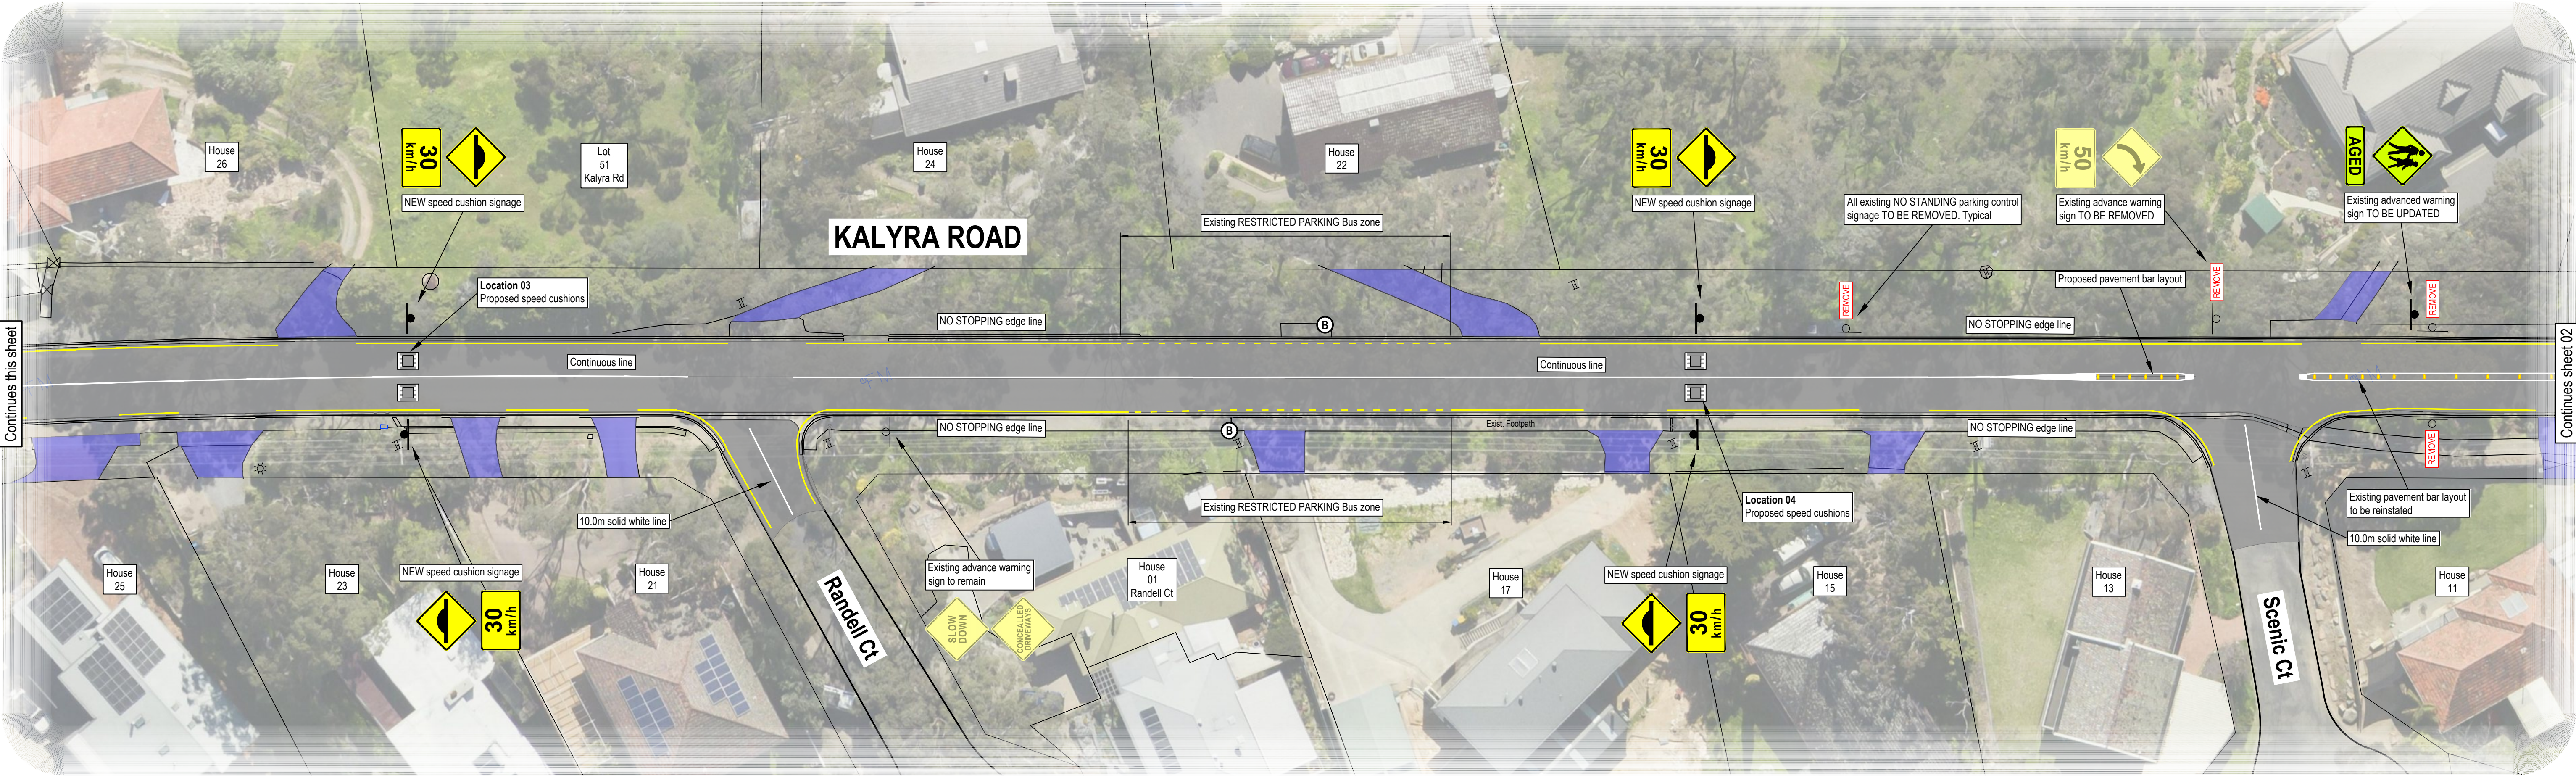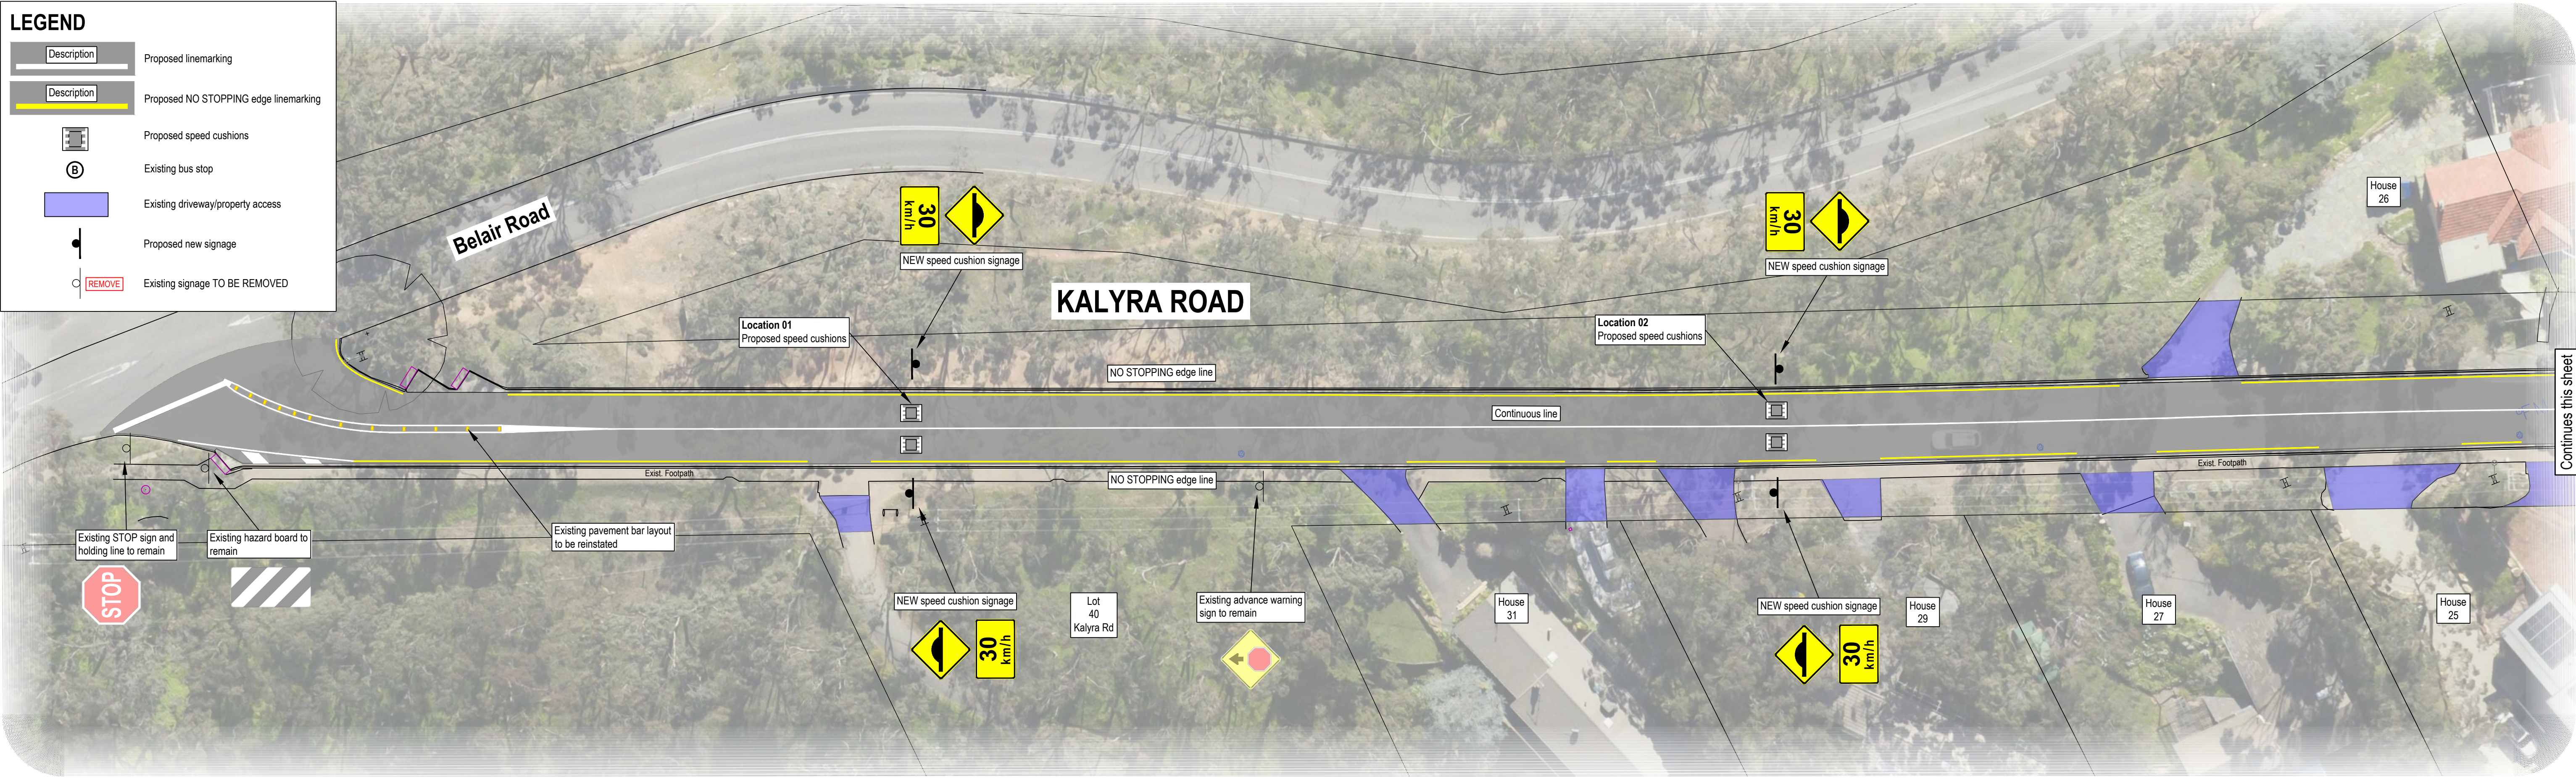

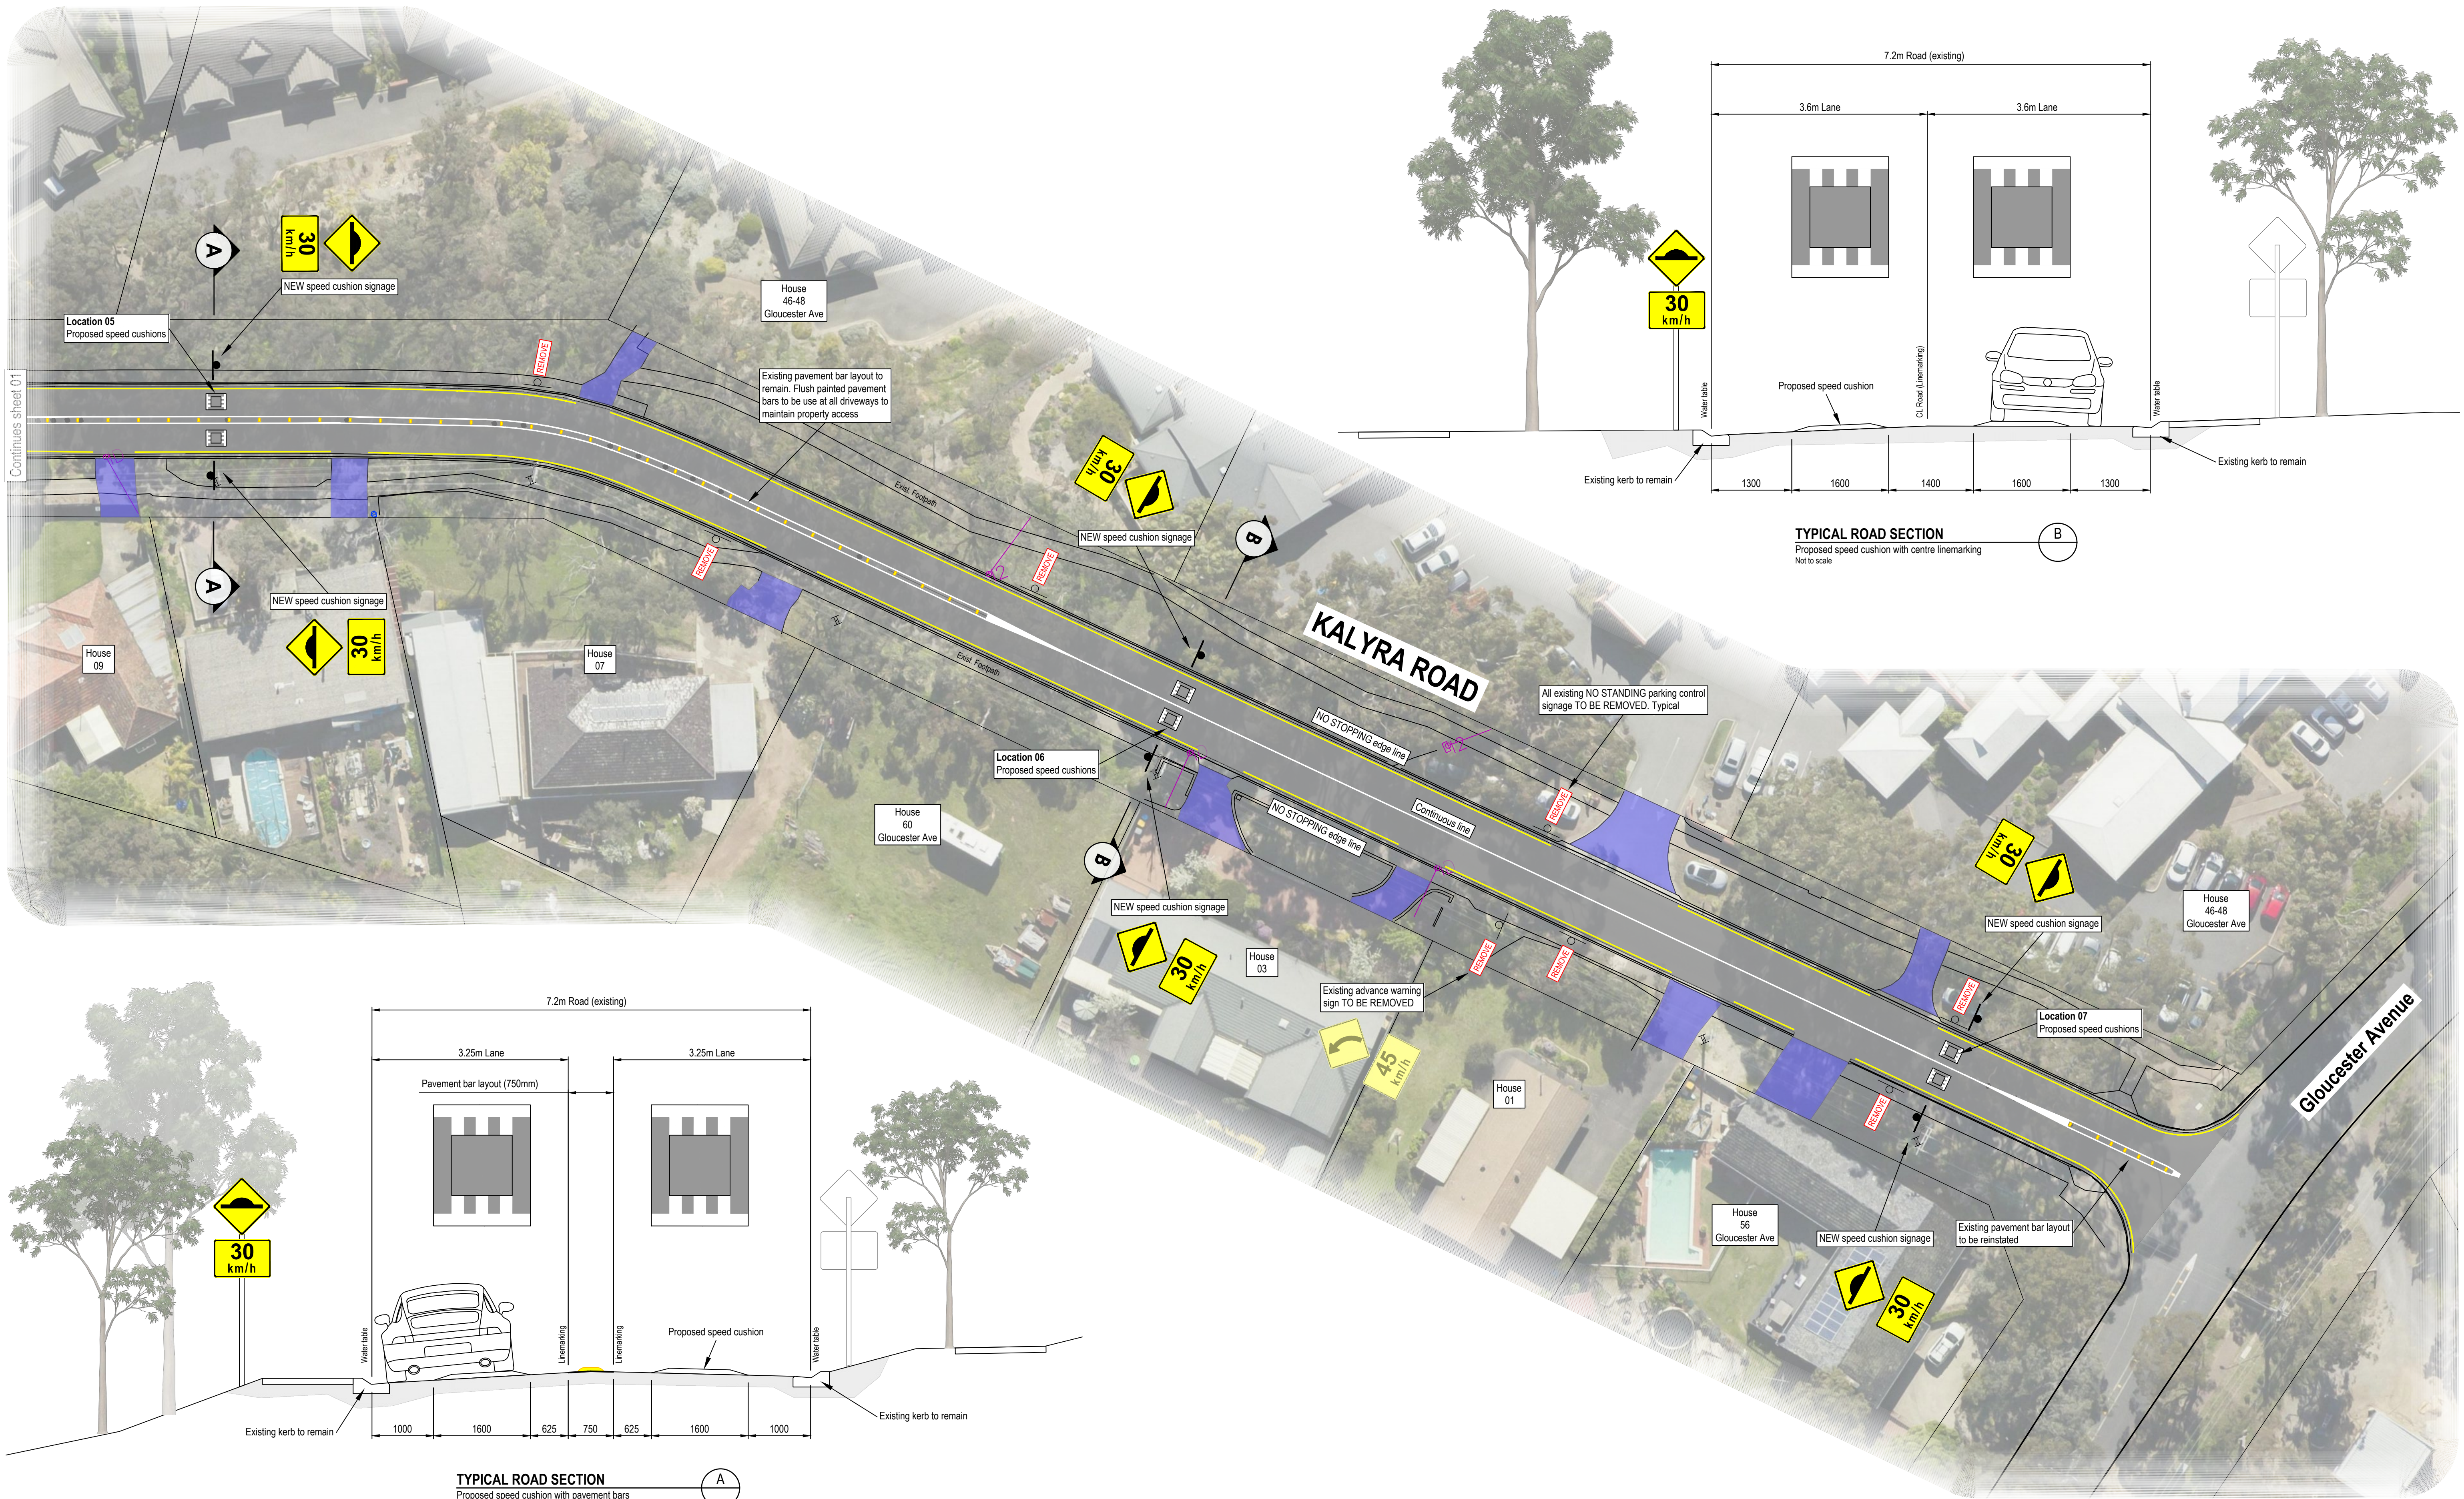

PROPOSED SPEED CUSHIONS & PAVEMENT MARKING UPGRADES

Kalyra Road, BELAIR Sheet 02