


- LEDEND
- PROPOSED FOOTPATH
 - PROPOSED ASPHALT FINISHED ROAD PAVEMENT
 - PROPOSED ASPHALT FINISHED ROAD PAVEMENT WITH TERRACOTTA COLOURED STREET PRINT
 - PROPOSED LANDSCAPING

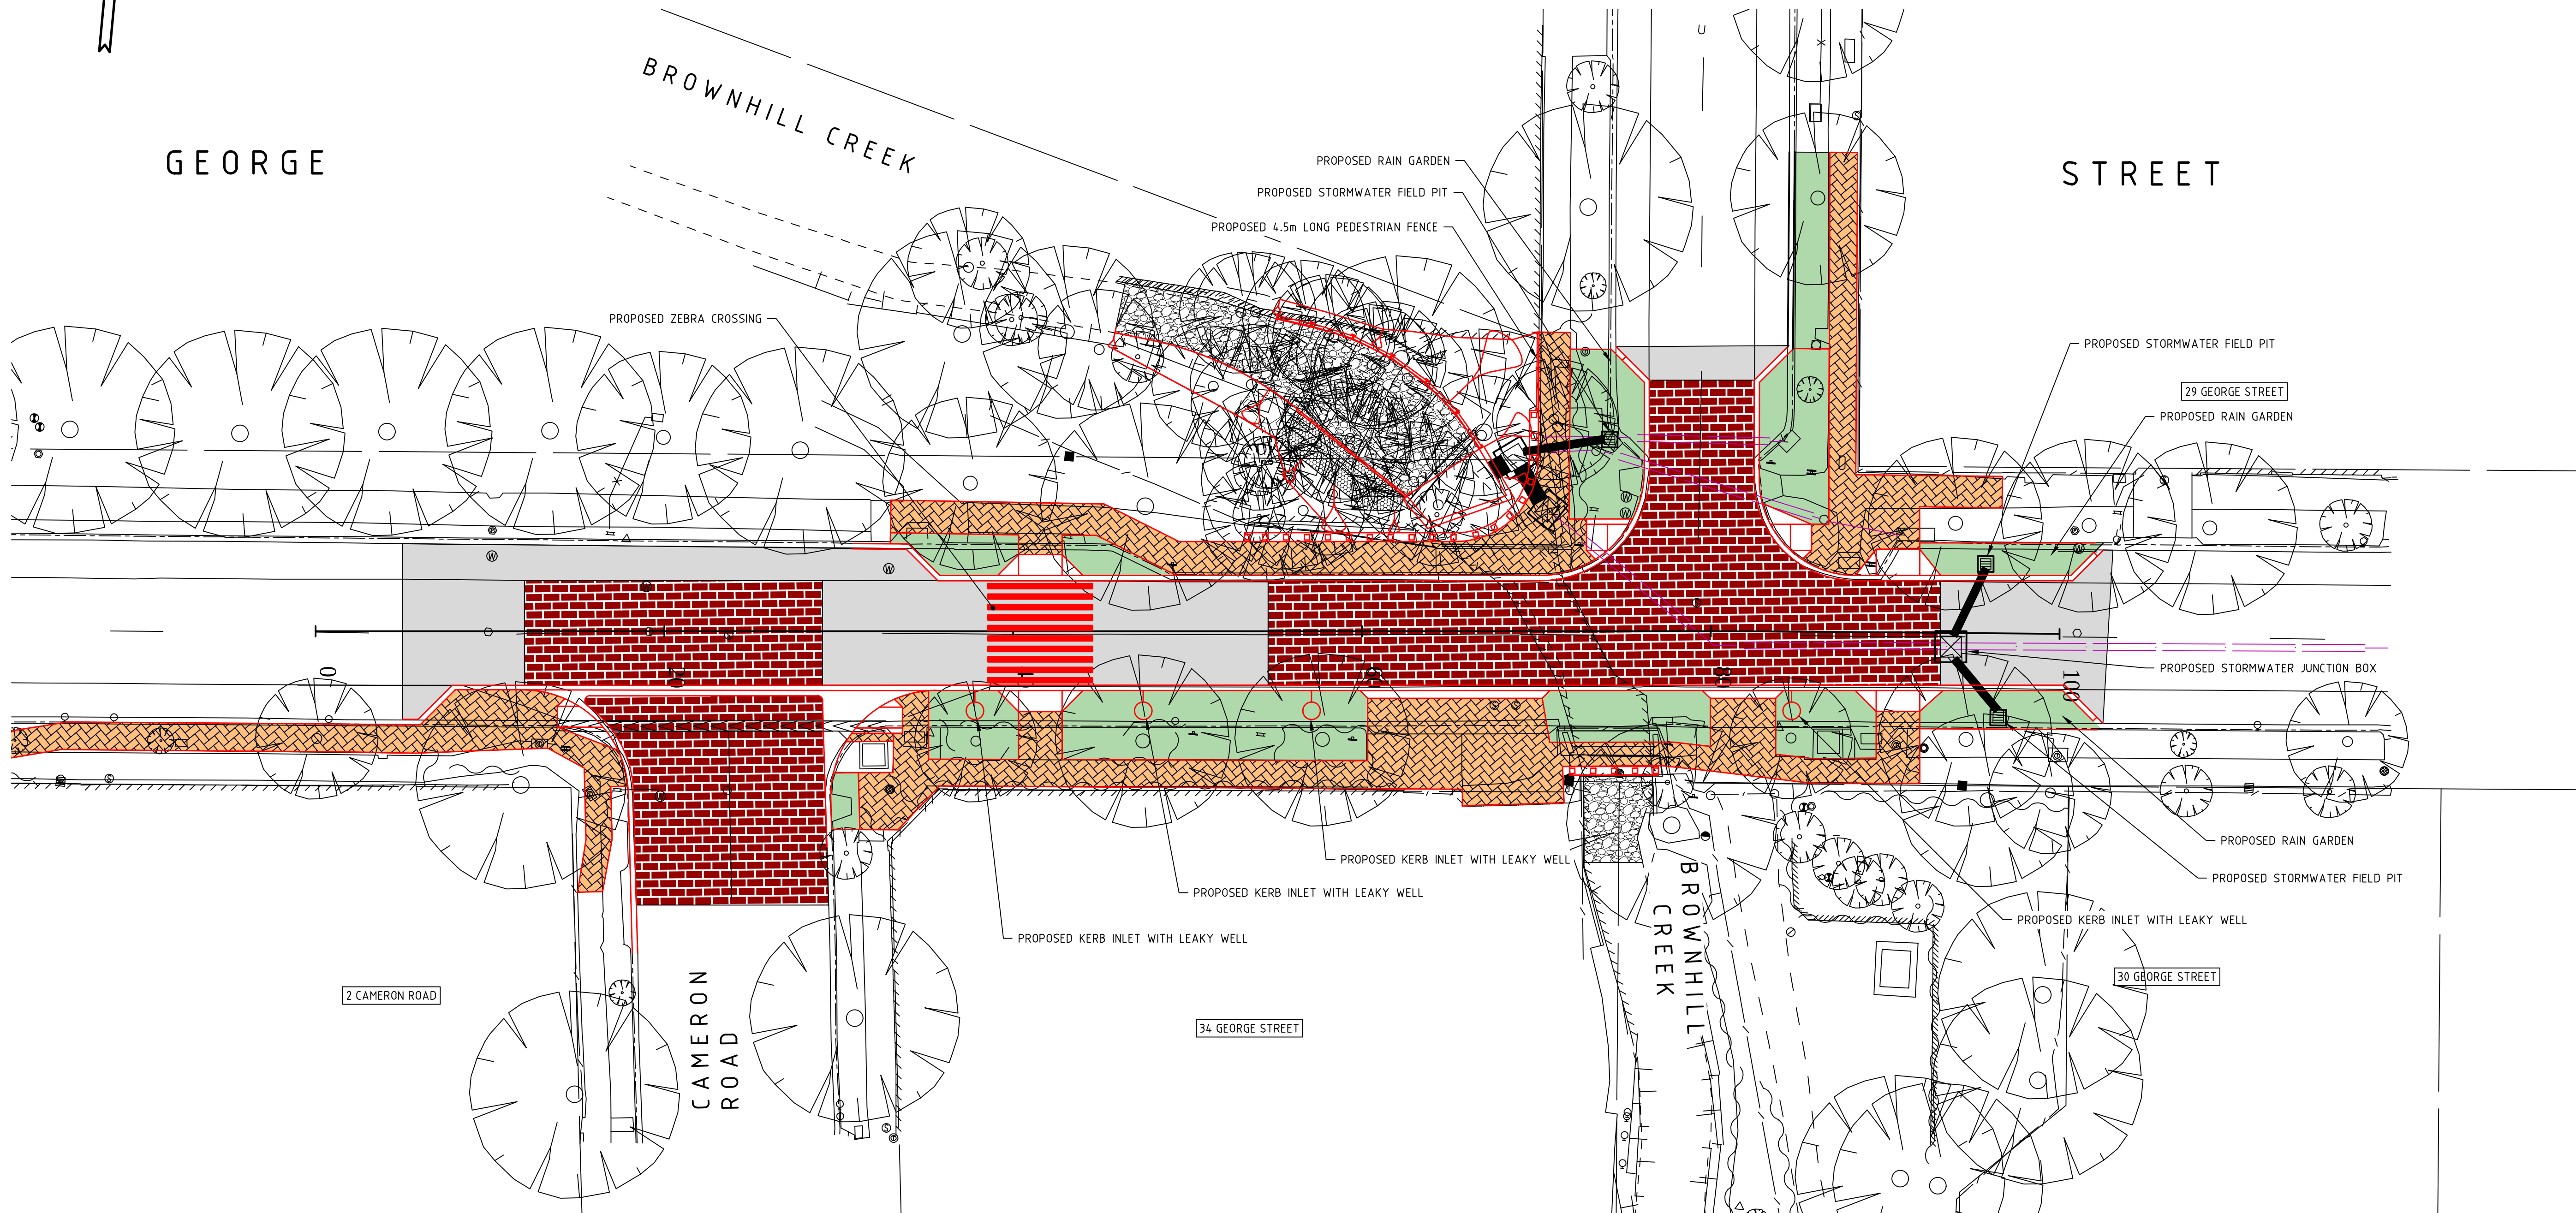

No.	AMENDMENTS	DRAWN	CHECKED	PREVIOUS ISSUE
A	ISSUED FOR COMMENT	WGA	WGA	

GEORGE STREET
HAWTHORN
BRIDGE & ROAD RECONSTRUCTION
CONCEPT ARRANGEMENT

SURVEYOR DESIGNED CHECKED ISSUED 12/6/2024



CITY OF
MITCHAM
DRAWING No.
WGA201732
SHEET SK 105 A1